IREDELL COUNTY HEALTH DEPARTMENT *ENVIRONMENTAL HEALTH DIVISION*:

SITE PLAN WORKSHEET

SEE THE "SAMPLE SITE PLAN" BELOW. ***INCOMPLETE SITE PLANS WILL BE RETURNED TO YOU FOR COMPLETION AND MAY RESULT IN A DELAY IN THE ISSUANCE OF YOUR SEPTIC SYSTEM PERMIT!!!***

Place an (X) beside each item as you complete the site plan:

__X__ Property Line measurements are clearly identified… **__X__ All proposed structures are indicated…**

SHOW: proposed house or business footprint, wells, water lines, patios, pools and decks, and any other item that will occupy space on the site


__X__ Front and side setbacks from property line… **__X__ Preferred driveway location and configuration, preferred well location…**

__X__ Area you prefer your septic system to be placed… **__X__ North arrow, or other sufficient indicator of direction…**

Circle N/A on the following if appropriate:

____ Location of septic systems and wells within 100' of your property… N/A

____ Location of easements and rights of ways on your property… N/A **____ Location of any designated wetlands on the property… N/A**

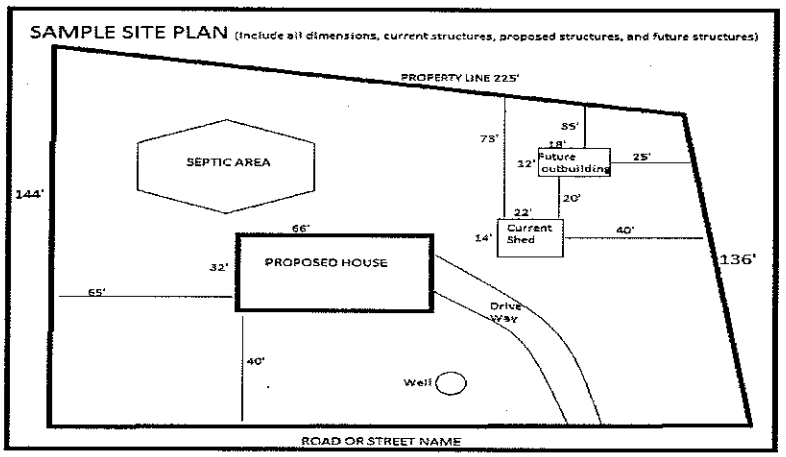

USE THIS SPACE TO DRAW YOUR SITE PLAN

See Attached

Signature: _____

REQUIRED property owner or owner's legal representative signature.

3-23-16

DATE

RECEIVED APR 1 2016

LINE SCHEDULE

LINE NUMBER	COLOR	FIELD ELEVATION	LENGTH (FT)
1	ORANGE	3.8	93
2	YELLOW	5.1	105
3	BLUE	6.6	108
4	RED	8.0	105
5	PINK	9.9	110
6	YELLOW	11.2	100
7	ORANGE	13.7	58
8A	ORANGE	13.7	77
8B	RED	16.1	90
9	PINK	18.0	100
10	YELLOW	20.1	101
11	RED	21.6	106
12	ORANGE	23.9	109

LOT 117 BELLS CROSSING SUBDIVISION


5-BEDROOM ACCEPTED STATUS GRAVITY SYSTEM
SERIAL DISTRIBUTION
LINES 1-6 TOTAL 621 LINEAR FEET
EZFLOW OR CHAMBER
LTAR 0.25
25%REDUCTION
18" TRENCH DEPTH

APPROVED APR 04 2016

5-BEDROOM DRIP REPAIR
6385 SQ FT
LTAR 0.1
6" TRENCH DEPTH

FOR GENERAL USE NOT A SURVEY
PRELIMINARY NOT FOR CONSTRUCTION

SOIL PROFILES AND ANALYSIS PROVIDED BY
PRICE ENVIRONMENTAL RESOURCE CONSULTING, PC

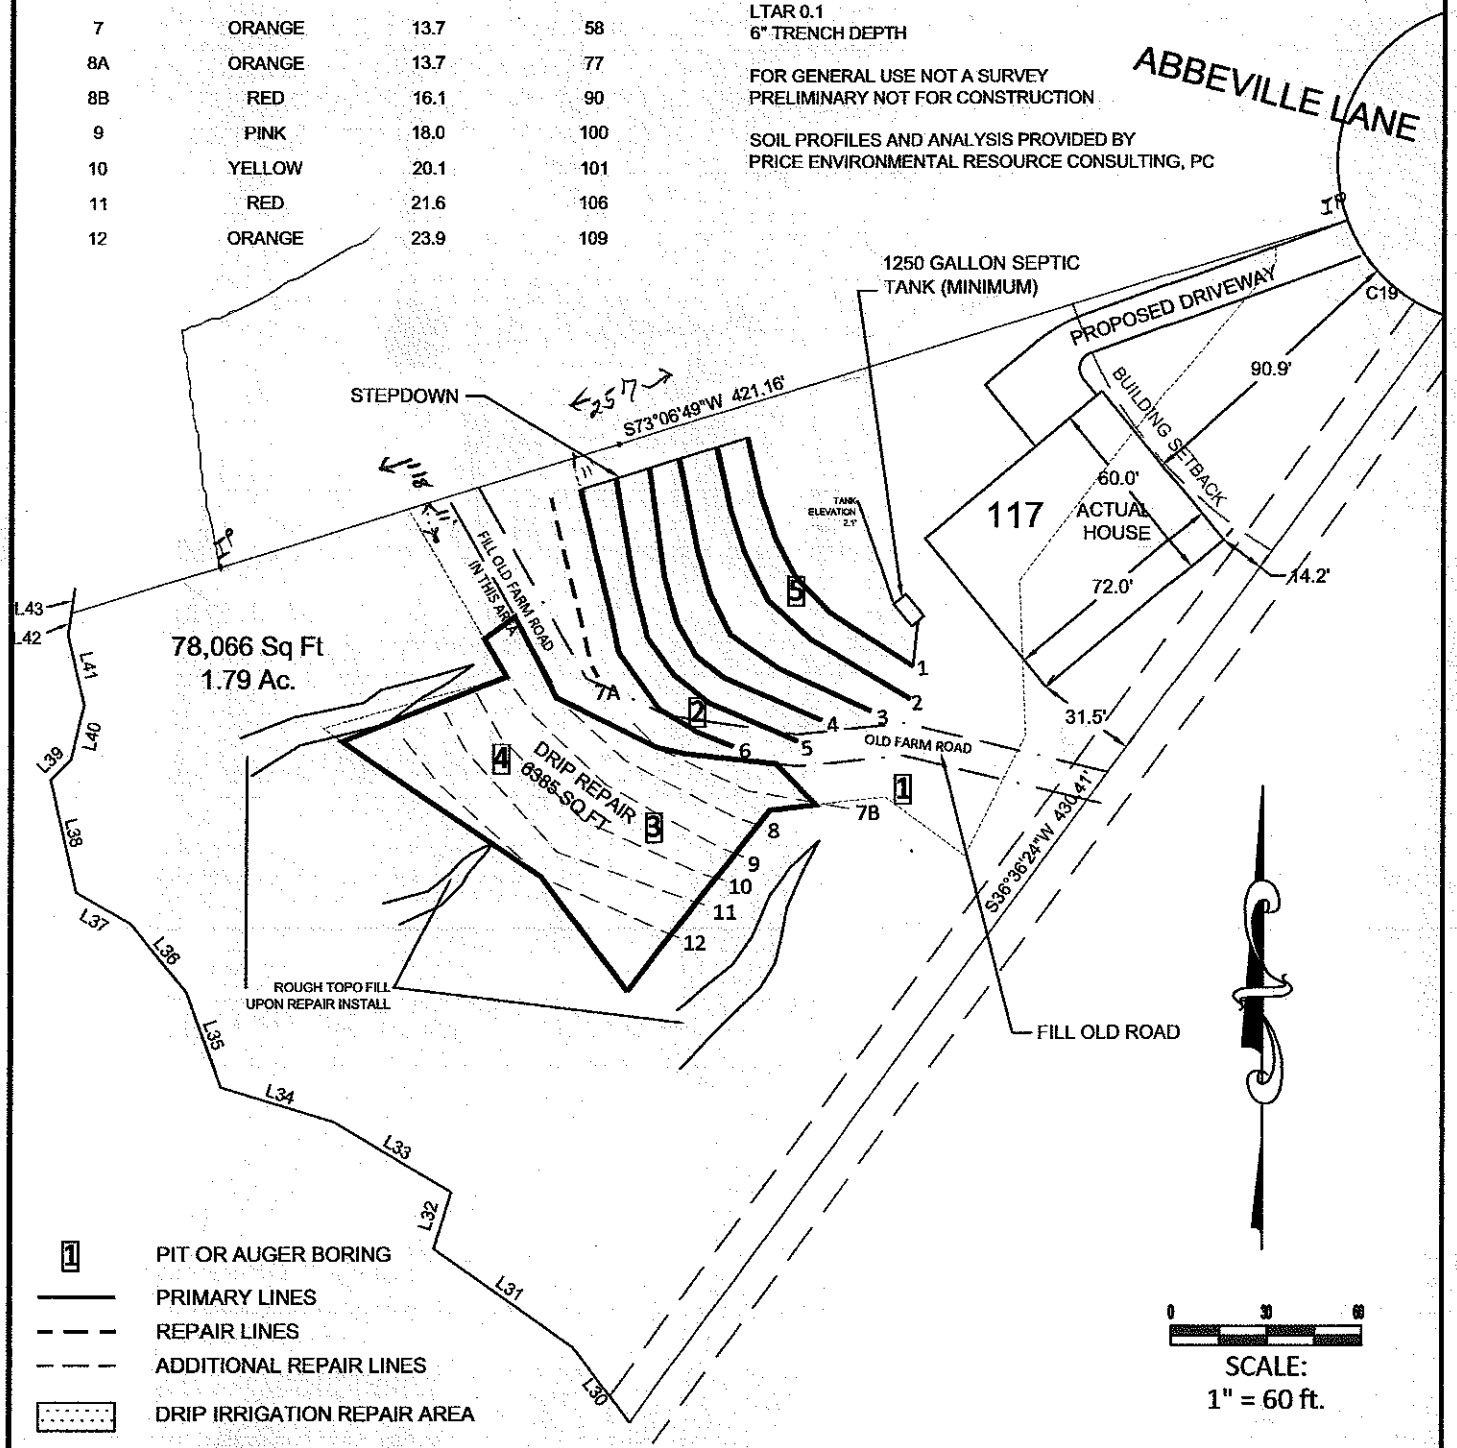

Bateman Civil Survey Company
Engineers • Surveyors • Planners
200 N. Main Street, Holly Springs, NC 27540 Ph: 919.577.1080 Fax: 919.577.1081
www.batemancivilsurvey.com info@batemancivilsurvey.com
NCBELS Firm No. C-2378

MeritageHomes

LOT 117
BELLS CROSSING SUBDIVISION
MOORESVILLE, NC
IREDELL COUNTY

DATE: 03/22/16 DRAWN BY MDB CHECKED BY: TMB