SOIL/SITE EVALUATION

(Continuation Sheet)

Sheet ____ of __


DEPARTMENT OF ENVIRONMENT
AND NATURAL RESOURCES
DIVISION OF ENVIRONMENTAL HEALTH

Lot 59

PROPERTY ID #: _____
DATE OF EVALUATION: _____
COUNTY: _____

PROFILE #	.1940 LANDSCAPE POSITION/ SLOPE %	HORIZON DEPTH (IN.)	SOIL MORPHOLOGY (.1941) .1941 STRUCTURE/ TEXTURE	SOIL MORPHOLOGY (.1941) .1941 CONSISTENCE/ MINERALOGY	OTHER PROFILE FACTORS .1942 SOIL WETNESS/ COLOR	.1943 SOIL DEPTH	.1956 SAPRO CLASS	.1944 RESTR HORIZ	PROFILE CLASS & LTAR
P	SS	0-10	B SL Gr	SS, SP, Fr SE-P	—	50"	PS	-	PS
59	5-10%	10-37	RC MABK	" " " "					
A		37-50	R CL WFSBK	" " " "	many sap				
		50-62	Var SL Sap Mass	" " " "	com RCC incl.				.3
			OK (to 55")		10/27/08				
P	SS	0-4	B SL Gr	SS, SP, Fr SE-P		31"	PS	-	PS
59		4-21	RC MFSBK	SS, SP, Fr SE-P					
B	10-15%	21-31	RCL WFSBK	SS, SP, Fr SE-P	com sap				
		31-60	Var SL Sap Mass	SS, SP, Fr SE-P					.3
			OK to 36" then wash hasFilled in Pit						10/27/08
P	SS	0-33	RC MFABK	SS, SP, Fr SE-P	few/com YB's 63 quartz vein starts at horizon				RS
59	0-5%	33-63	RYCL WFSBK	SS, SP, Fr SE-P	com sap quartz fractures through				.25
C	OK 10/27/08								
P	SS	0-5	Fill			58"	-	-	PS
59	0-5% OK 10/27/08	5-8	B SCL compacted	SS, SP, Fr SE-P					
D		8-36	RYC WFSBK	SS, SP Fr SE-P	few YB, com Fe minerals				.25
		36-58	RYCL WFSBK	SS, SP Fr SE-P	com sap				
		In	Old Rd Bed						

COMMENTS: _____

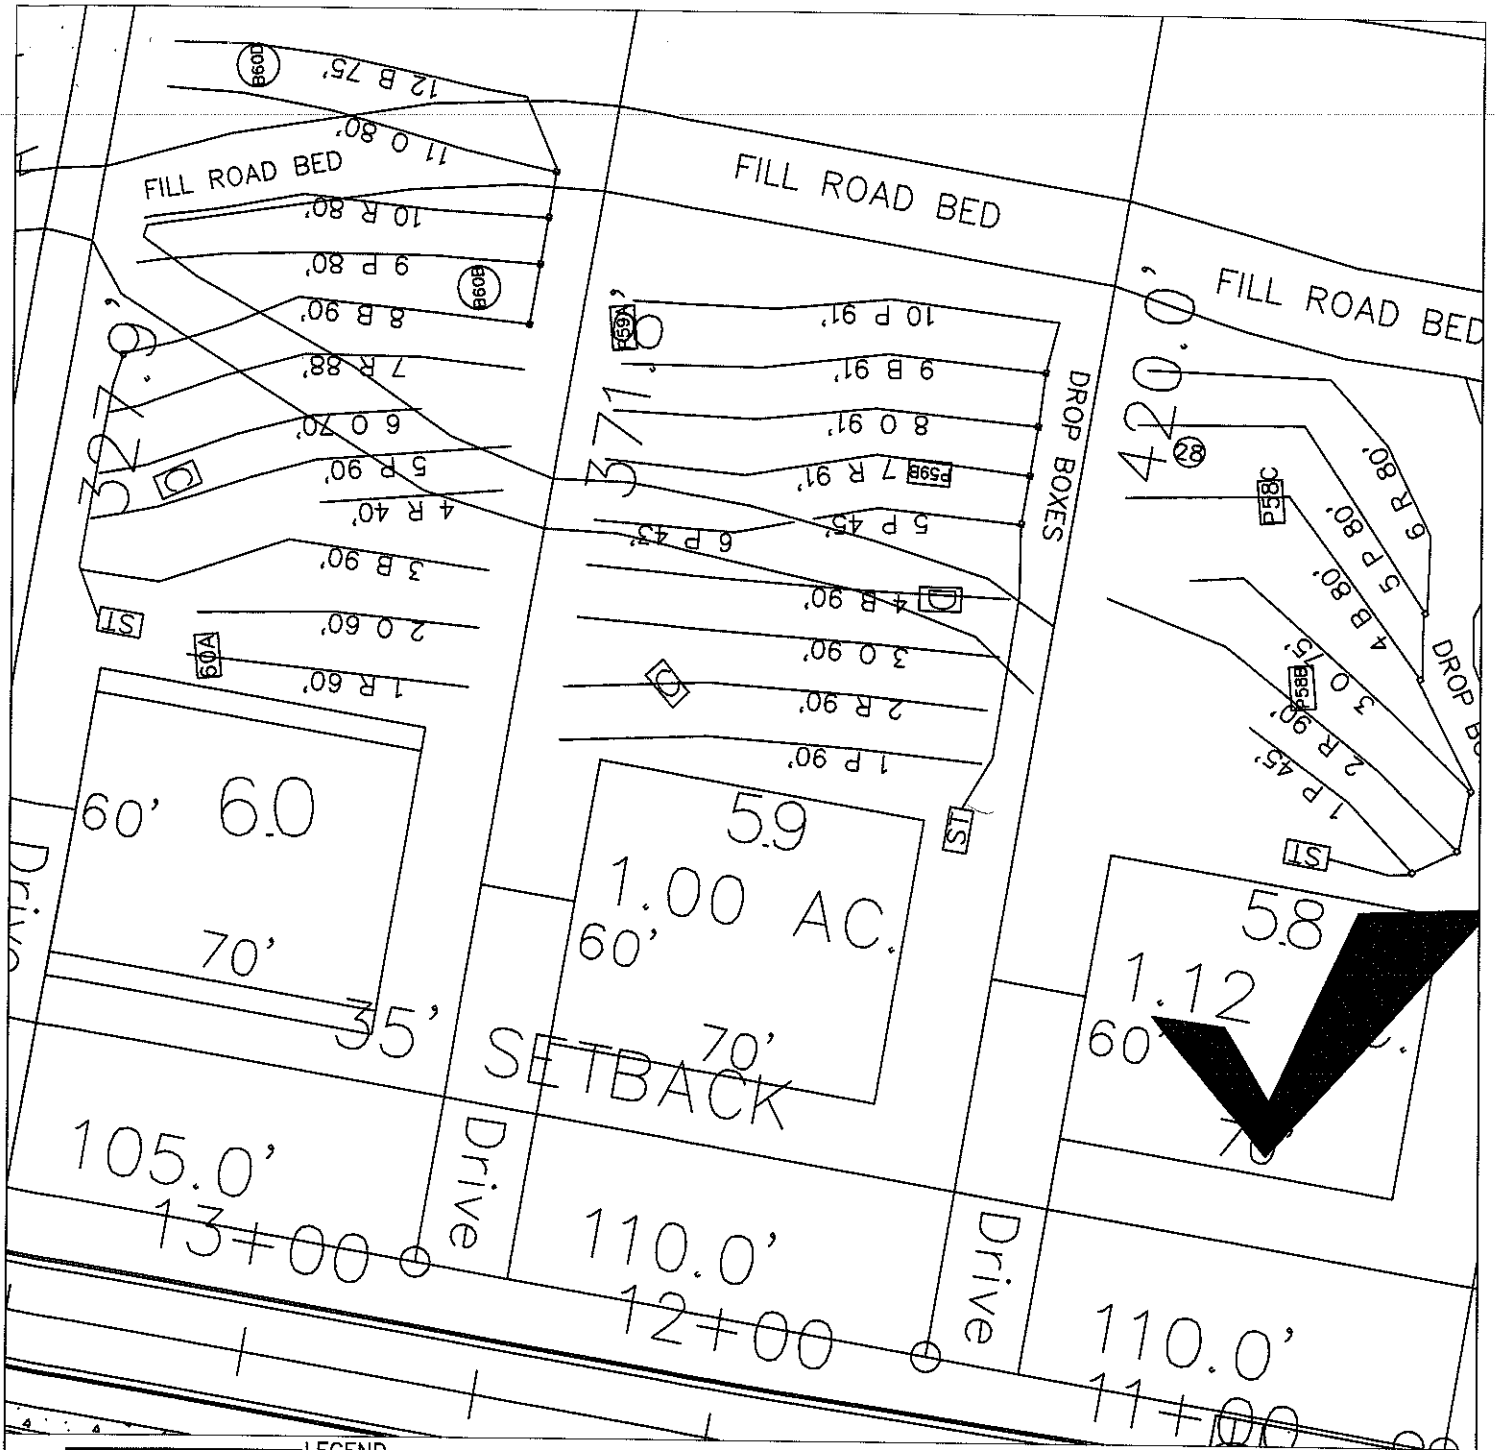

LEGEND

House Box.

System lines.

Repair lines.

GRAPHIC SCALE
1" = 40'

40 0 60 80

FOR PRELIMINARY PLANNING PURPOSES ONLY. ALL LOTS WILL REQUIRE FINAL APPROVAL BY THE COUNTY HEALTH DEPARTMENT ON A LOT BY LOT BASIS. THIS MAP SHOULD BY USED AS A GENERAL GUIDE, SOME ADJUSTMENTS WILL BE NECESSARY IN THE FIELD DUE TO SOIL VARIABILITY AND COMPLEX TOPOGRAPHIC FEATURES.
THIS MAP ONLY REFLECTS EXISTING SOIL SUITABILITY FOR ON-SITE SEPTIC TANK SYSTEMS.

PLEASE REFER TO ATTACHED SOIL REPORT FOR ADDITIONAL SITE SPECIFIC INFORMATION

ROLLANS SOIL & ENVIRONMENTAL SERVICES
470 NORTH BROAD STREET SUITE D
MOORESVILLE, NC 28115
PHONE: (704) 658-1723
FAX: (704) 658-1724

BRADY FREEMAN, RS
MOBILE: (704) 746-8477
EMAIL: BFREE3098@YAHOO.COM

ASHLEY ROLLANS, NC LICENSED SOIL SCIENTIST
MOBILE: (704) 746-8590
EMAIL: ROLLANS@WINDSTREAM.NET

MAP TITLE: SITE PLAN & DRAINFIELD AREAS

PROJECT NAME: BELLS CROSSING, LLC / BELLS CROSSING

LOCATION/DATE: PERTH RD, IREDELL COUNTY, NORTH CAROLINA, OCT 2008

JOB # : 01-1429
FILE: C:\JOBS\01-1429
PROJECT MGR.: C.B.F.
FIELD WORK: C.B.F., A.L.P. & M.D.B.
DRAWN BY: C.B.F. & M.D.B.