IREDELL COUNTY HEATLH DEPARTMENT
ENVIRONMENTAL HEALTH DIVISION
PAGE 2: *SITE PLAN WORKSHEET*

SEE THE "SAMPLE SITE PLAN" BELOW. *INCOMPLETE SITE PLANS WILL BE RETURNED TO YOU FOR COMPLETION AND MAY RESULT IN A DELAY IN THE ISSUANCE OF YOUR SEPTIC SYSTEM PERMIT!!!*

Place an (X) beside each item as you complete the site plan:

X	**Property Line measurements are clearly identified…**
X	**All proposed structures are indicated…** *SHOW: proposed house or business footprint, wells, water lines, patios, pools and decks, and any other item that will occupy space on the site*
X	**Front and side setbacks from property line…**
X	**Preferred driveway location and configuration, preferred well location…**
X	**Area you prefer your septic system to be placed…**
X	**North arrow, or other sufficient indicator of direction…**

Circle N/A on the following if appropriate:

X	**Location of septic systems and wells within 100' of your property…**	**N/A**
X	**Location of easements and rights of ways on your property…**	**N/A**
X	**Location of any designated wetlands on the property…**	**N/A**

Signature: _____ 6/3/13


REQUIRED **property owner or owner's legal representative signature.** **DATE**

USE THIS SPACE TO DRAW YOUR SITE PLAN

LINE SCHEDULE

LINE NUMBER	COLOR	FIELD ELEVATION	LENGTH (FT)
1	PINK	2.7	80
2	RED	4.2	89
3	ORANGE	6.4	87
4	BLUE	8.1	80
5	PINK	9.7	82
6	RED	11.2 4.9	83

1
80
89
87
80
82
4.9

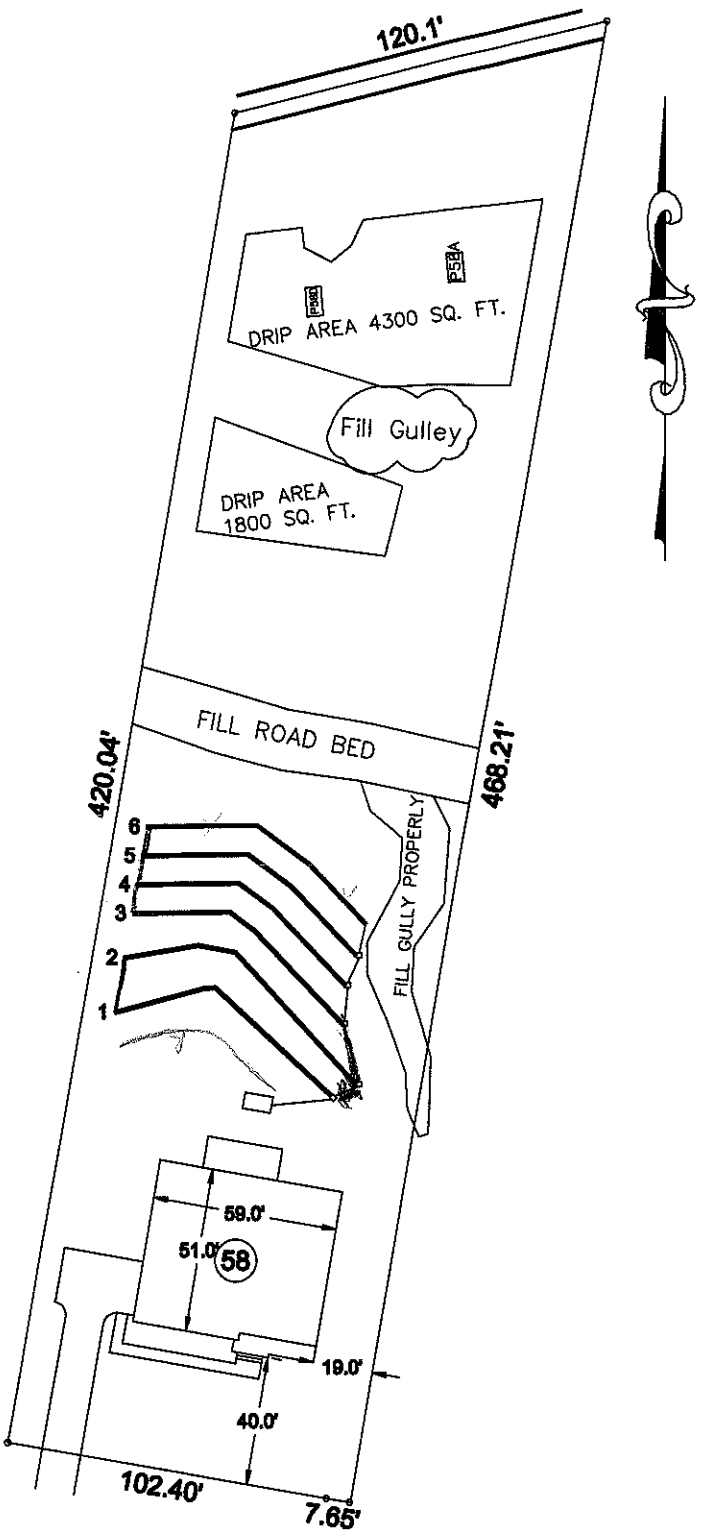

LOT 58 BELLS CROSSING SUBDIVISION

4-BEDROOM INNOVATIVE GRAVITY SYSTEM
SERIAL DISTRIBUTION WITH DROP BOXES
LINES 1-6 TOTAL 501 LINEAR FEET
EZFLOW OR CHAMBER
LTAR 0.275
25% REDUCTION

4-BEDROOM SUBSURFACE DRIP REPAIR
LTAR 0.1

FOR GENERAL USE NOT A SURVEY
PRELIMINARY NOT FOR CONSTRUCTION

0 30 60

SCALE:
1" = 60 ft.

Bateman Civil Survey Company
Engineers • Surveyors • Planners
200 N. Main Street, Holly Springs, NC 27540 Ph: 919.577.1080 Fax: 919.577.1081
www.batemancivilsurvey.com info@batemancivilsurvey.com
NCBELS Firm No. C-3576

MeritageHomes

LOT 58
BELLS CROSSING SUBDIVISION
MOORESVILLE, NC
IREDELL COUNTY

DATE: 05/20/13 DRAWN BY: TMB CHECKED BY: TMB