
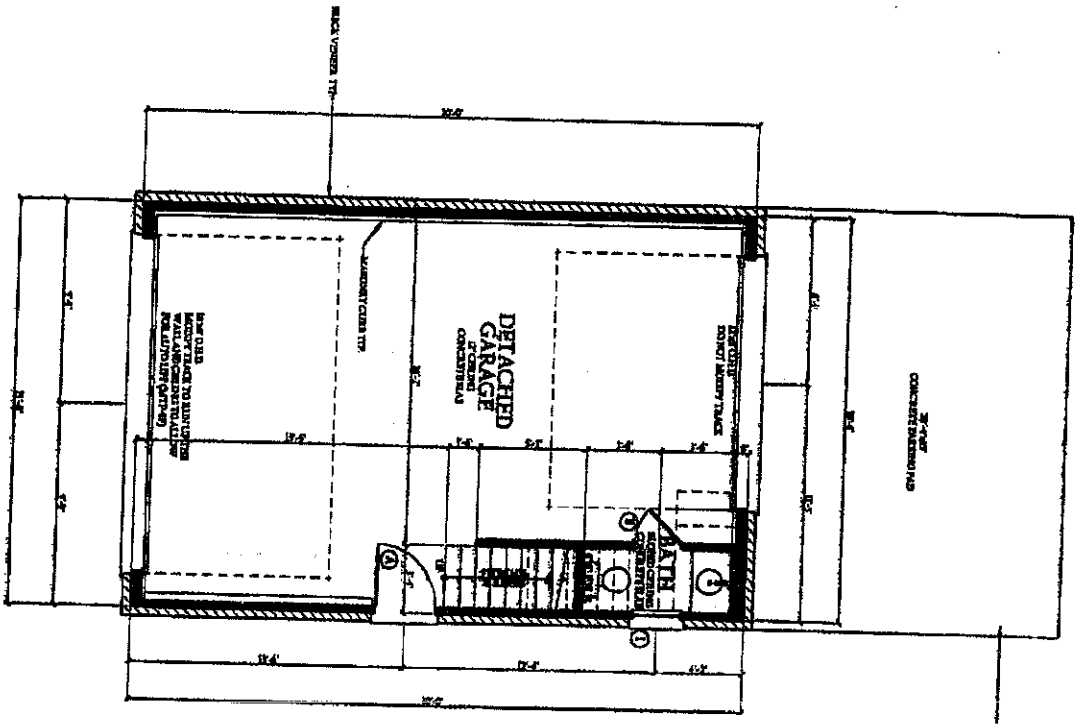


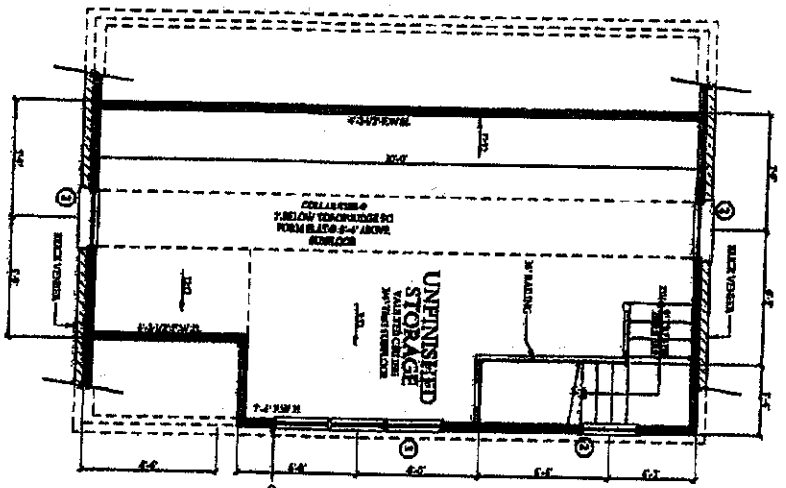

Acknowledgement Of Plans Submittal ONLY!

Date 3-30-11

Date 3/30/11

SQUARE FOOTAGE	
MAIN LEVEL	627 SQ.FT.
UPPER LEVEL	416 SQ.FT.

DOOR SCHEDULE

A	3'-0"	INSULATED ENTRANCE DOOR
B	2'-6"	SOLID CORE DOOR

WINDOW SCHEDULE

1	4'-0"	CASEMENT
2	2'-6"	CASEMENT
3	3'-0"	CASEMENT

DRAWN BY:

ashley j design
custom homes and renovations

P.O. BOX 5423 CHARLOTTE, NC 28299
WWW.ASHLEYJDESIGN.COM
704-553-0631

SEAL:

Project:
NOYES
DETACHED
GARAGE

3/24/11 FLOORS & ELEV. PRESENTATION

DRAWING:
FLOOR
PLANS

SCALE:
1/4"=1'-0"

PAGE:

OF