Acknowledgement Of Plans Submittal ONLY!

Date 2-28-12


Date

STAIR NOTES:

RAILING
BALUSTERS SHALL BE SPACED SO THAT A 4" SPHERE CANNOT PASS THROUGH.


HANDRAILS
HANDRAILS FOR STAIRWAYS SHALL BE CONTINUOUS FOR THE FULL LENGTH OF THE FLIGHT, FROM A POINT DIRECTLY ABOVE THE TOP RISER OF THE FLIGHT TO A POINT DIRECTLY ABOVE THE LOWEST RISER. HANDRAIL ENDS SHALL BE RETURNED OR SHALL TERMINATE IN NEWEL POSTS OR SAFETY TERMINALS. HANDRAILS ADJACENT TO A WALL SHALL HAVE A SPACE OF NOT LESS THAN 1-1/2 INCH BETWEEN THE WALL AND HANDRAILS.

CONTINUOUS GRASPABLE HANDRAIL MUST MEET TYPE ONE OR TYPE TWO CRITERIA

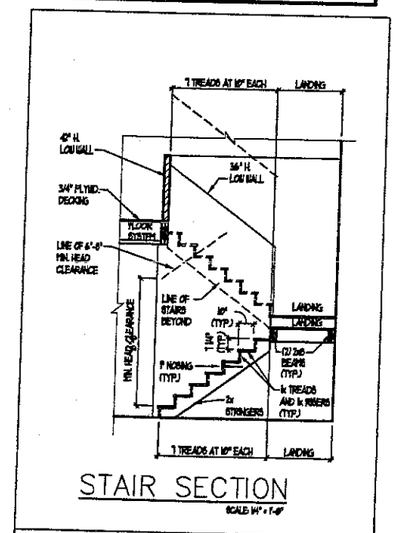


STAIR SECTION

SCALE: 1/4" = 1'-0"

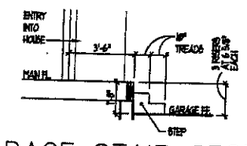

GARAGE STAIR SECTION

SCALE: 1/4" = 1'-0"

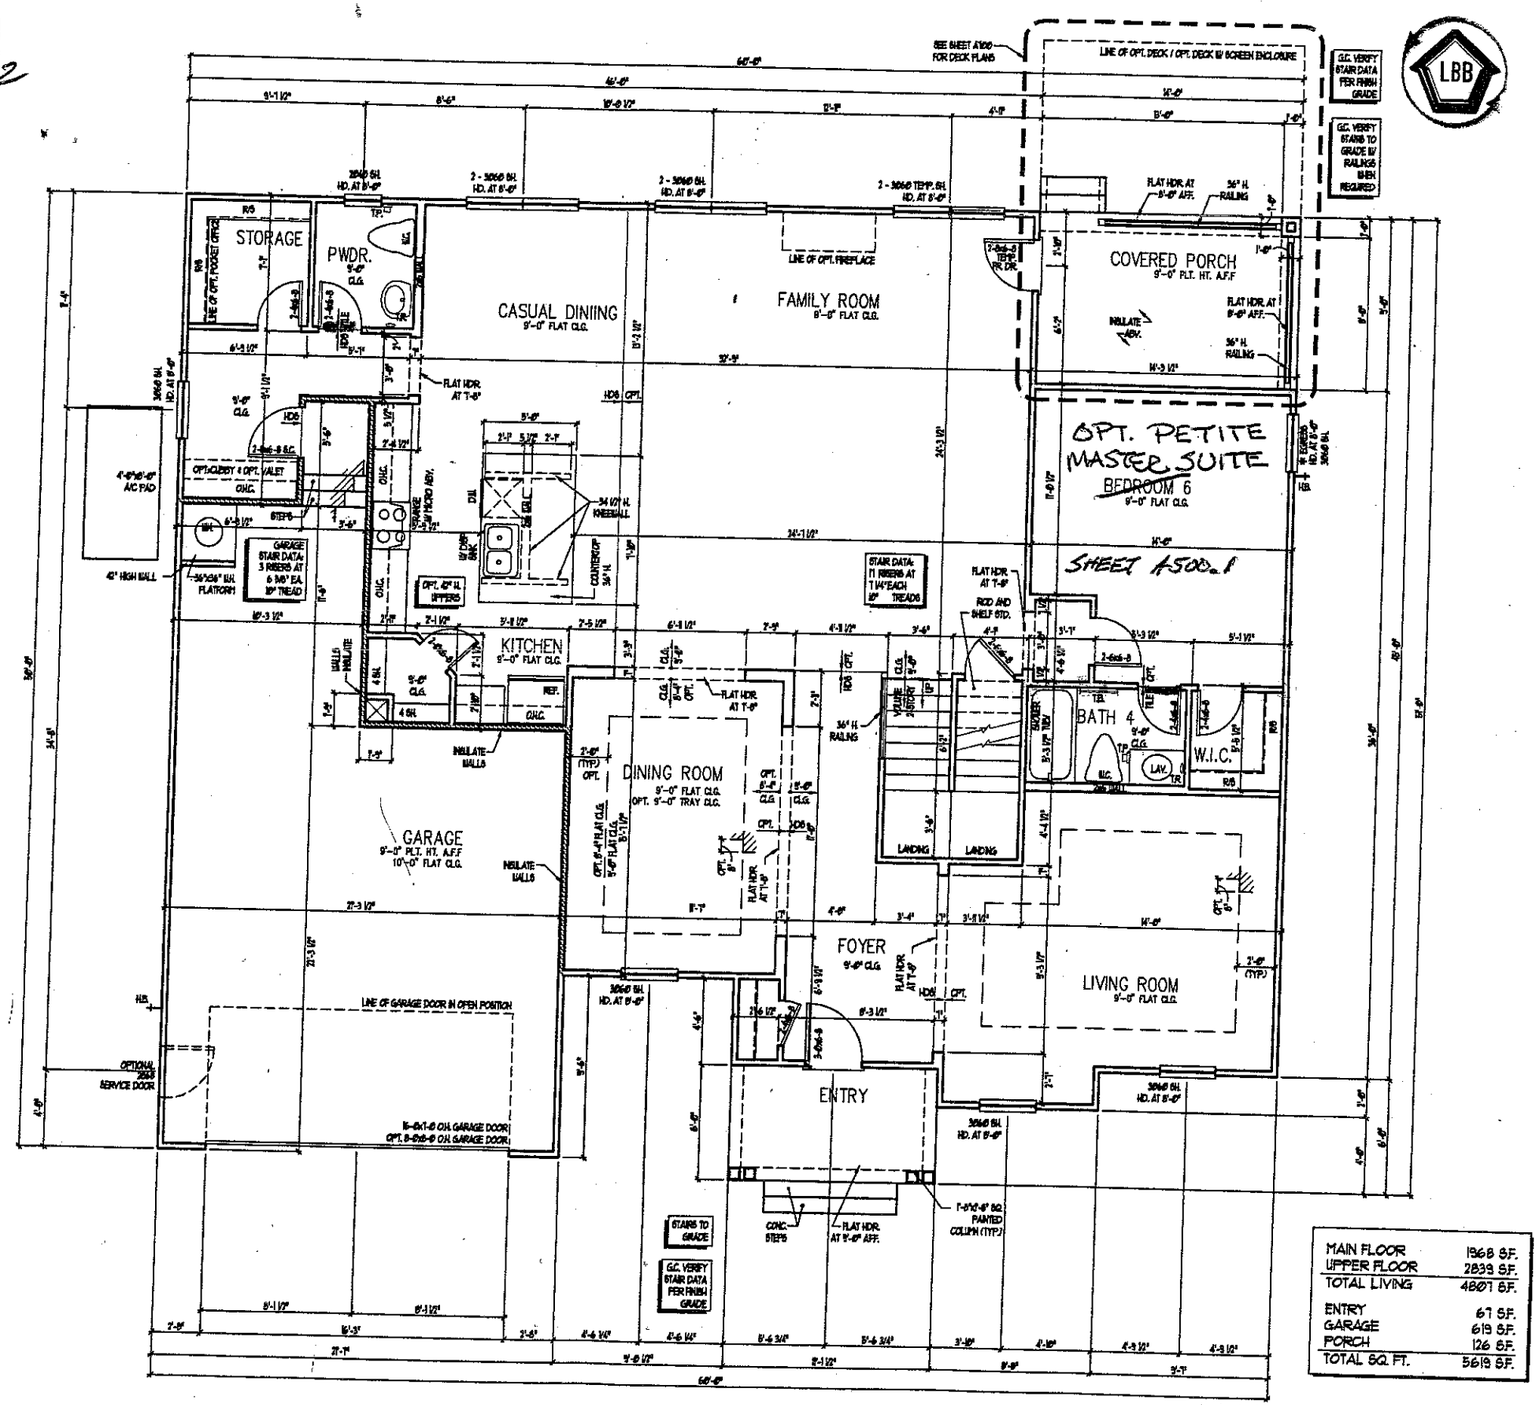

MAIN FLOOR	1968 S.F.
UPPER FLOOR	2839 S.F.
TOTAL LIVING	4807 S.F.
ENTRY	67 S.F.
GARAGE	619 S.F.
PORCH	126 S.F.
TOTAL SQ. FT.	5619 S.F.

HATCHING LEGEND
INSULATE WALL

MAIN FLOOR PLAN — ELEV. A

ISSUANCE OF PLANS FROM THIS DRAFTER'S OFFICE SHALL NOT RELIEVE THE BUILDER OF RESPONSIBILITY TO REVIEW AND VERIFY ALL NOTES, DIMENSIONS, AND ADHERENCE TO APPLICABLE BUILDING CODES PRIOR TO COMMENCEMENT OF ANY CONSTRUCTION.
ANY DISCREPANCY OF ERROR IN NOTES, DIMENSIONS, OR ADHERENCE TO APPLICABLE BUILDING CODES SHALL BE BROUGHT TO THE ATTENTION OF THE DRAFTER'S OFFICE FOR CORRECTION BEFORE COMMENCEMENT OF ANY CONSTRUCTION.
ANY REVISIONS OR CHANGES, NOT RELATED TO THE CORRECTION OF ERRORS THAT ARE MADE AFTER THE FINAL PLANS HAVE BEEN COMPLETED SHALL BE SUBJECT TO ADDITIONAL FEES.
IF ANY MODIFICATIONS ARE MADE TO THESE PLANS BY ANY OTHER PARTY OTHER THAN THE DRAFTER'S OFFICE, THE DRAFTER SHALL NOT BE HELD RESPONSIBLE.

Heritage Homes
3900 TRINITY ROAD SUITE 107 WILLIAMSTOWN, NC 27857
919-917-0000 FAX 919-917-0005

JOB NUMBER 2101B.03
CAD FILE NAME 4782
ISSUED 06-22-11
FRAME WALK REV. 01-04-12
REVISIONS 02-02-12

DAVIS BEWS DARDEN GROUP
150 STATE STREET EAST
OLDSMAR, FLORIDA 34677
813 . 925 . 1300 TEL
813 . 925 . 1500 FAX
WWW.DAVISBEWS.COM
TAMPA • DENVER
EST. 1994

PLAN 260 - 4807
RALEIGH, NC


260-4807

TITLE
MAIN FLOOR PLAN
STAIR SECTION

SHEET
A201.A

Acknowledgement Of
Plans Submittal ONLY!
_____ Date 9/28/12
_____ Date ____

75 SF OR MORE

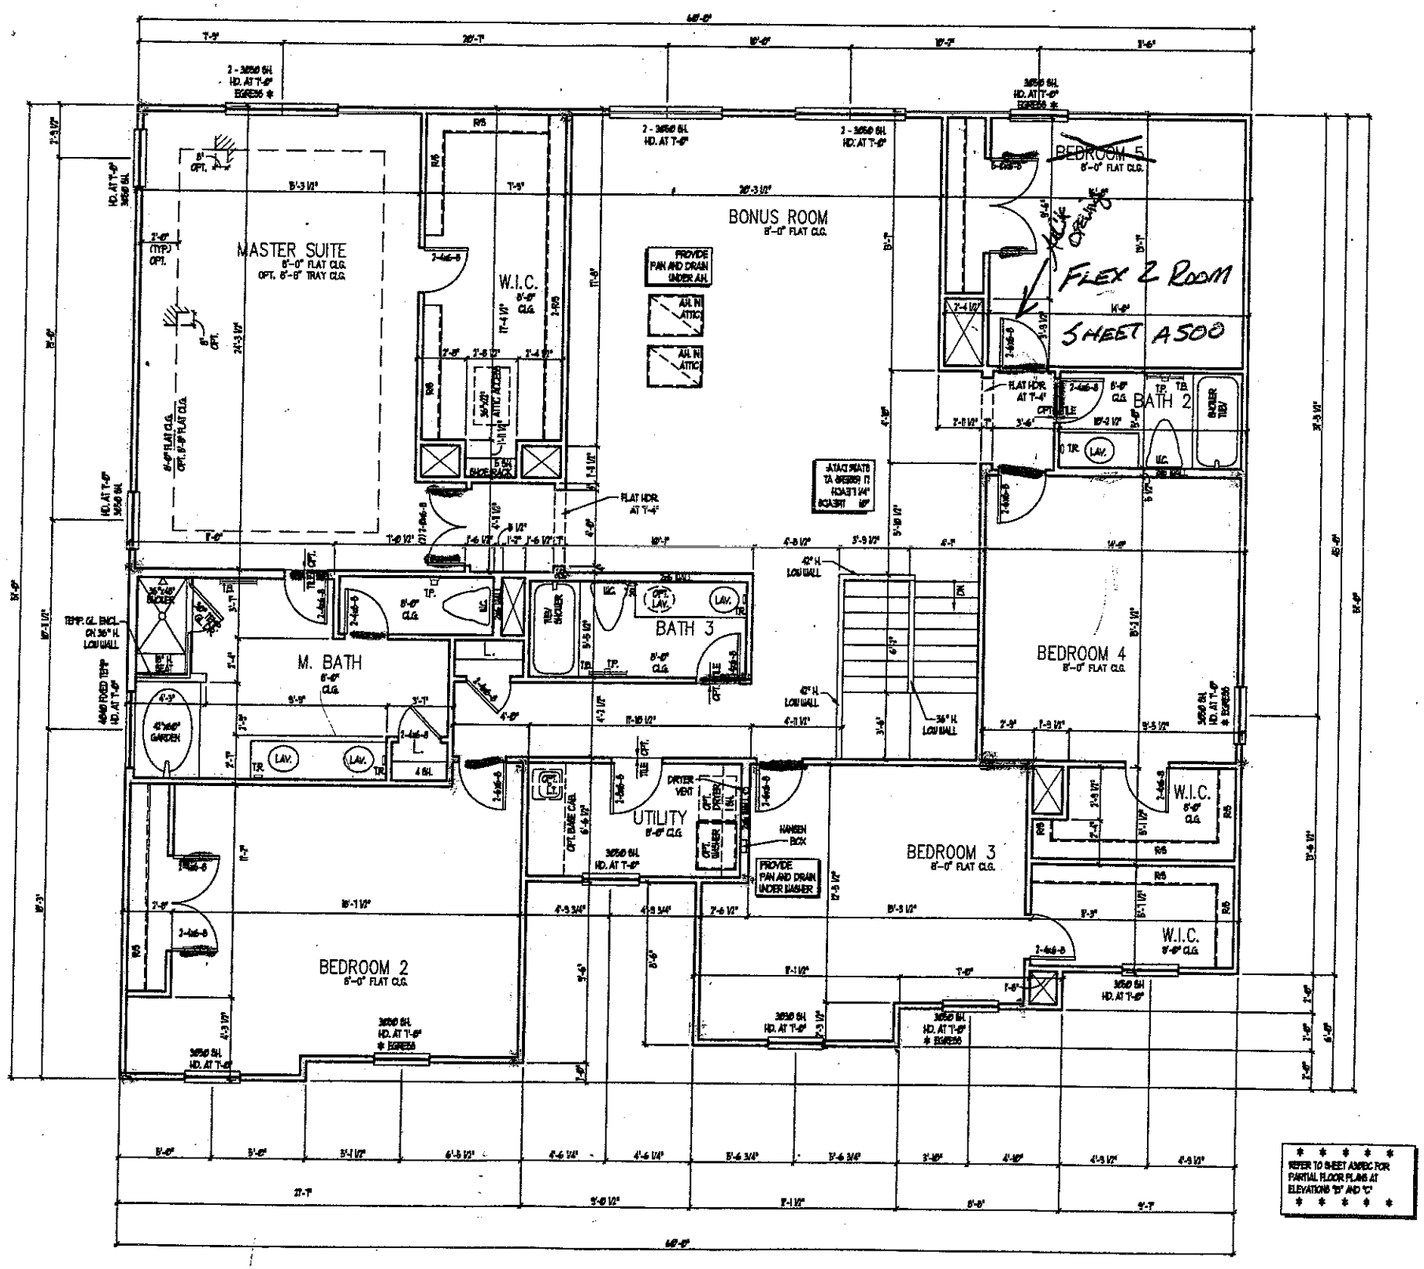

UPPER FLOOR PLAN
– ELEV. A

BALANCE OF PLANS FROM THIS DRAFTER'S OFFICE SHALL NOT RELIEVE THE BUILDER OF RESPONSIBILITY TO REVIEW AND VERIFY ALL NOTES, DIMENSIONS, AND ADHERENCE TO APPLICABLE BUILDING CODES PRIOR TO COMMENCEMENT OF ANY CONSTRUCTION.
ANY DISCREPANCY OR ERROR IN NOTES, DIMENSIONS, OR ADHERENCE TO APPLICABLE BUILDING CODES SHALL BE BROUGHT TO THE ATTENTION OF THE DRAFTER'S OFFICE FOR CORRECTION BEFORE COMMENCEMENT OF ANY CONSTRUCTION.
ANY REVISIONS OR CHANGES, NOT RELATED TO THE CORRECTION OF ERRORS THAT ARE MADE AFTER THE FINAL PLANS HAVE BEEN COMPLETED SHALL BE SUBJECT TO ADDITIONAL FEES.
IF ANY MODIFICATIONS ARE MADE TO THESE PLANS BY ANY OTHER PARTY, OTHER THAN THE DRAFTER'S OFFICE, THE DRAFTER SHALL NOT BE HELD RESPONSIBLE.

LBB

Meritage Homes
5680 TROUTDALE ROAD SUITE 101 BOISE, ID 83687
208-322-2000 FAX 208-322-2065

JOB NUMBER	21018.03
CAD FILE NAME	4762
ISSUED	06-22-11
FRAME WALK REV.	01-04-12
REVISIONS	02-02-12

DAVIS BEWS DESIGN GROUP
150 STATE STREET EAST
OLDSMAR, FLORIDA 34677
813 . 925 . 1300 TEL
813 . 925 . 1500 FAX
WWW.DAVISBEWS.COM
TAMPA • DENVER
EST. 1994

PLAN 260 – 4807
RALEIGH, NC

260-4807

TITLE
UPPER FLOOR PLAN

SHEET
A.301A