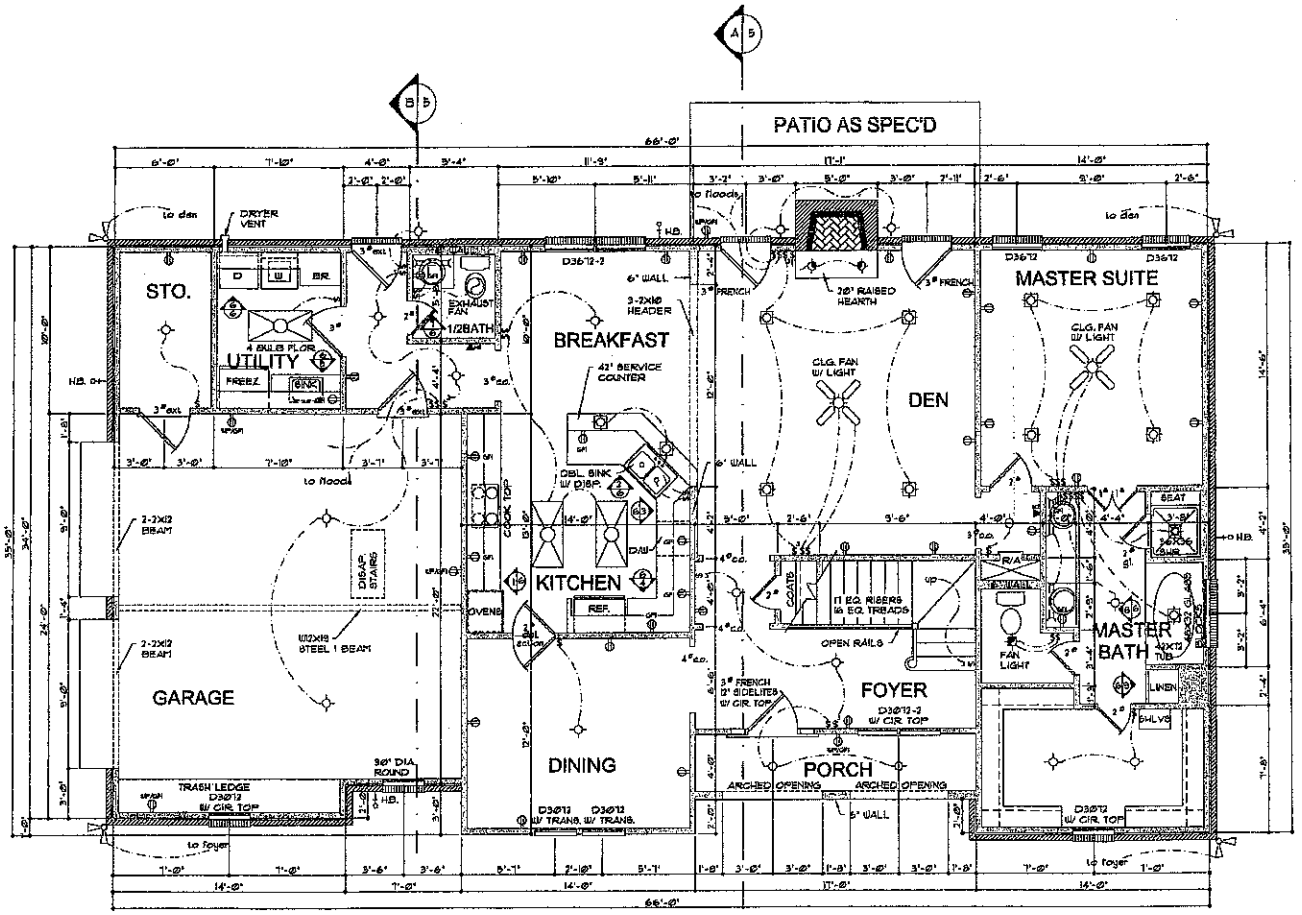


FLOOR PLAN

SCALE ——— 1/4" = 1' - 0"


Rich Garner Designer
unique designs for unique people
370 Towne Center Blvd
Ridgeland, MS 39157
(601) 977-9401

COPYRIGHT @ 2002 All rights reserved. No portion of this drawing may be copied without the written permission of the copyright claimant

PLAN # 2308
DRAWN BY MC
SCALE 1/4" = 1'-0"

CHECKED BY
DATE 1/2002
REVISED

All dimensions to be field verified

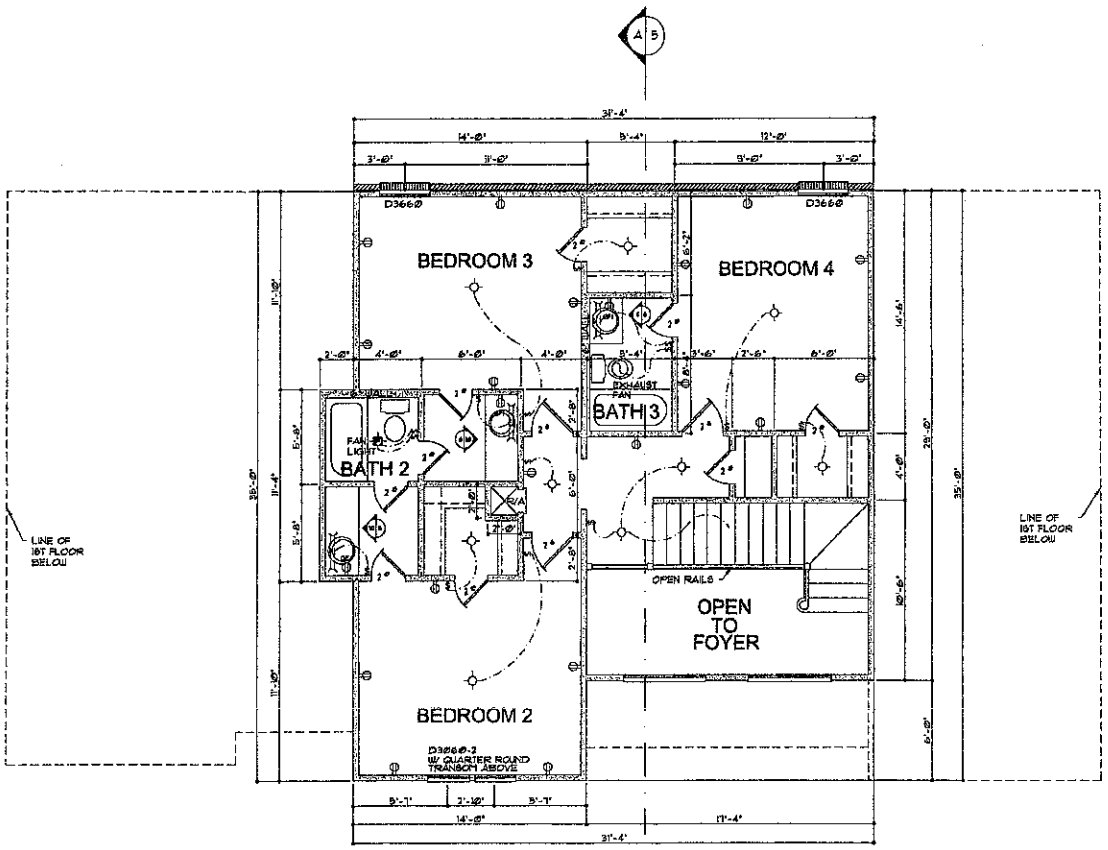

SECOND FLOOR PLAN

SCALE ——— 1/4" = 1' - Ø"

SQUARE FOOTAGE	
1ST FLOOR HEATED	1669
2ND FLOOR HEATED	841
TOTAL HEATED	2510
GARAGE & STORAGE	576
PORCH	68
TOTAL UNDER ROOF	3154

Rick Garner Designer
unique designs for unique people
370 Towne Center Blvd.
Ridgeland, MS 39157
(601) 977-9467

COPYRIGHT © 2002 All rights reserved. No portion of this drawing may be copied without the written permission of this copyright claimant

PLAN # 2508
DRAWN BY — MC
SCALE 1/4" = 1'-0"

CHECKED BY
DATE 1/2002
REVISED

All dimensions to be field verified