
Plan-1550.DWG

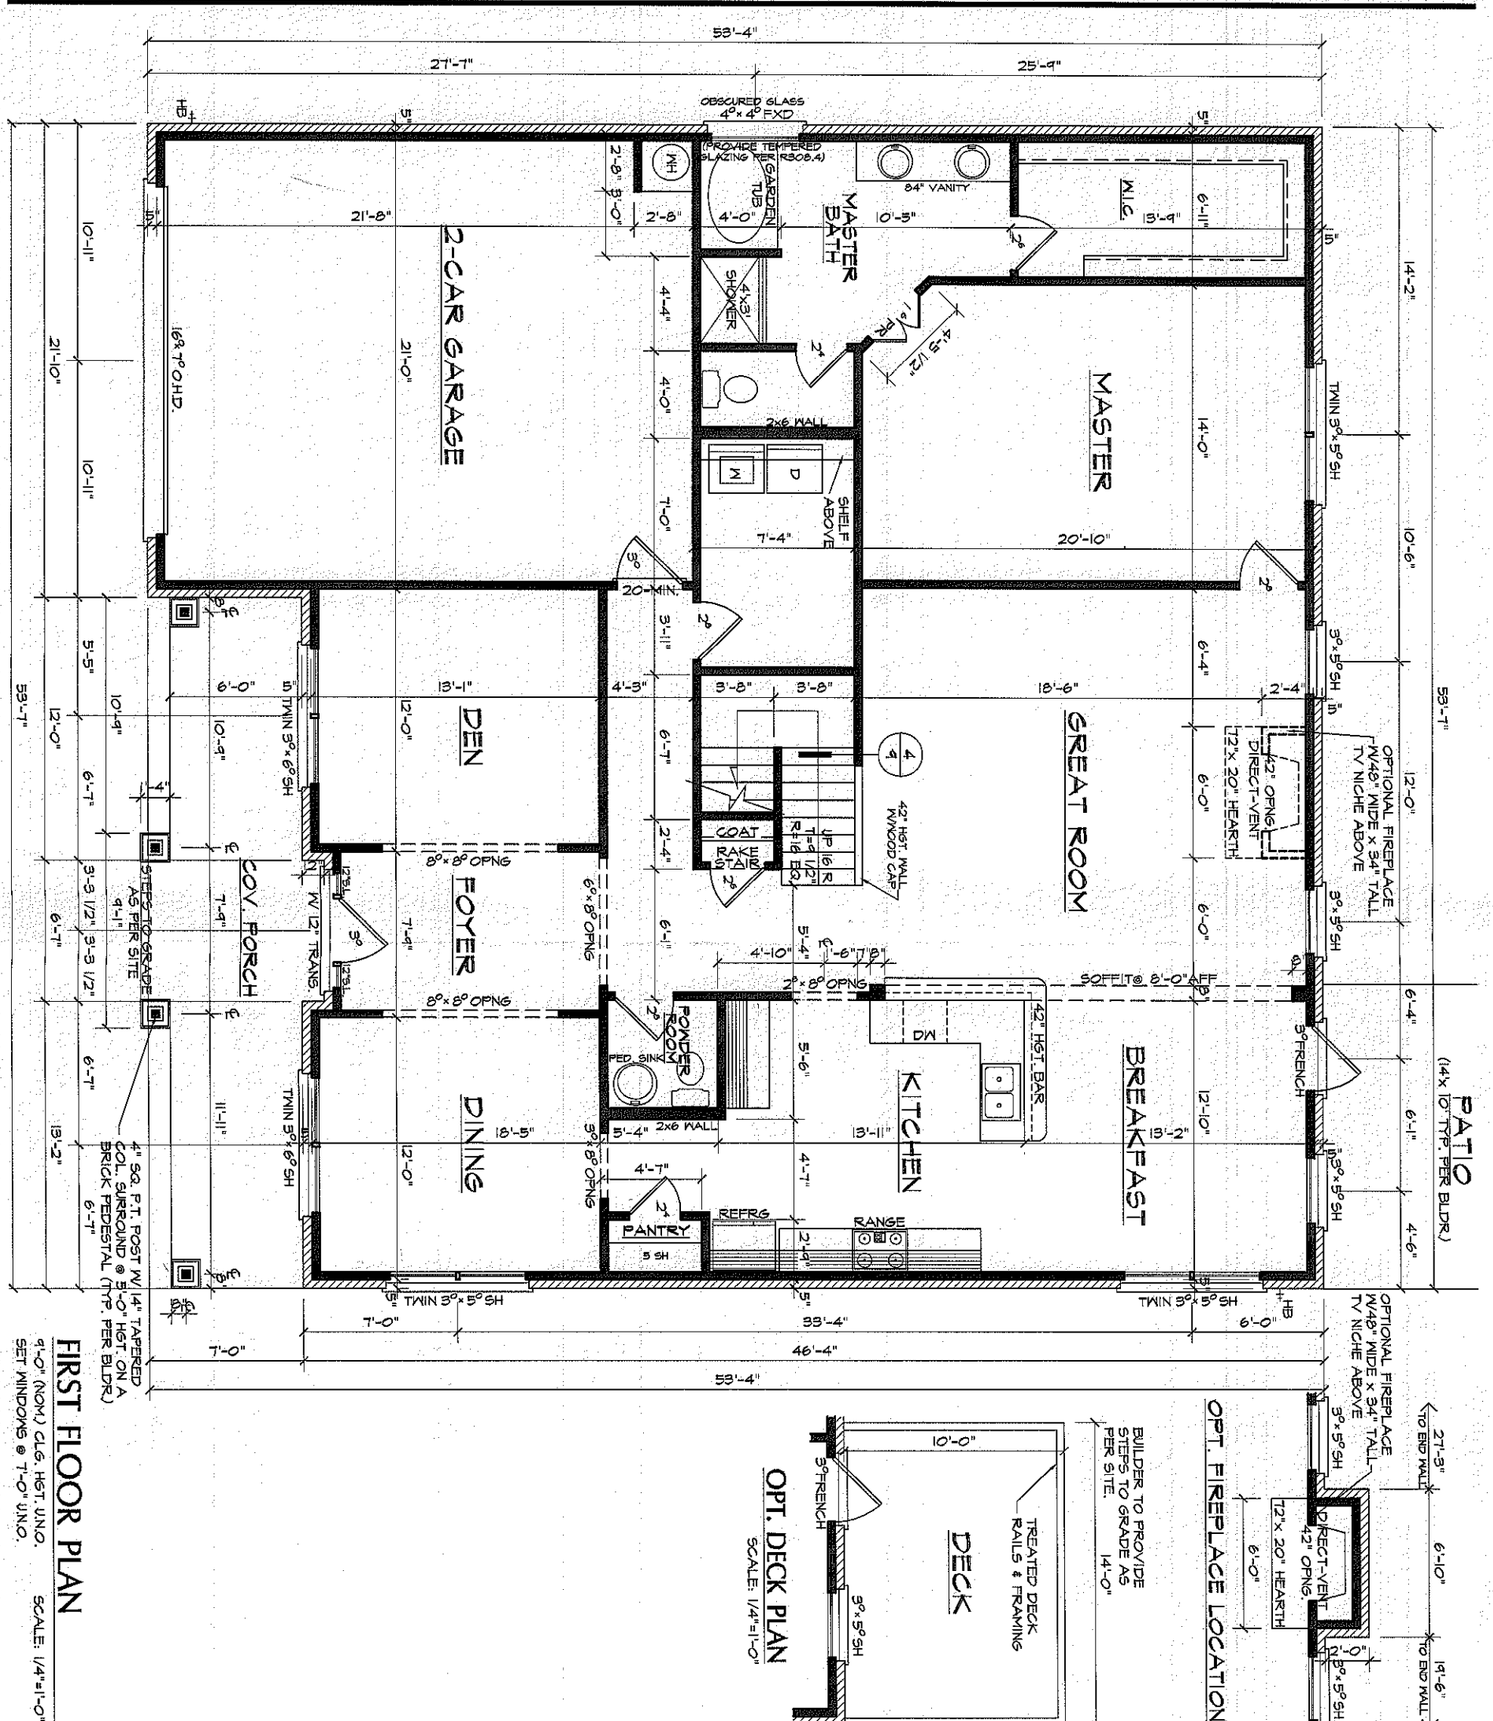

FIRST FLOOR PLAN

9'-0" (NOM.) CLG. HGT. U.N.O.
SET WINDOWS @ 7'-0" U.N.O.

SCALE: 1/4"=1'-0"

SHEET 5 OF 9

DATE DRAWN
10-8-2008
REVISIONS

3821 "E" FE (L)

RALEIGH, NC
1550

AUTOCAD 2004


ADAMS HOMES AEC, LLC
BL#CBC043518
1401 SUNDAY DRIVE, SUITE 115
RALEIGH, NC 27607
919-233-6747 (office) 919-233-6780 (fax)

Acknowledgement Of
Plans Submittal ONLY!

Date 9/24/13

Date 10-10-13

Plan-1550.DWG

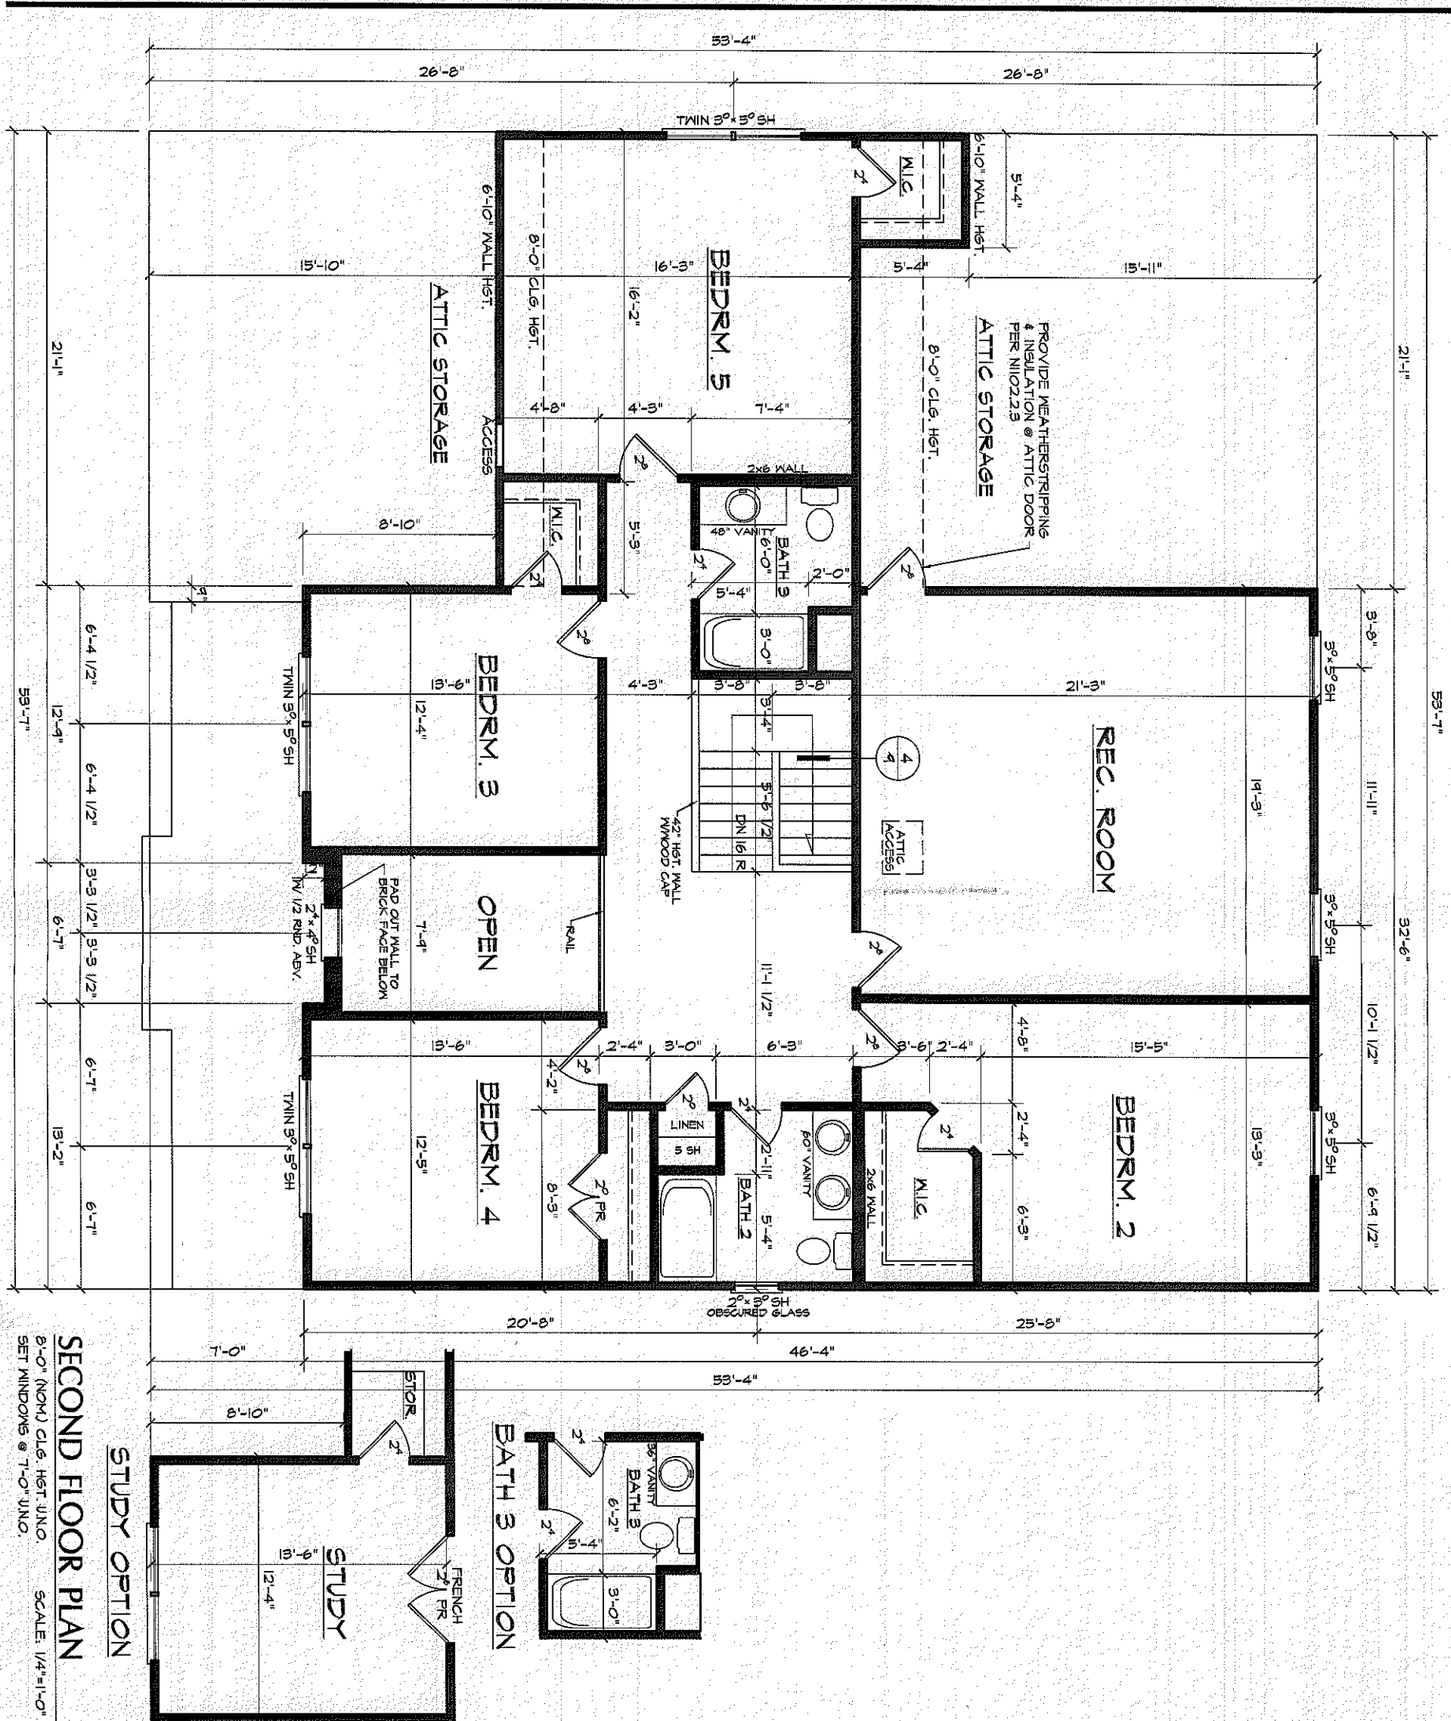

STUDY OPTION

SECOND FLOOR PLAN

8'-0" (NOM.) CLG. HGT. U.N.O.
SET WINDOWS @ 7'-0" U.N.O.

SCALE: 1/4"=1'-0"

SHEET 6 OF 9

DATE DRAWN 10-8-2008

REVISIONS

3821 "E" FE (L)

RALEIGH, NC
1550

AUTOCAD 2004

ADAMS HOMES AEC, LLC

GL#CBC043518

1401 SUNDAY DRIVE, SUITE 115
RALEIGH, NC 27607
919-233-6747 (office) 919-233-6780 (fax)

Acknowledgement Of Plans Submittal ONLY!

Date 9/24/13

Date 10-10-13