IREDELL COUNTY HEATLH DEPARTMENT

PAGE 2: *SITE PLAN WORKSHEET*

SEE THE SAMPLE SITE PLAN BELOW. INCOMPLETE SITE PLANS WILL BE RETURNED TO YOU FOR COMPLETION AND MAY RESULT IN A DELAY IN THE ISSUANCE OF YOUR SEPTIC SYSTEM PERMIT!!!

Place an (X) beside each item as you complete the site plan:

- ____ **Property Line measurements are clearly identified…**
- ____ **All proposed structures are indicated…**
- ____ ***SHOW: proposed house or business footprint, wells, water lines, patios, pools and decks, and any other item that will occupy space on the site***
- ____ **Front and side setbacks from property line…**
- ____ **Preferred driveway location and configuration, preferred well location…**
- ____ **Area you prefer your septic system to be placed…**
- ____ **North arrow, or other sufficient indicator of direction…**

Circle N/A on the following if appropriate:

- ____ **Location of septic systems and wells within 100' of your property… N/A**
- ____ **Location of easements and rights of ways on your property… N/A**
- ✓ **Location of any designated wetlands on the property… N/A**


Signature: _____
Property owner or owner's legal representative signature (SIGNATURE REQUIRED)


2/21/07
DATE

USE THIS SPACE TO DRAW YOUR SITE PLAN

See attach site plan

lot 3

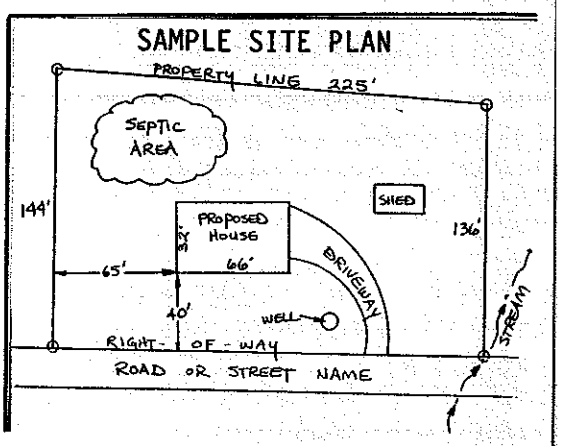

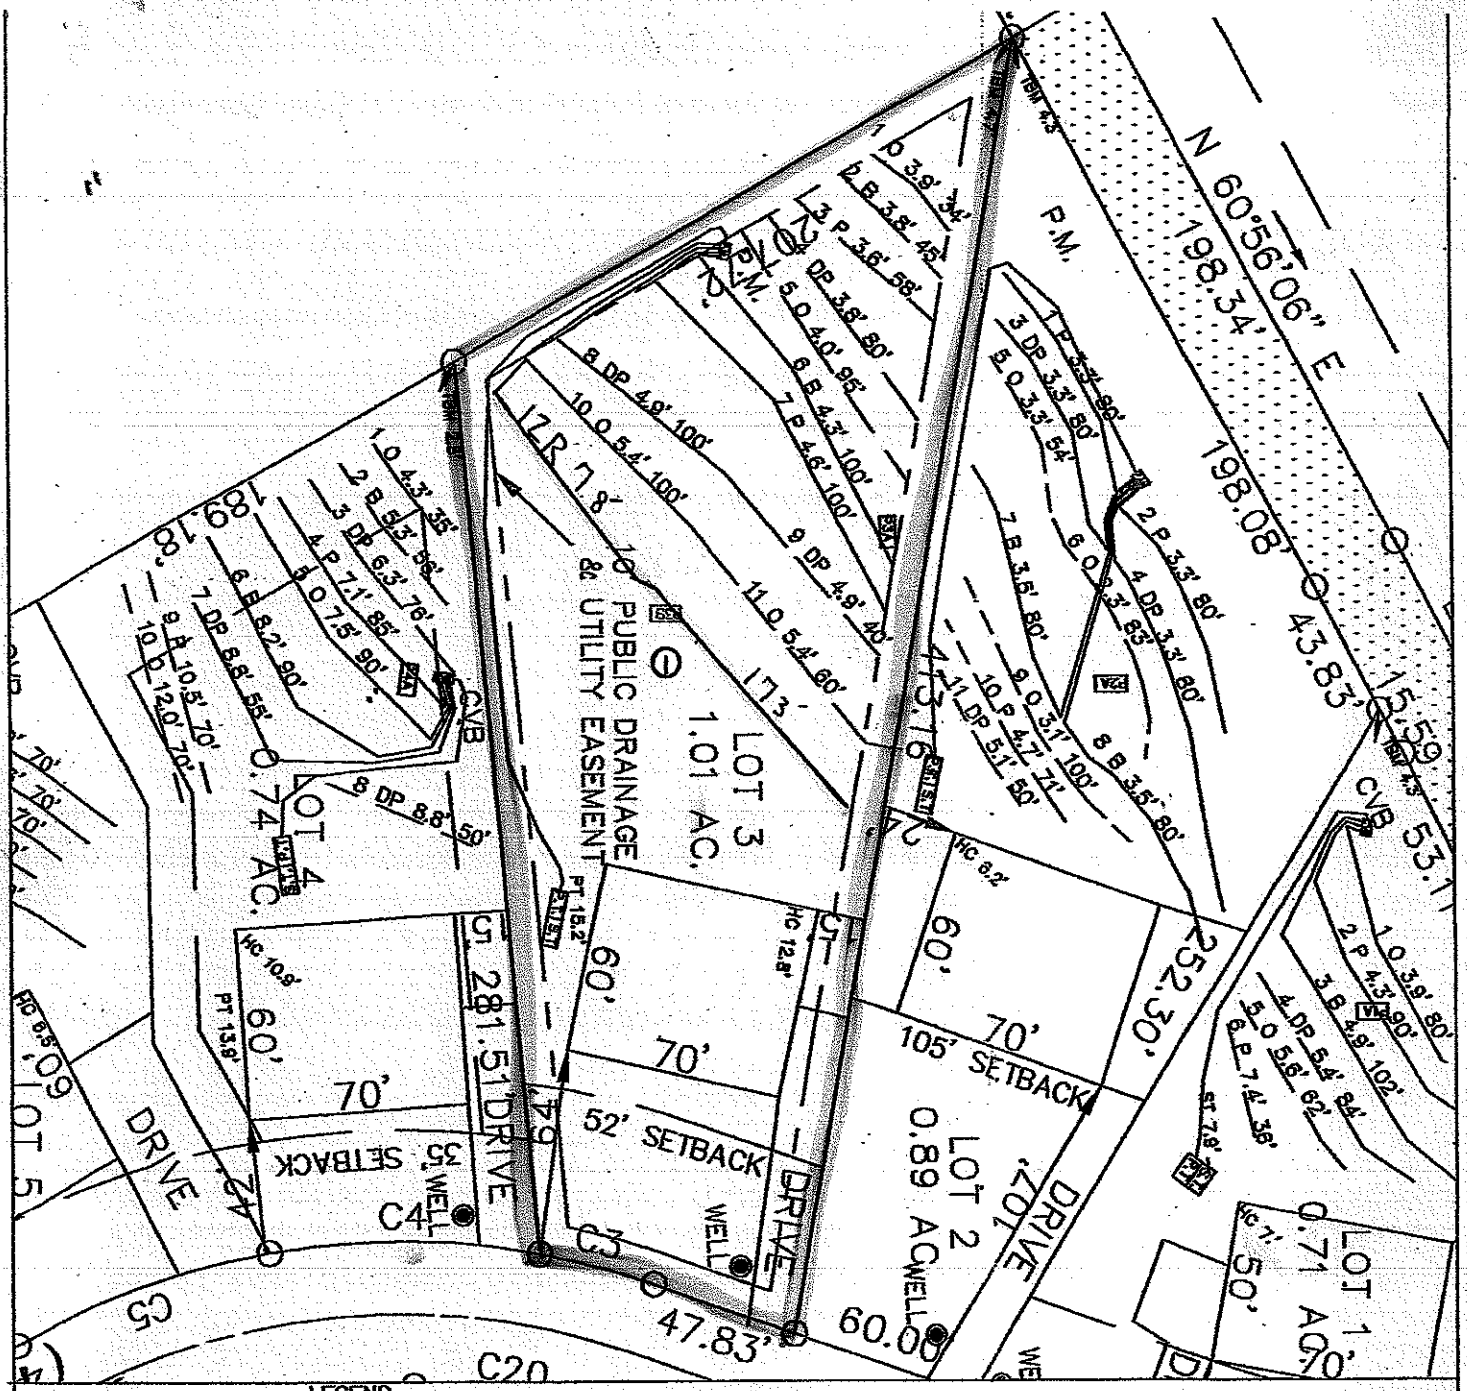

LEGEND

House Box.

System lines.

Repair lines.

House Corner Shot.

T.B.M.

GRAPHIC SCALE
1" = 60'

60 0 60 120

FOR PRELIMINARY PLANNING PURPOSES ONLY. ALL LOTS WILL REQUIRE FINAL APPROVAL BY THE COUNTY HEALTH DEPARTMENT ON A LOT BY LOT BASIS. THIS MAP SHOULD BY USED AS A GENERAL GUIDE, SOME ADJUSTMENTS WILL BE NECESSARY IN THE FIELD DUE TO SOIL VARIABILITY AND COMPLEX TOPOGRAPHIC FEATURES. THIS MAP ONLY REFLECTS EXISTING SOIL SUITABILITY FOR ON-SITE SEPTIC TANK SYSTEMS.

PLEASE REFER TO ATTACHED SOIL REPORT FOR ADDITIONAL SITE SPECIFIC INFORMATION

ROLLANS SOIL & ENVIRONMENTAL SERVICES
2128 GRAHAM ROAD
MOUNT ULLA, NC 28125
PHONE/FAX: (704)228-0859
ASHLEY ROLLANS, NC LICENSED SOIL SCIENTIST
MOBILE: (704)746-5046
EMAIL: ROLLANSFORTGRACE.COM

MAP TITLE: SITE PLAN & DRAINFIELD AREAS

PROJECT NAME: OWNERS OF LOT 2 / HOWARD RIDGE

LOCATION/DATE: PEACH BOAD IREDELL COUNTY, NORTH CAROLINA FEBRUARY 2017

JOB # : 01-1329
FILE: C:\JOBS\01-1329
PROJECT MGR.: C.B.F.
FIELD WORK: C.B.F. & A.L.P.
DRAWN BY: C.B.F.