IREDELL COUNTY HEATLH DEPARTMENT
ENVIRONMENTAL HEALTH DIVISION
PAGE 2: *SITE PLAN WORKSHEET*

SEE THE "SAMPLE SITE PLAN" BELOW. *INCOMPLETE SITE PLANS WILL BE RETURNED TO YOU FOR COMPLETION AND MAY RESULT IN A DELAY IN THE ISSUANCE OF YOUR SEPTIC SYSTEM PERMIT!!!*

Place an (X) beside each item as you complete the site plan:

- X — Property Line measurements are clearly identified...
- X — All proposed structures are indicated... *SHOW: proposed house or business footprint, wells, water lines, patios, pool and decks, and any other item that will occupy space on the site*
- X — Front and side setbacks from property line...
- X — Preferred driveway location and configuration, preferred well location...
- X — Area you prefer your septic system to be placed...
- X — North arrow, or other sufficient indicator of direction...

Circle N/A on the following if appropriate:

- X — Location of septic systems and wells within 100' of your property... N/A
- X — Location of easements and rights of ways on your property... N/A
- X — Location of any designated wetlands on the property... N/A


Signature: Roxanne Green

REQUIRED property owner or owner's legal representative signature.

08/08/2014
DATE

USE THIS SPACE TO DRAW YOUR SITE PLAN

APPROVED SEP 02 2014

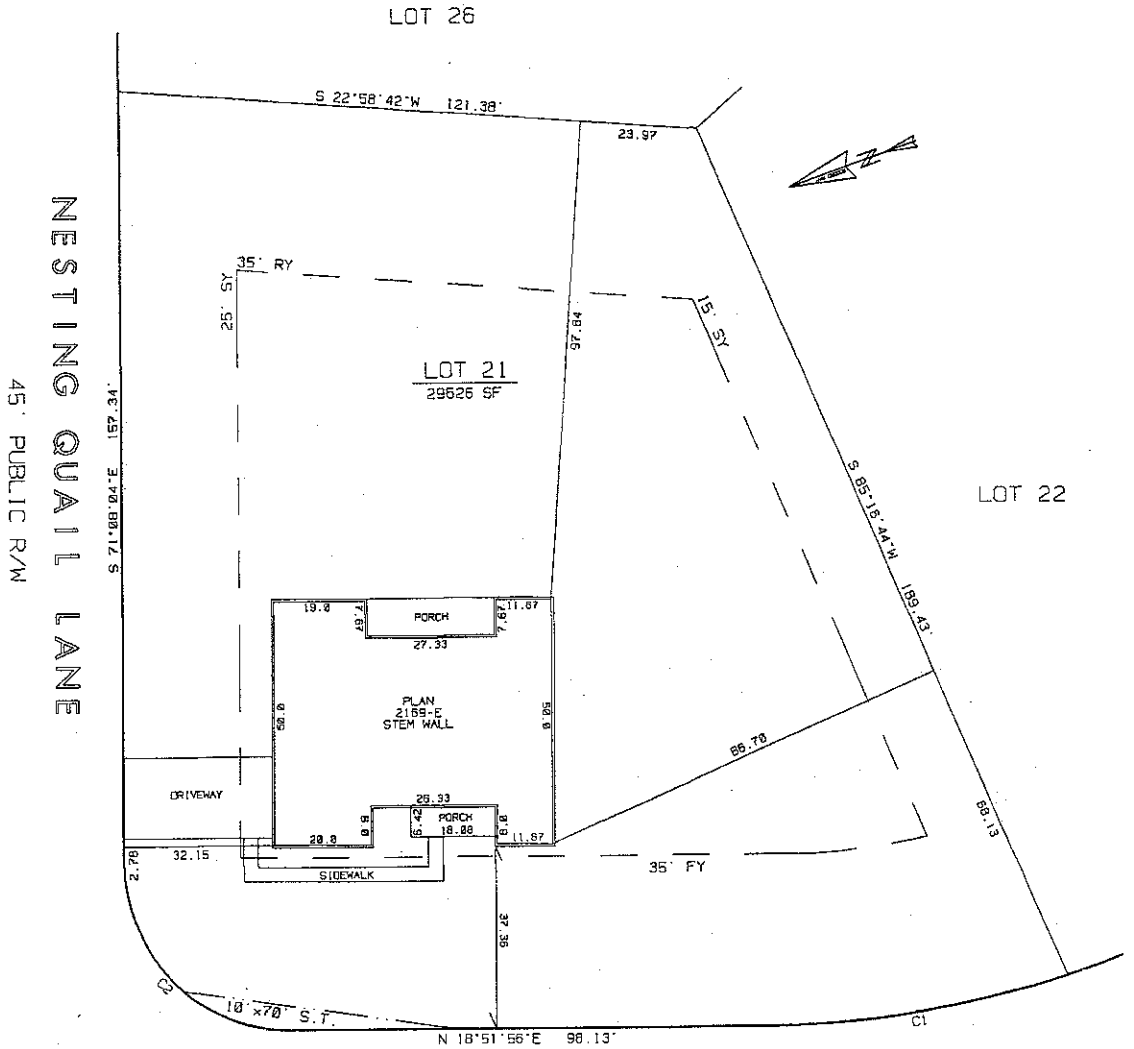

NESTING QUAIL LANE

45' PUBLIC R/W

CURVE	DELTA ANGLE	RADIUS	ARC	TANGENT	CHORD	CHORD BEARING
C 1	17°53'27"	207.50'	64.79'	32.66'	64.53'	N 09°55'14"E
C 2	90°00'21"	35.00'	54.98'	35.00'	49.50'	N 63°51'56"E

SCALE: 1" = 30'

0 15 30 45 60

ADAMS HOMES

PLOT PLAN

OF

119 NESTING QUAIL LANE
LOT 21 OF HIGHLAND RIDGE
FALLSTOWN TOWNSHIP, IREDELL COUNTY, N.C.

MAP RECORDED IN BOOK 53
AT PAGE 28

ADEGE0#12
DATE: 08/04/14
DSK AD#27 HLR21
DRAWN BY ASW/CLJ