IREDELL COUNTY HEALTH DEPARTMENT


ENVIRONMENTAL HEALTH DIVISION

PAGE 2: *SITE PLAN WORKSHEET*

SEE THE "SAMPLE SITE PLAN" BELOW. *INCOMPLETE SITE PLANS WILL BE RETURNED TO YOU FOR COMPLETION AND MAY RESULT IN A DELAY IN THE ISSUANCE OF YOUR SEPTIC SYSTEM PERMIT!!!*

Place an (X) beside each item as you complete the site plan:

( ) Property Line measurements are clearly identified
( ) All proposed structures are indicated
( ) Front and side setbacks from property line
( ) Preferred driveway location and well location
( ) Area you prefer your septic system to be placed
( ) North arrow, or other sufficient indicator of direction

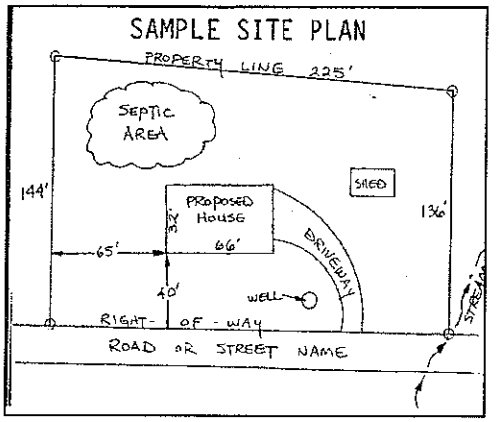

Circle N/A on the following if appropriate:

Location of septic systems and wells within 100' of your property	N/A
Location of easements and rights of ways on your property	N/A
Location of any designated wetlands on the property	N/A


USE THIS SPACE TO DRAW YOUR SITE PLAN

Show: proposed house or business footprint, wells, water lines, patios, pools and decks, and any other item that will occupy space on the site

See Attached Plan

Signature: _____ 11/20/2014

Property owner or owner's legal representative signature (SIGNATURE REQUIRED) — DATE

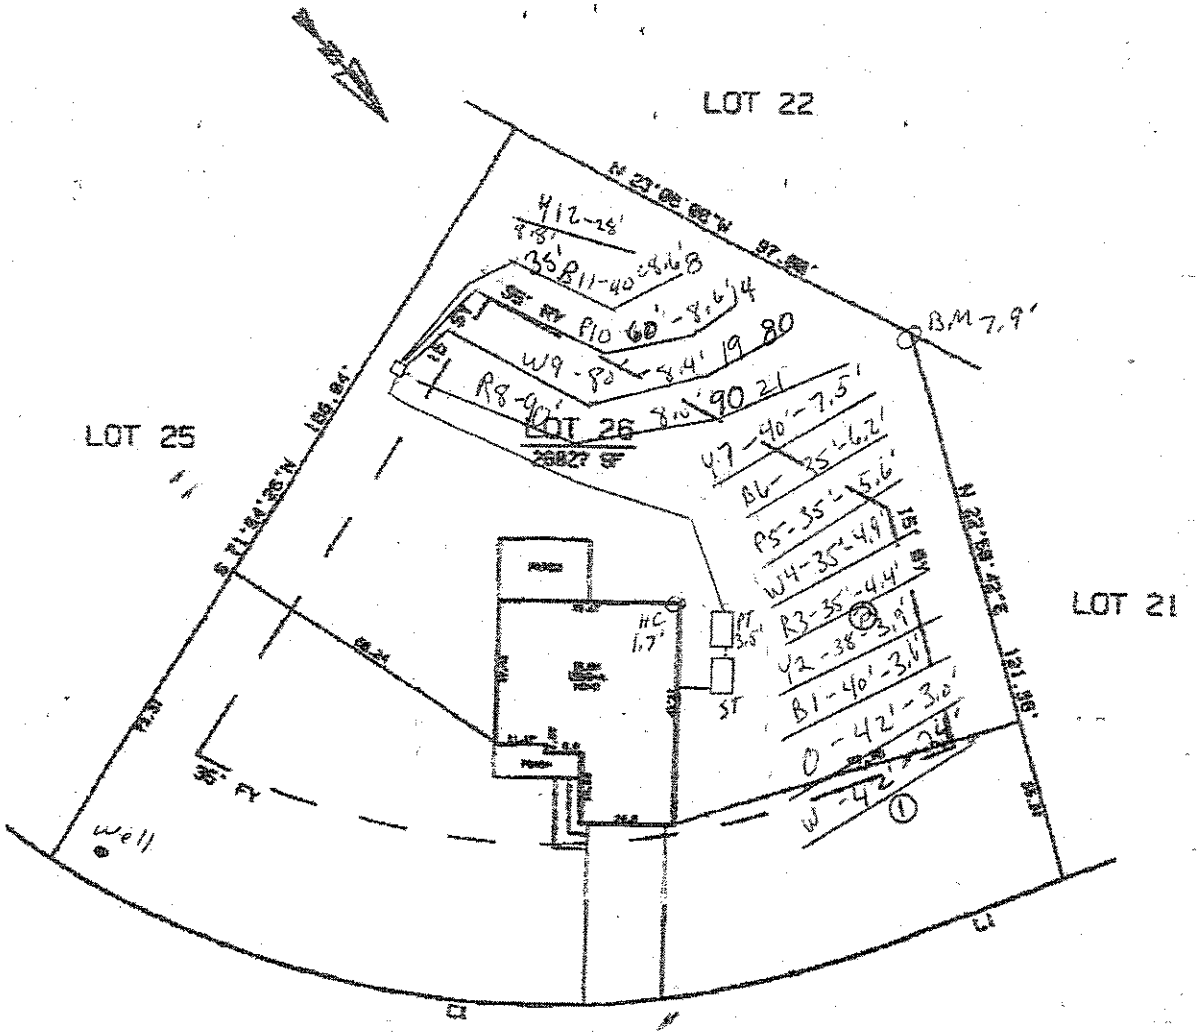

TALL FERN LOOP

45' PUBLIC R/W

APPROVED DEC 08 2014

Richard Farris

LINE	BEARING	DISTANCE
L 1	S 71°05'04"E	48.14'

CURVE	DELTA ANGLE	RADIUS	ARC	TANGENT	CHORD	CHORD BEARING
C 1	52°32'35"	207.58'	198.29'	162.42'	183.69'	S 44°51'46"E

ADAMS HOMES

PLOT PLAN

OF

116 TALL FERN LOOP
LOT 26 OF HIGHLAND RIDGE
FALLSTOWN TOWNSHIP, IREDELL COUNTY, N.C.

SCALE - 1" = 40'

0 20 40 60 80

MAP RECORDED IN BOOK 53
AT PAGE 28

ADGEO#12
DATE: 05/03/14
DSK AD#27 HLR26
DRAWN BY ASM/CLJ