IREDELL COUNTY HEALTH DEPARTMENT


ENVIRONMENTAL HEALTH DIVISION

PAGE 2: ***SITE PLAN WORKSHEET***

SEE THE "SAMPLE SITE PLAN" BELOW. ***INCOMPLETE SITE PLANS WILL BE RETURNED TO YOU FOR COMPLETION AND MAY RESULT IN A DELAY IN THE ISSUANCE OF YOUR SEPTIC SYSTEM PERMIT!!!***

Place an (X) beside each item as you complete the site plan:

- ( ) **Property Line measurements are clearly identified**
- ( ) **All proposed structures are indicated**
- ( ) **Front and side setbacks from property line**
- ( ) **Preferred driveway location and well location**
- ( ) **Area you prefer your septic system to be placed**
- ( ) **North arrow, or other sufficient indicator of direction**

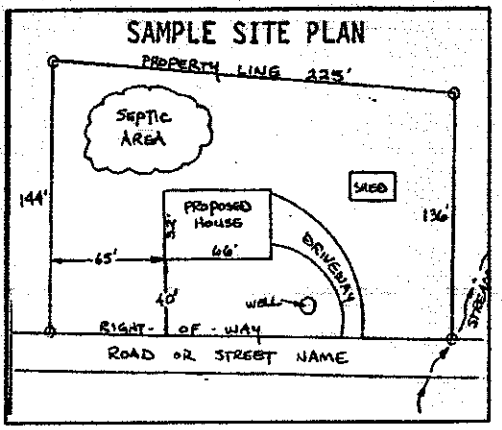

Circle N/A on the following if appropriate:

Location of septic systems and wells within 100' of your property	**N/A**
Location of easements and rights of ways on your property	**N/A**
Location of any designated wetlands on the property	**N/A**

USE THIS SPACE TO DRAW YOUR SITE PLAN

Show: proposed house or business footprint, wells, water lines, patios, pools and decks, and any other item that will occupy space on the site

See Attached Plan


Signature: _____ 2/19/2015

Property owner or owner's legal representative signature (SIGNATURE REQUIRED) **DATE**

Revised Site Plan
7-7-14

APPROVED JUL 0 8 2014

APPROVED JUL 0 8 2014

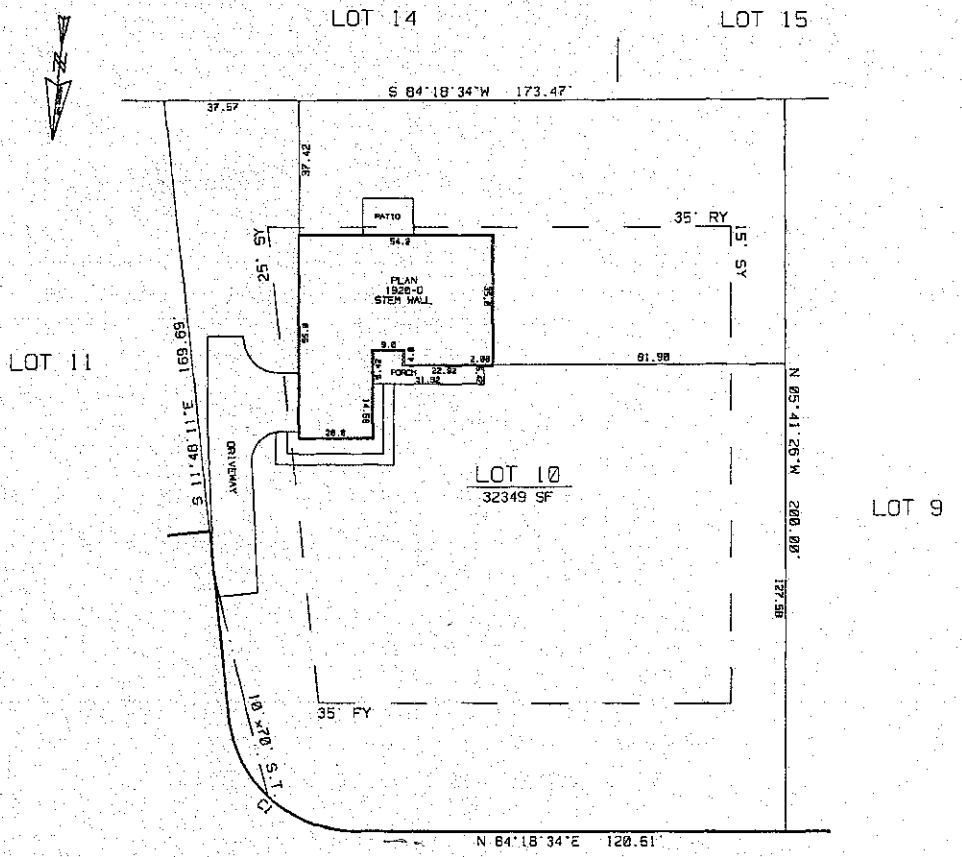

NESTING QUAIL LANE

45' PUBLIC R/W

CURVE	DELTA ANGLE	RADIUS	ARC	TANGENT	CHORD	CHORD BEARING
C 1	83°53'30"	35.00'	51.25'	31.45'	46.79'	S 53°44'49"E

ADAMS HOMES

PLOT PLAN

OF

154 NESTING QUAIL LANE
LOT 10 OF HIGHLAND RIDGE
FALLSTOWN TOWNSHIP, IREDELL COUNTY, N.C.

SCALE - 1" = 40'

0 20 40 60 80

MAP RECORDED IN BOOK 53
AT PAGE 28

ADGEO#12
REVISED: 07/07/14
DSK AD#27 HLR10
DRAWN BY ASW/CLJ