
Acknowledgement of
Plans Submittal ONLY!

Marie Dotson Date 6/24/15

Roxanne Lyon Date 7/6/15

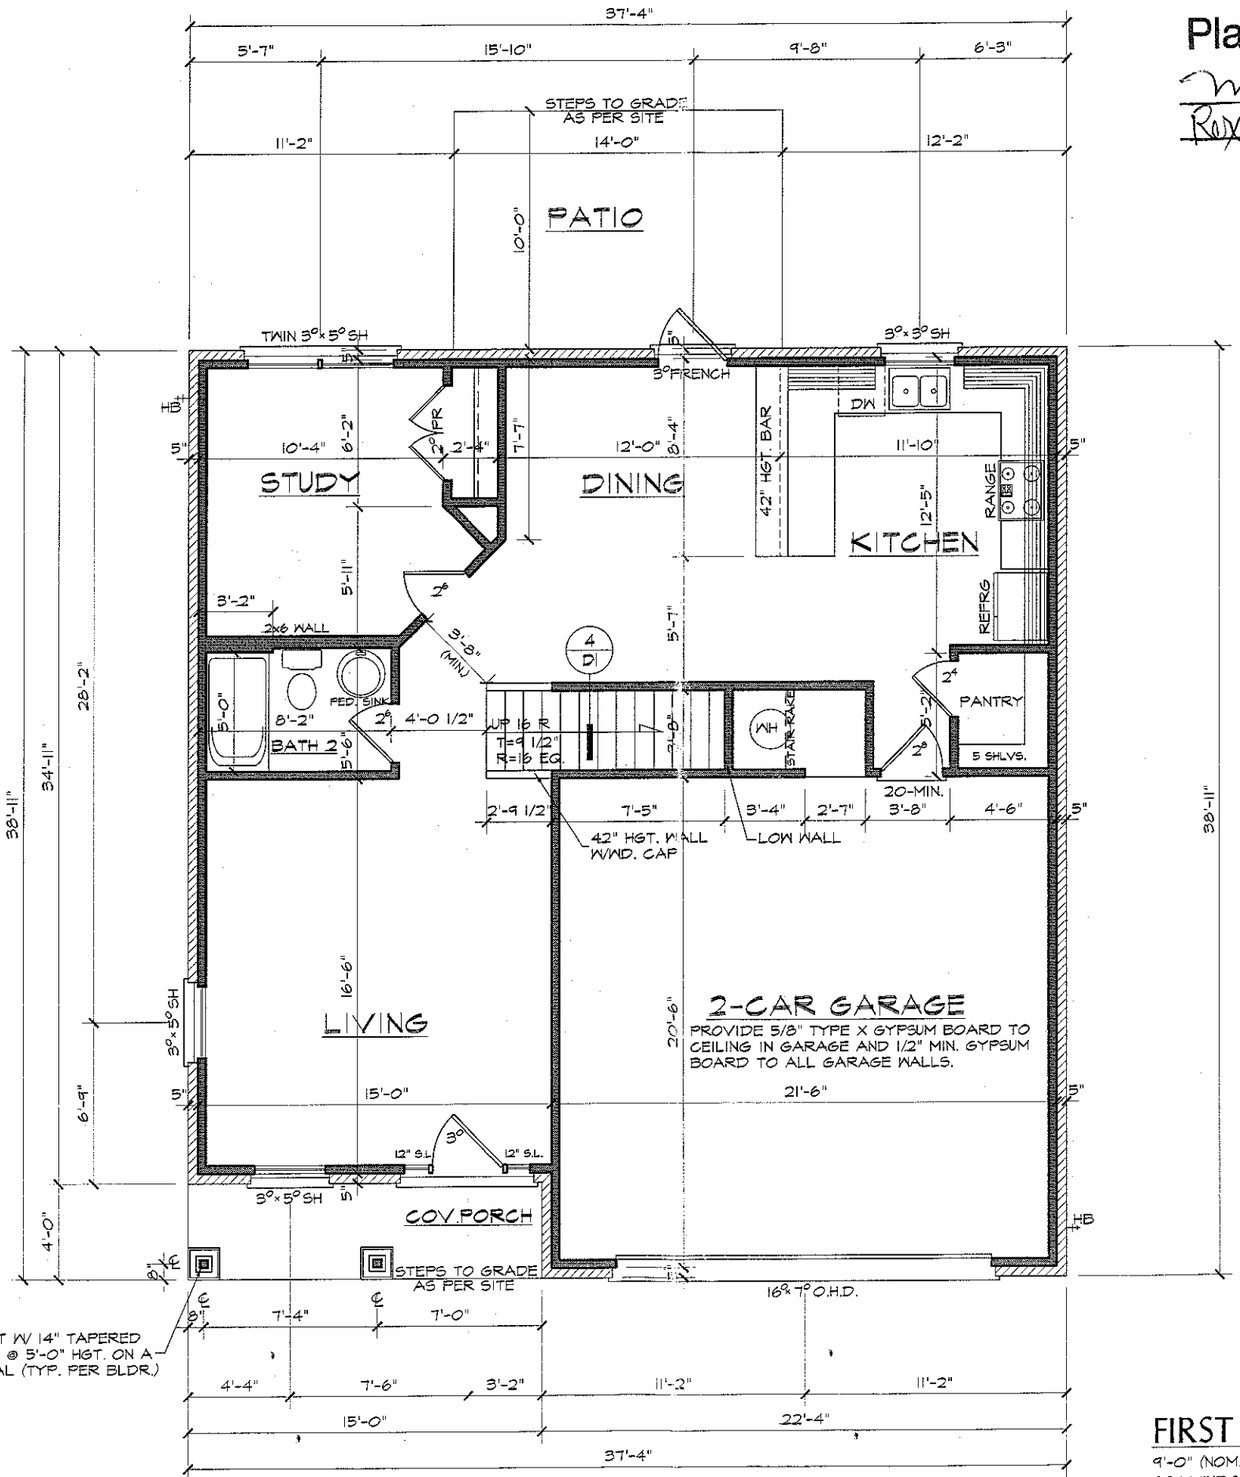

FIRST FLOOR PLAN

9'-0" (NOM.) CLG. HGT. U.N.O. SCALE: 1/4"=1'-0"

ADAMS HOMES
AEC, LLC
1401 SUNDAY DRIVE, SUITE 115
RALEIGH, NC 27607
919-233-6747 (office) 919-233-6780 (fax)
BL #CBC043518

2162 "B" FE (R) HG015

RALEIGH, NC
2788

AUTOCAD 2004

DATE DRAWN
6-16-2015

REVISIONS


SHEET 3 OF 6

n-1459.DWG

Acknowledgement of
Plans Submittal ONLY!

Maria Dotson Date 6/24/15

RoXanne Sheen Date 7/6/15

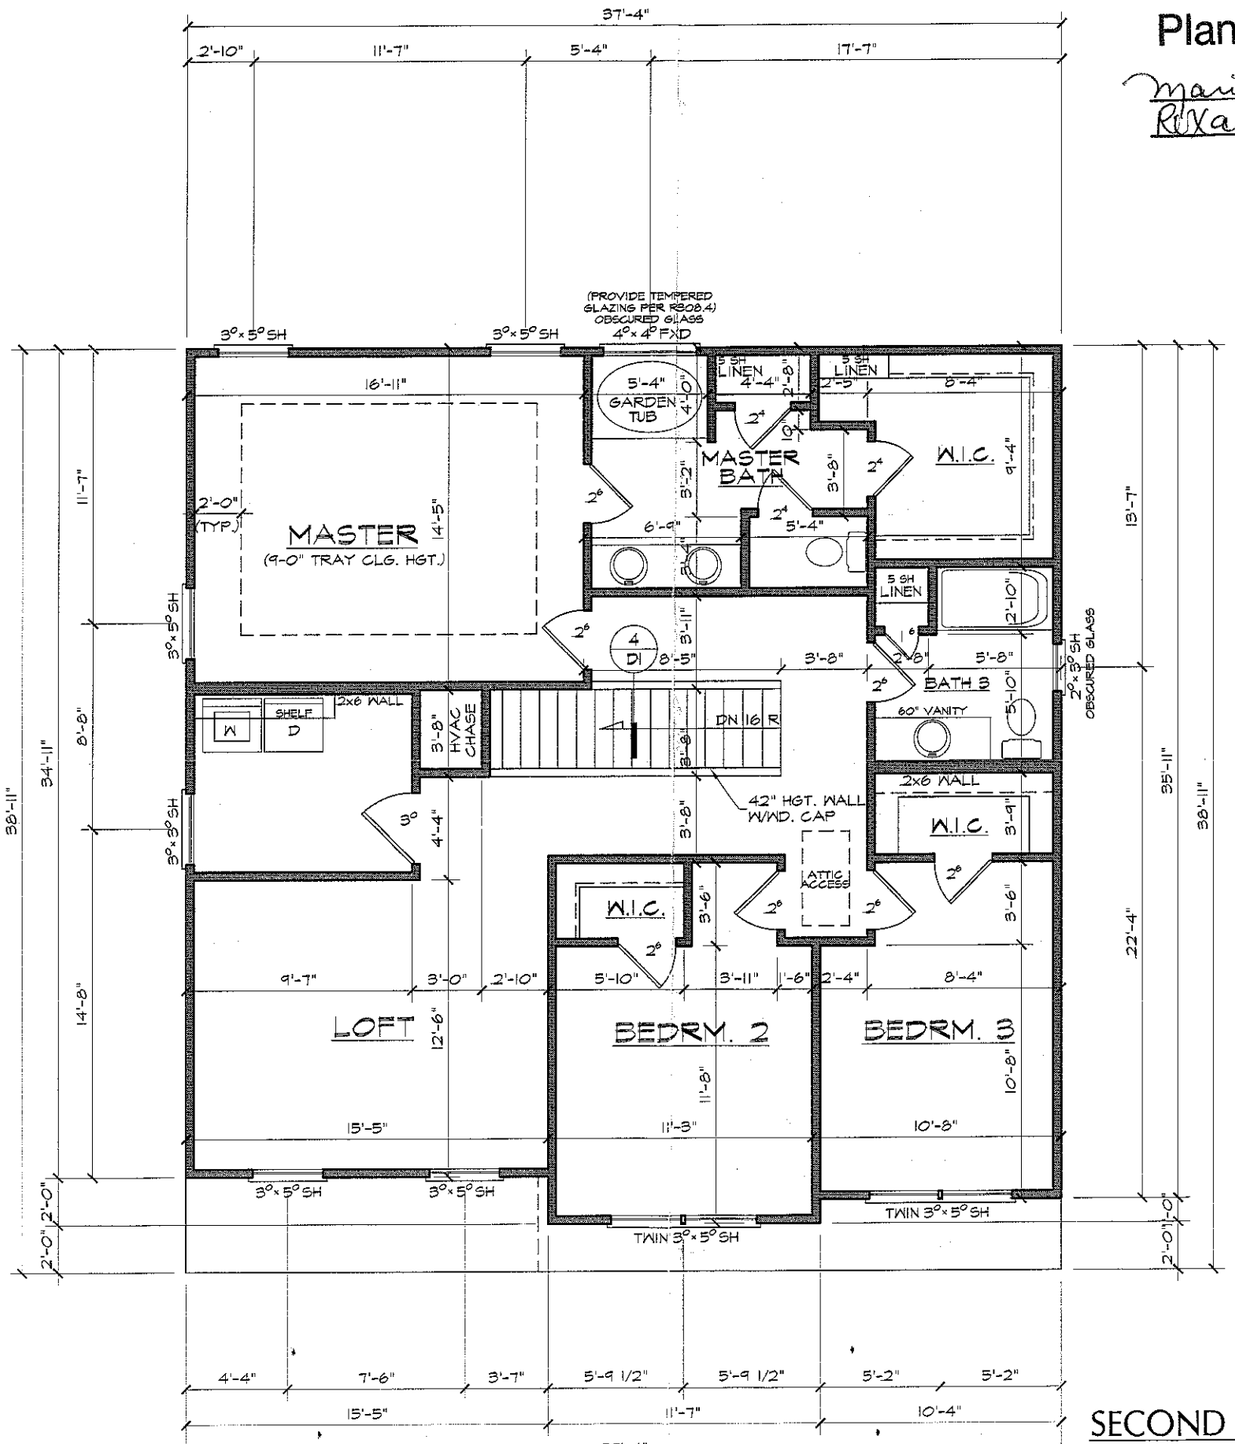

SECOND FLOOR PLAN

8'-0" (NOM.) CLG. HGT. U.N.O.
SCALE: 1/4"=1'-0"
ALL WINDOWS @ 7'-0" U.N.O.

ADAMS HOMES
AEC, LLC
1401 SUNDAY DRIVE, SUITE 115
RALEIGH, NC 27607
919-233-6747 (office) 919-233-6780 (fax)
BL #CBC043518

2162 "B" FE (R) HG015

RALEIGH, NC
2788
AUTOCAD 2004

DATE DRAWN
6-16-2015
REVISIONS

SHEET 4 OF 6

Plan-1459.DWG