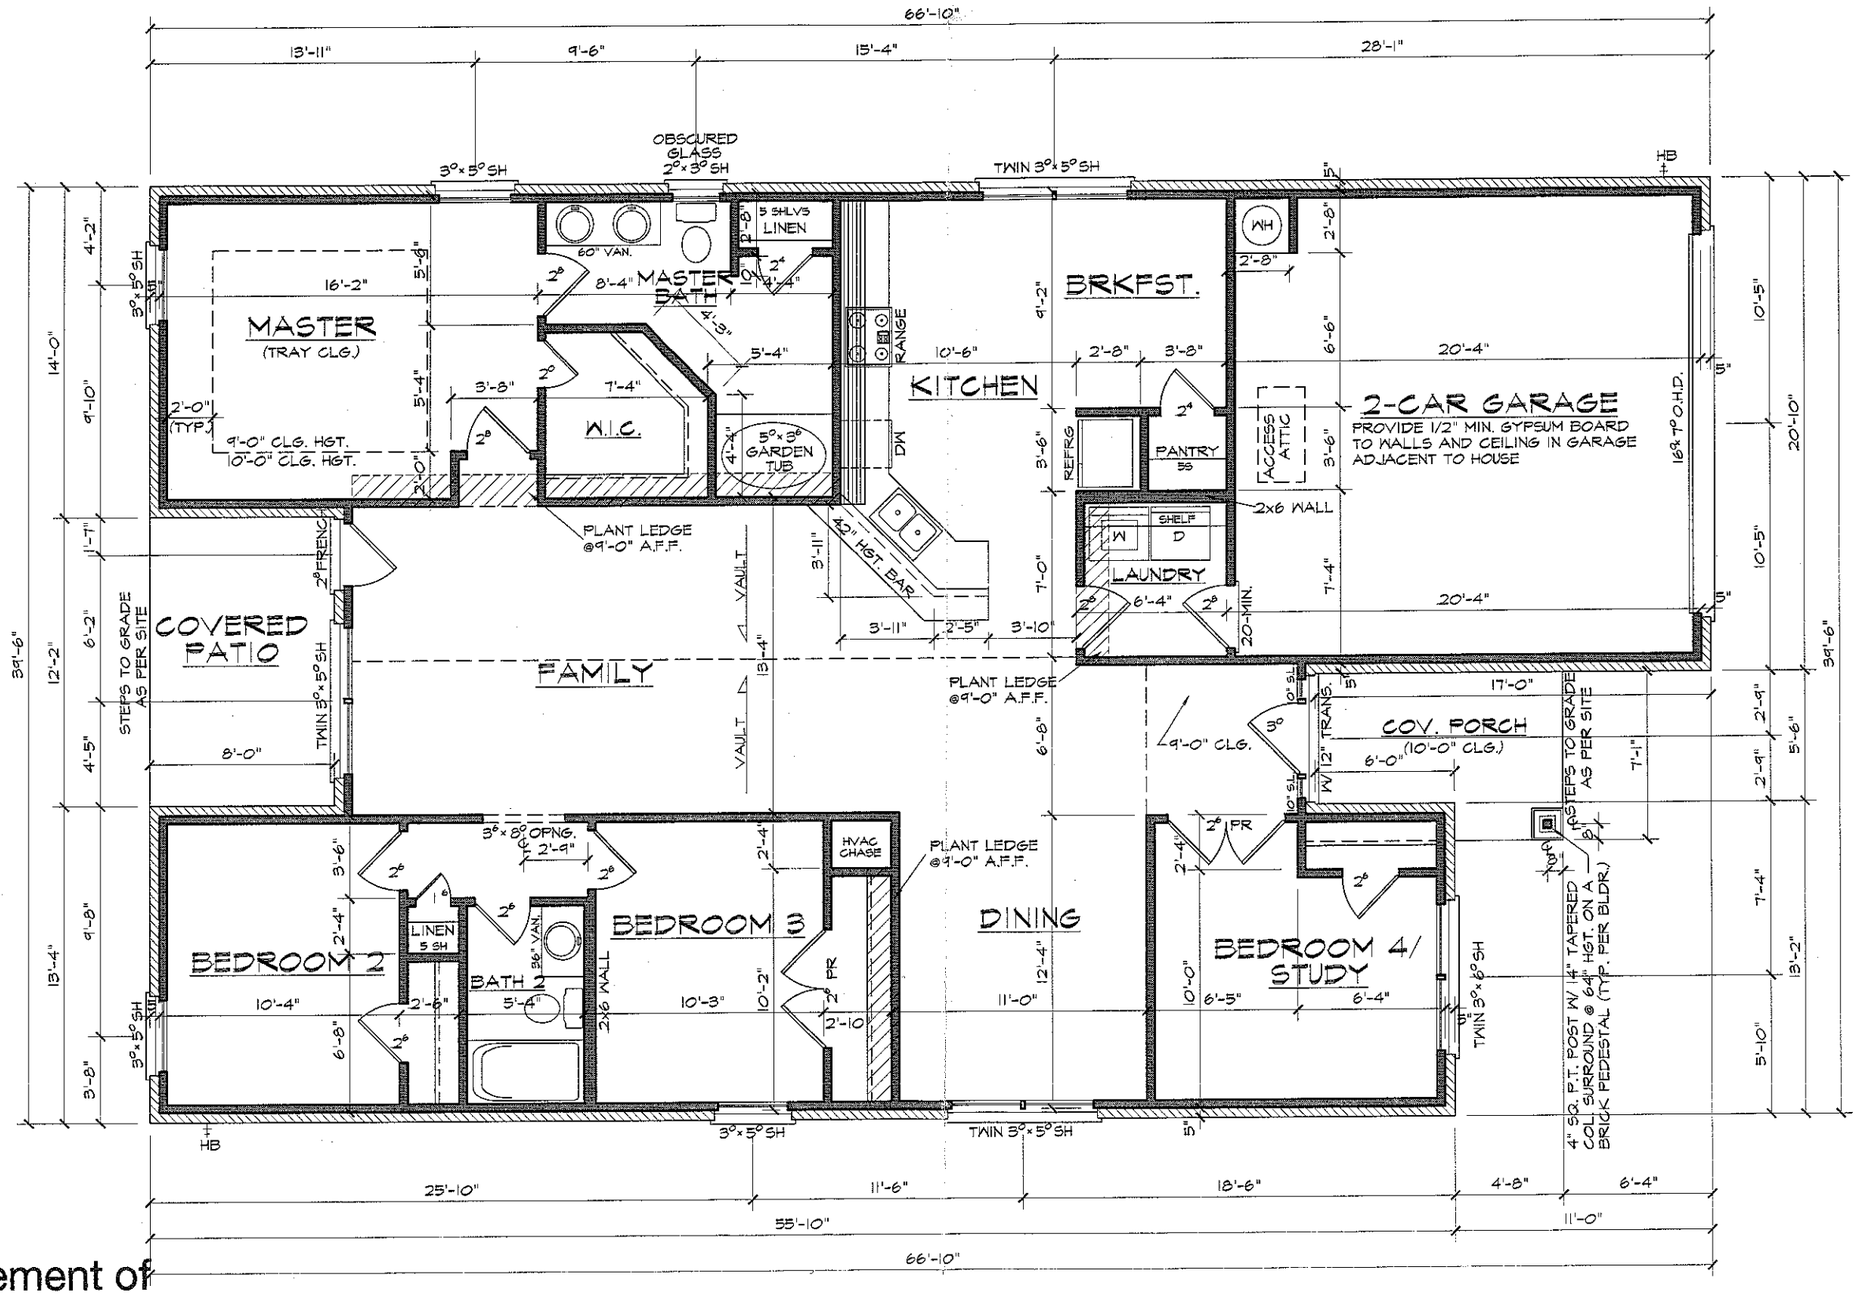


Acknowledgement of Plans Submittal ONLY!

APPROVED JUN 22 2015

Date _____

Date 7/6/15

Roxanne Green

2805.DWG

FLOOR PLAN

9'-0" (NOM.) CLG. HGT. U.N.O. SCALE: 1/4"=1'-0"

ADAMS HOMES AEC, LLC
1401 SUNDAY DRIVE, SUITE 115
RALEIGH, NC 27607
919-233-6747 (office) 919-233-6760 (fax)
BL #CBC043518

HG002

1820 "B" FE (R) HG

RALEIGH, NC
2805

AUTOCAD 2004

DATE DRAWN
6-4-2015
REVISIONS

SHEET 3 OF 4