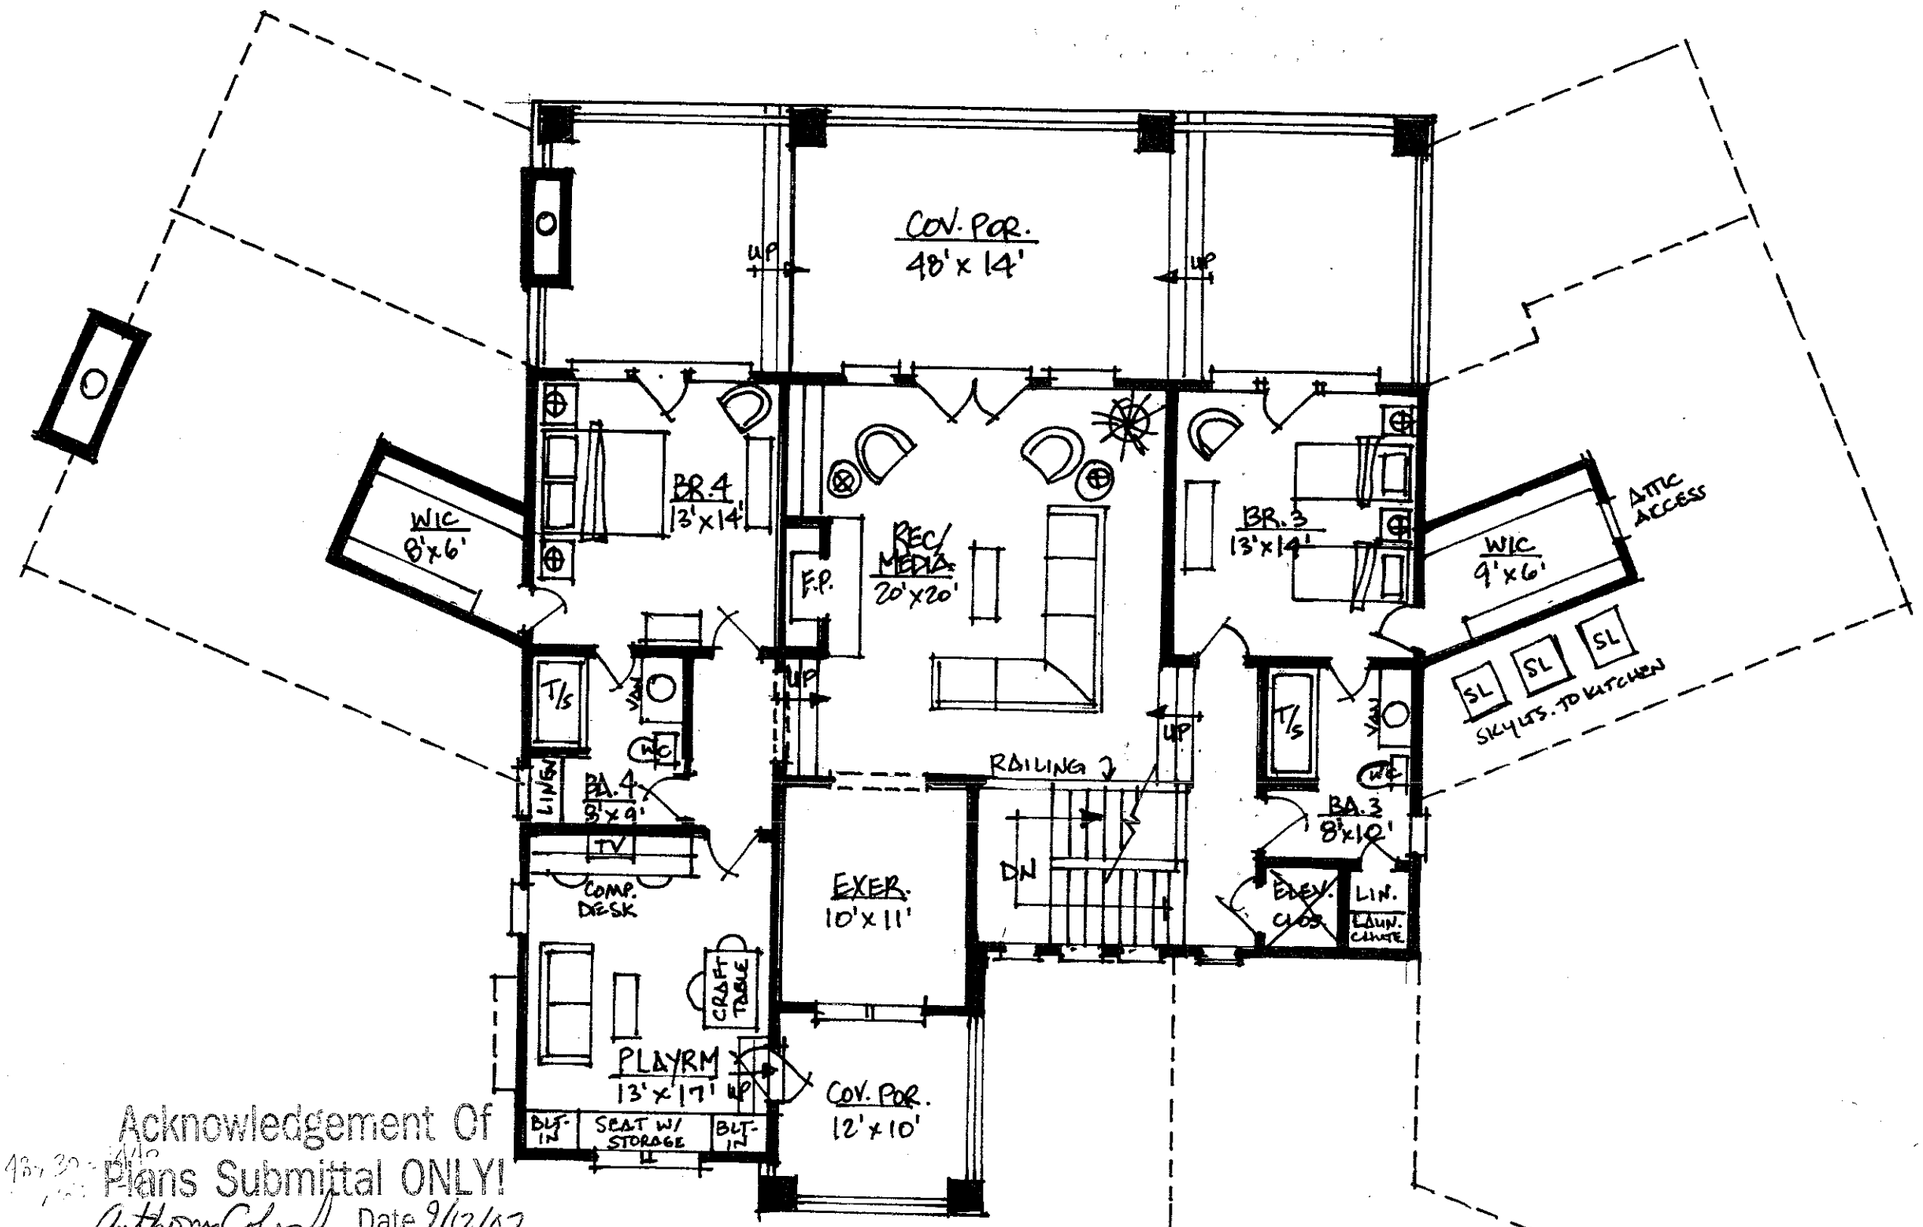


Acknowledgement Of
Plans Submittal ONLY!
Anthony Colosi Date 9/12/07
Beth Perryman Date 9/11/07

SECOND FLOOR PLAN

SCALE: 1/8" = 1'-0"

1635 SQ. FT. LIV.

PRELIMINARY
NOT FOR CONSTRUCTION

© COPYRIGHT PIPPIN HOME DESIGNS INC. 2007
ALL RIGHTS RESERVED


A|I
B|D

PIPPIN
HOME DESIGNS
INC.
AWARD WINNING HOMES WITH A VIEW
Professional Member, AIBD

21016 CATAWBA AVE.
CORNELIUS, NC 28031
FAX 704.895.0066
TEL 704.895.0000
www.pippinhomedesigns.com

A NEW RESIDENCE FOR:
DREW & BETH PERRYMAN
(704) 892-9373
LOT #16 SEA~~RIDGE~~ HIDE COURT, WEST VIEW SUBDIVISION
MOORESVILLE, NC
IREDELL COUNTY

PROJECT NO.	0711
DATE:	SEPTEMBER 4, 2007
DRAWN BY:	JBP
DESIGNED BY:	JBP

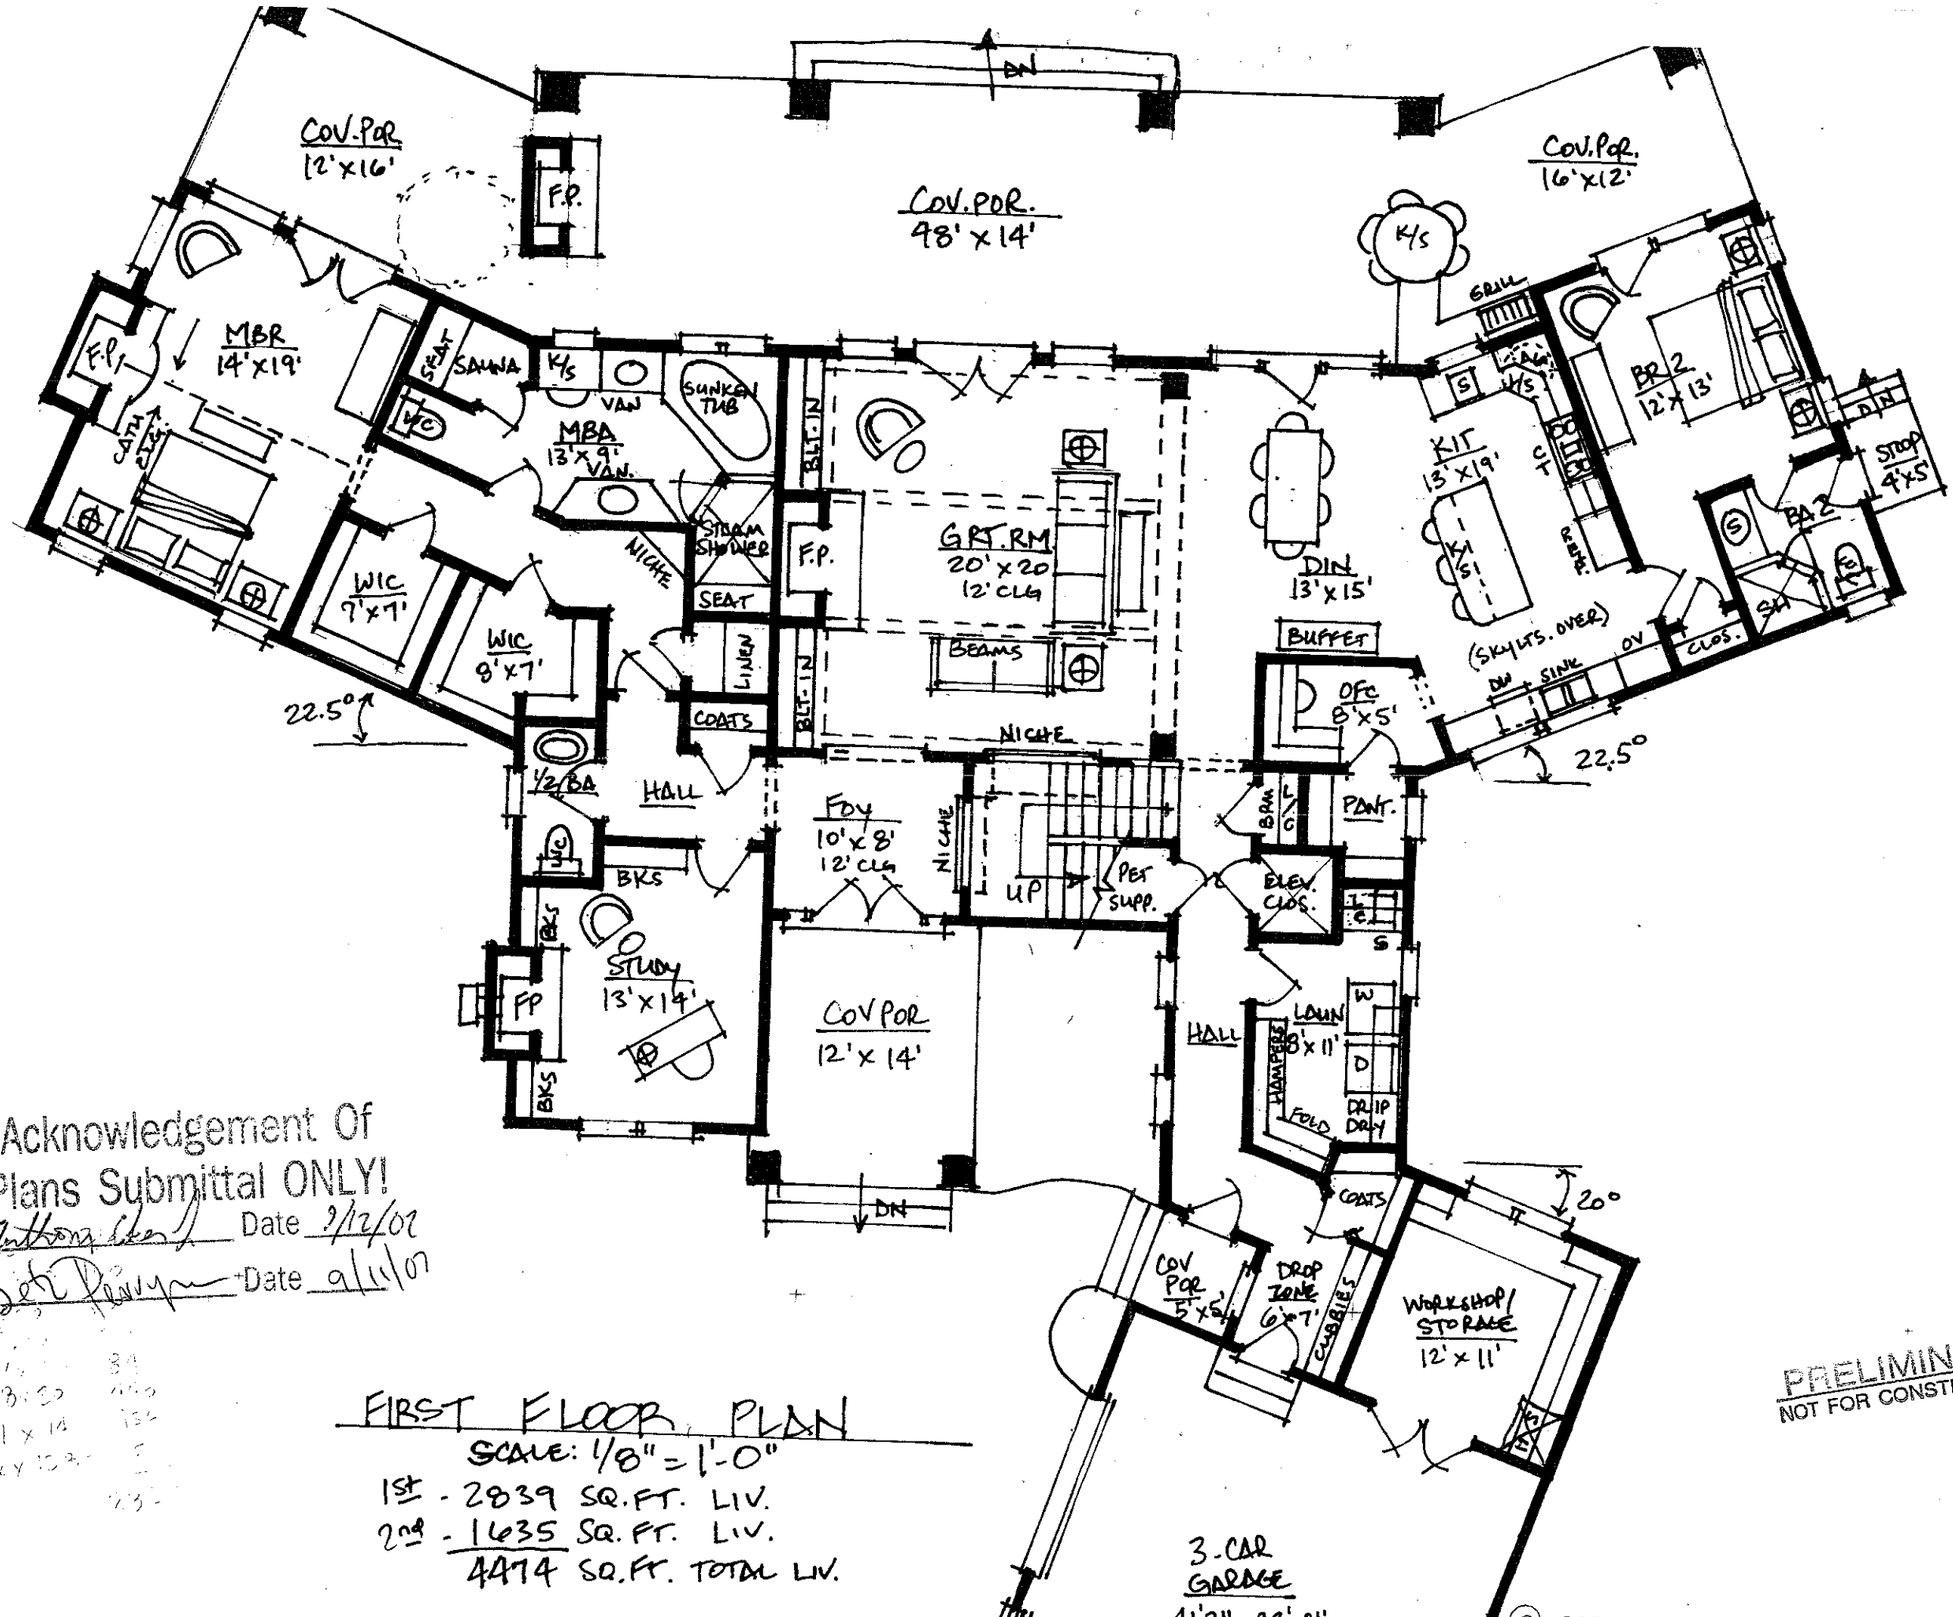

Acknowledgement Of
Plans Submittal ONLY!
Anthony Chen Date 9/12/07
Beth Perryman Date 9/11/07

FIRST FLOOR PLAN
SCALE: 1/8" = 1'-0"
1st - 2839 SQ.FT. LIV.
2nd - 1635 SQ.FT. LIV.
4474 SQ.FT. TOTAL LIV.

PRELIMINARY
NOT FOR CONSTRUCTION

PIPPIN
HOME DESIGNS
INC.
AWARD WINNING HOMES WITH A VIEW
Professional Member, AIBD
21016 CATAWBA AVE.
CORNELIUS, NC 28031
FAX 704.895.0056
TEL 704.895.0000
www.pippinhomedesigns.com

A NEW RESIDENCE FOR:
DREW & BETH PERRYMAN
(704) 892-9373
LOT #16 SEASIDE COURT, WEST VIEW SUBDIVISION
MOORESVILLE, NC
IREDELL COUNTY

PROJECT NO. 0717
DATE: SEPTEMBER 4, 2007
DRAWN BY: JBP

© COPYRIGHT PIPPIN HOME DESIGNS INC 2007 A1