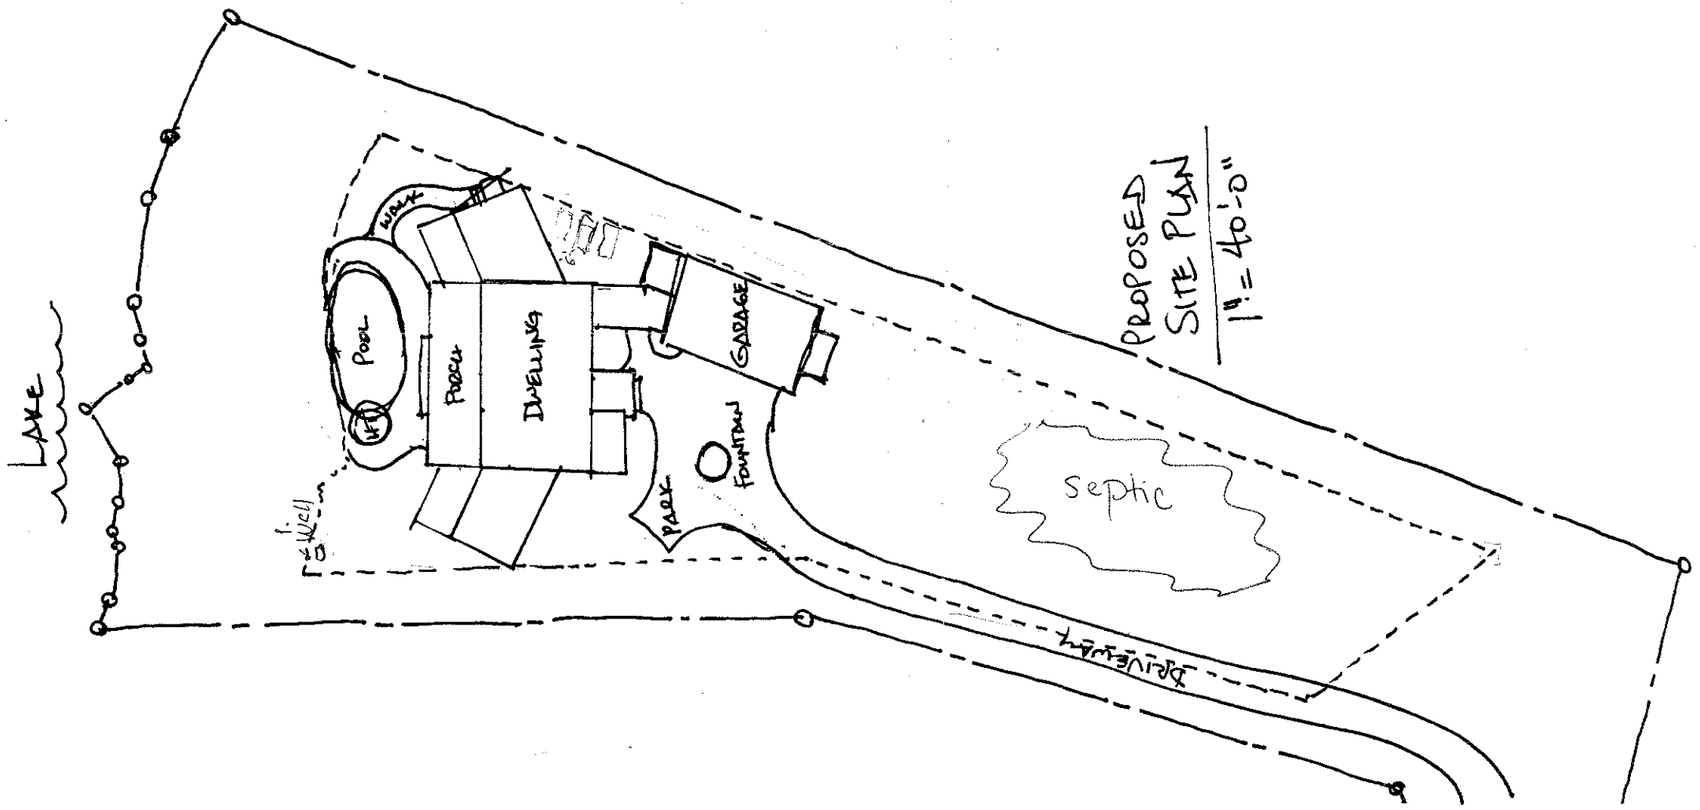


PROPOSED SITE PLAN
1" = 40'-0"

PRELIMINARY
NOT FOR CONSTRUCTION

© COPYRIGHT PIPPIN HOME DESIGNS INC. 2007
ALL RIGHTS RESERVED

A/D/D

PIPPIN
HOME DESIGNS
INC.
AWARD WINNING HOMES WITH A VIEW
Professional Member, AIBD

21016 CATAWBA AVE.
CORNELIUS, NC 28031
FAX 704.895.0066
TEL 704.895.0000
www.pippinhomedesigns.com

A NEW RESIDENCE FOR:
DREW & BETH PERRYMAN (704)892-9373
LOT #16 SEA~~SIDE~~HIDE COURT, WEST VIEW SUBDIVISION
MOORESVILLE, NC
IREDELL COUNTY

PROJECT NO.	0717
DATE:	SEPTEMBER 4, 2007
DRAWN BY:	JBP
DESIGNED BY:	JBP