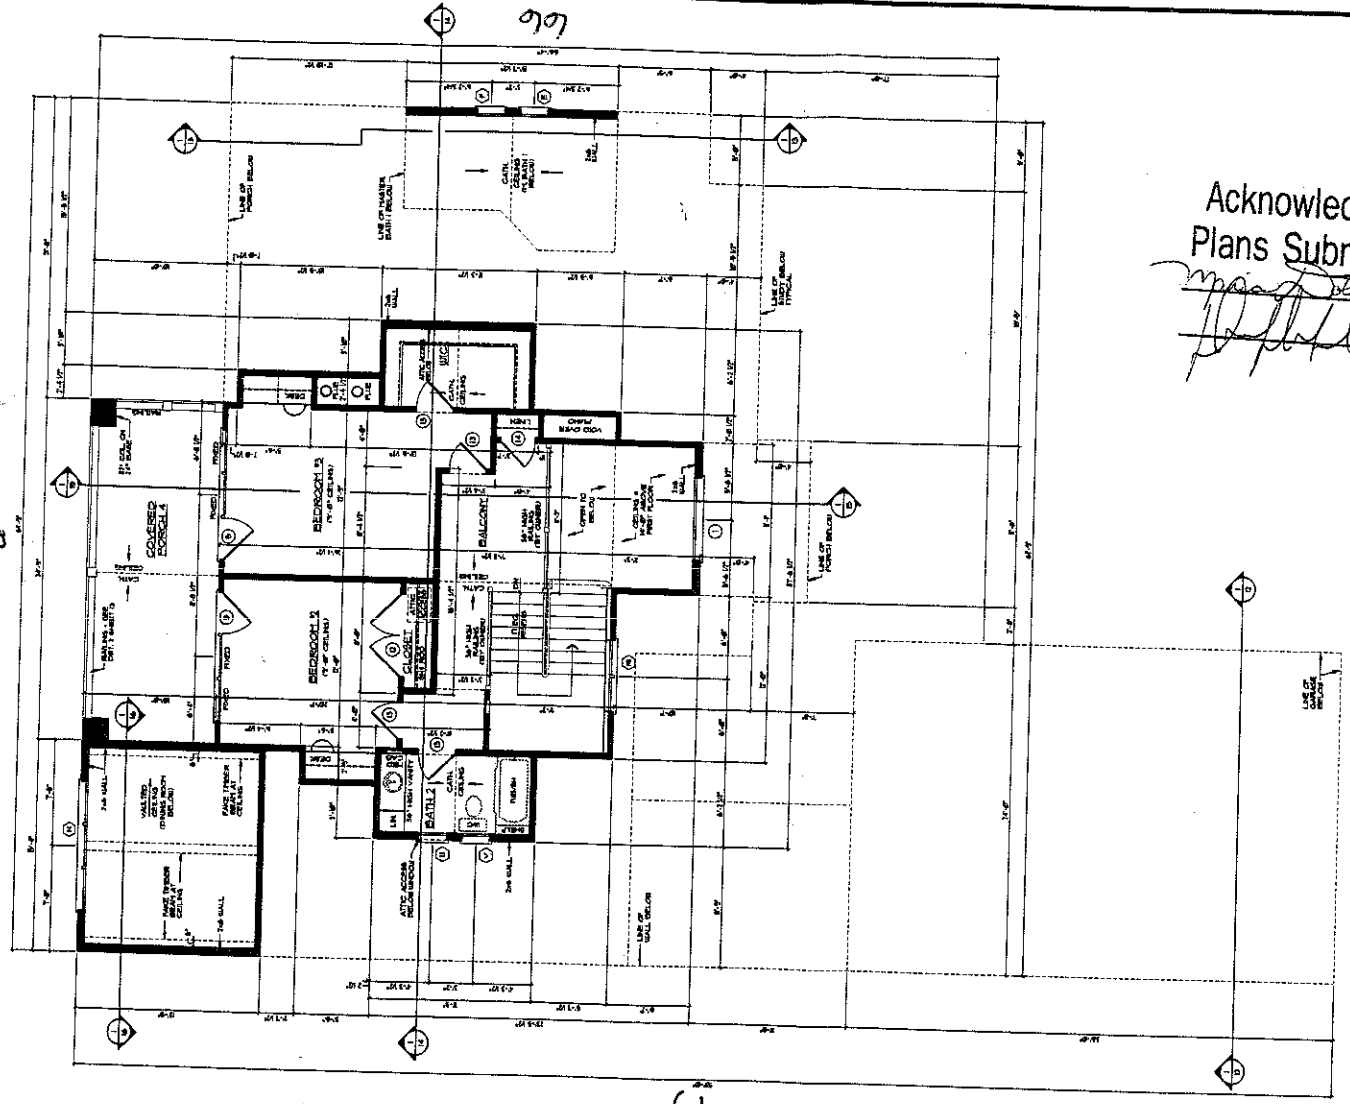


SECOND FLOOR PLAN
SCALE: 1/4" = 1'-0"

Acknowledgement Of
Plans Submittal ONLY!
Date 12/10/03
Date 12/10/05

SYMBOL	DESCRIPTION
A	WINDOW SYMBOL
B	HEADER SYMBOL
C	DOOR SYMBOL
BAY, BOX	CASEMENT SYMBOL
	SECTION SYMBOL

PLAN NOTES:
1. SEE SHEET 20 FOR DOOR AND WINDOW SCHEDULES.
2. PROVIDE ZONED SPRINKLER SYSTEM. COORDINATE WITH OWNER FOR SPECS.

COPYRIGHT NOTICE
PURSUANT TO THE FEDERAL COPYRIGHT ACT, THESE PLANS ARE DULY REGISTERED WITH THE LIBRARY OF CONGRESS - PROPERLY RESERVING ALL RIGHTS FOR THIS OFFICE AND DESIGNER. THESE PLANS MAY BE USED ONLY ONCE FOR THIS PROJECT ONLY. ANY RE-DRAWING, TRACING, REPRODUCTION RE-USE OR PORTION OF DERIVATIVE WORK IS EXPRESSLY PROHIBITED AND ANY VIOLATIONS WILL BE PROSECUTED TO THE FULLEST EXTENT OF THE LAW.

IT SHALL BE THE CONTRACTORS RESPONSIBILITY TO CAREFULLY REVIEW THESE PLANS FOR COMPLIANCE WITH ALL BUILDING CODES, ZONING + OTHER REGULATORY AGENCIES + FOLLOW SPECIFICATIONS OF THE ENGINEER.

NOTE
THESE PLANS NOT VALID FOR PERMITTING PURPOSES UNLESS THEY BEAR THE SIGNATURE + SEAL OF JENNIFER S. PIPPIN, CPBD AND ABD.

A|I
B|D

© COPYRIGHT PIPPIN HOME DESIGNS 2003
ALL RIGHTS RESERVED

PIPPIN
HOME DESIGNS

NCBDC

P.E.


A NEW RESIDENCE FOR:
DARRON DEAL
LOT # 19
SEA RIDE CT.
MOORESVILLE, NC - IREDELL COUNTY
BUILDER:

PROJECT NO.
DATE: SEPT 26 2003
DRAWN BY:
BUILDER:

REVISIONS	BY

SHEET NO.
7 OF 20

801

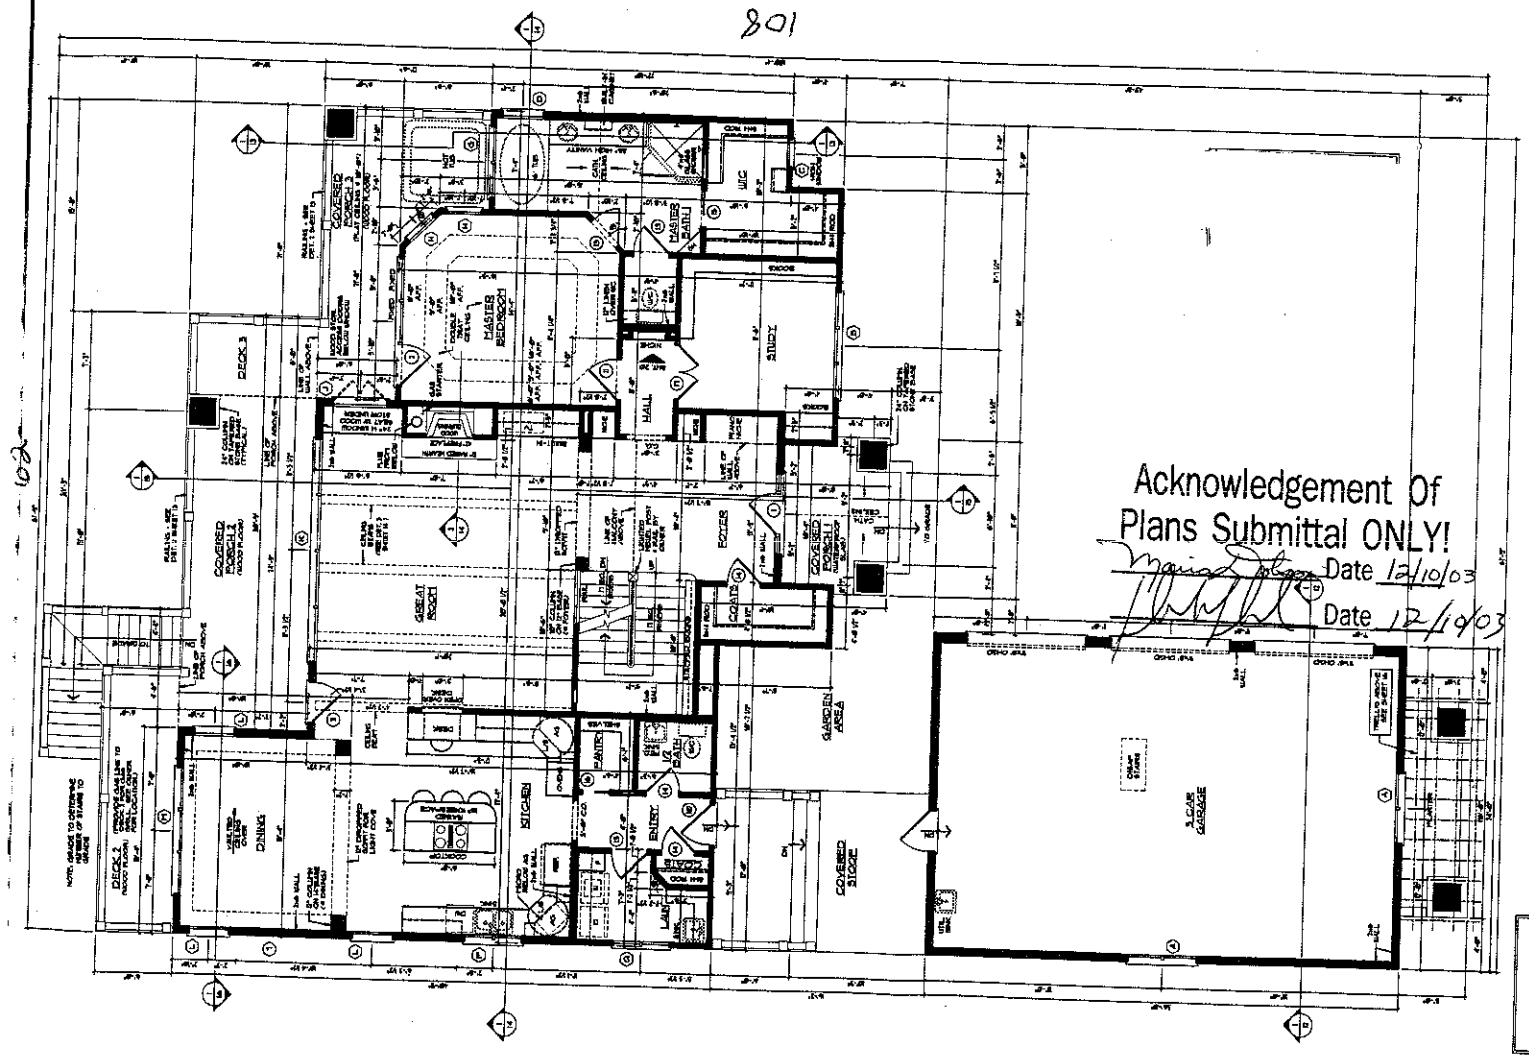

Acknowledgement Of
Plans Submittal ONLY!
Date 12/10/03
Date 12/10/03

FIRST FLOOR PLAN
SCALE: 1/4" = 1'-0"

SYMBOL	DESCRIPTION
A	WINDOW SYMBOL
B	HEADER SYMBOL
1	DOOR SYMBOL
SHT. NO.	CASEWORK SYMBOL
SHT. NO.	SECTION SYMBOL

PLAN NOTES:
1. SEE SHEET 39 FOR DOOR AND WINDOW SCHEDULES.
2. PROVIDE ZONED SPRINKLER SYSTEM. COORDINATE WITH OWNER FOR OPTIONS.
3. PROVIDE HEATED FLOOR IN MASTER BATH. SEE OWNER FOR ADDITIONAL LOCATIONS.
4. CEILINGS @ 10'-0" AFF. UNLESS OTHERWISE NOTED.

COPYRIGHT NOTICE
PURSUANT TO THE FEDERAL COPYRIGHT ACT, THESE PLANS ARE FULLY REGISTERED WITH THE LIBRARY OF CONGRESS - PROPERLY RESERVING ALL RIGHTS FOR THIS OFFICE AND DESIGNERS. THESE PLANS MAY BE USED ONLY ONCE FOR THIS PROJECT ONLY. ANY RE-DRAWINGS, TRACING, REPRODUCTION, RE-USE OR PERPETUATION OF DERIVATIVE WORKS IS EXPRESSLY PROHIBITED AND ANY VIOLATIONS WILL BE PROSECUTED TO THE FULLEST EXTENT OF THE LAW.

IT SHALL BE THE CONTRACTORS RESPONSIBILITY TO CAREFULLY REVIEW THESE PLANS FOR COMPLIANCE WITH ALL BUILDING CODES, ZONING & OTHER REGULATORY AGENCIES & FOLLOW SPECIFICATIONS OF THE ENGINEER.

NOTE:
THESE PLANS NOT VALID FOR PERMITTING PURPOSES UNLESS THEY BEAR THE SIGNATURE & SEAL OF JENNIFER B PIPPIN, CPDO AND ABD.

A|I
B|D

© COPYRIGHT PIPPIN HOME DESIGNS 2003
ALL RIGHTS RESERVED

PIPPIN
HOME DESIGNS
P.O. BOX 1721
MOORESVILLE, NC 28117
PH: 704.663.3700
FAX: 704.663.3713

NCBDC

P.E.

A NEW RESIDENCE FOR:
DARRON DEAL
LOT # 19
SEA RIDE CT.
MOORESVILLE, NC - IREDELL COUNTY
BUILDER:

PROJECT NO. 0334
DATE: SEPT 26 2003
DRAWN BY: ALS
BUILDER:

REVISIONS	BY

SHEET NO.
5
5 OF 20