
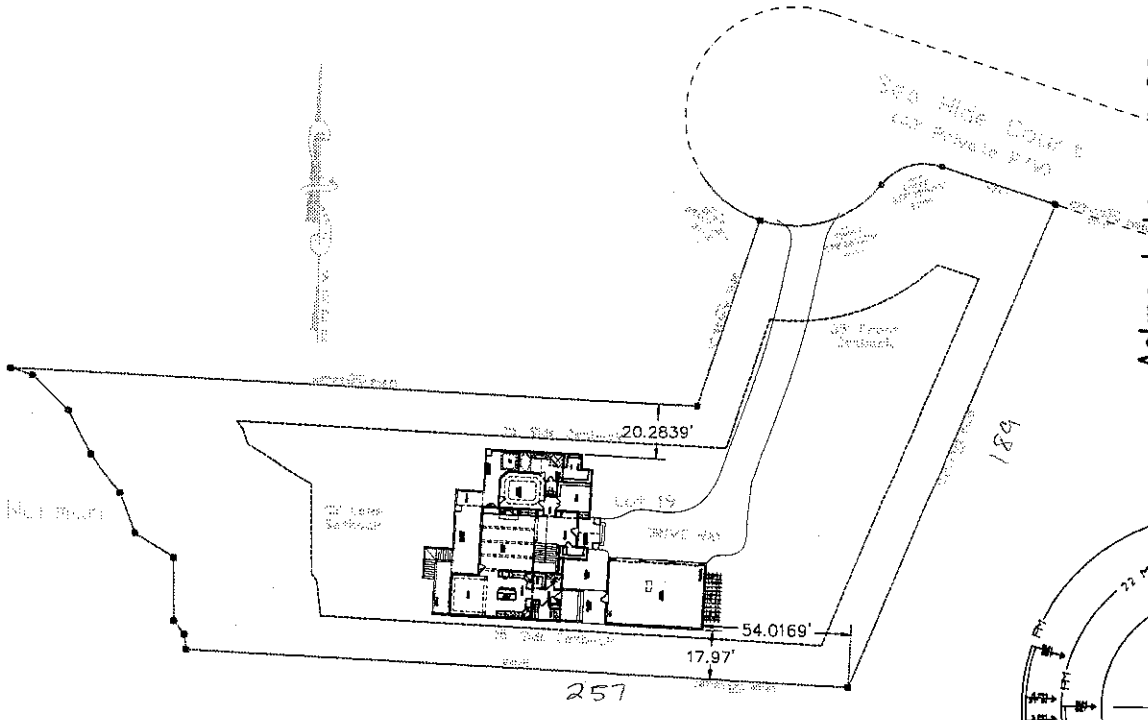


1 SITE PLAN
SCALE: 1" = 20'-0"

Acknowledgement Of Plans Submittal ONLY!
Date 12/10/03
Date 12/10/03

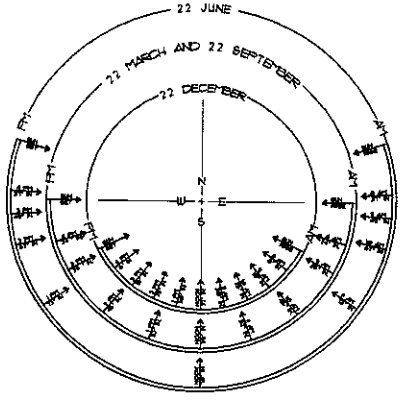

SOLAR CHART
ARROW SHOWS DIRECTION OF SUN ON INDICATED DAY AND HOUR NUMBER INDICATES DEGREE OF INCLINE OF SUN

COPYRIGHT NOTICE
PURSUANT TO THE FEDERAL COPYRIGHT ACT, THESE PLANS ARE ONLY REGISTERED WITH THE LIBRARY OF CONGRESS - PROPERLY RESERVING ALL RIGHTS FOR THIS OFFICE AND DESIGNER. THESE PLANS MAY BE USED ONLY ONCE FOR THIS PROJECT ONLY. ANY RE-DRAWING, TRACING, REPRODUCTION, RE-USE OR FORMATION OF DERIVATIVE WORK IS EXPRESSLY PROHIBITED AND ANY VIOLATIONS WILL BE PROSECUTED TO THE FULLEST EXTENT OF THE LAW.

IT SHALL BE THE CONTRACTORS RESPONSIBILITY TO CAREFULLY REVIEW THESE PLANS FOR COMPLIANCE WITH ALL BUILDING CODES, ZONING & OTHER REGULATORY AGENCIES & FOLLOW SPECIFICATIONS OF THE ENGINEER.

NOTE
THESE PLANS NOT VALID FOR PERMITTING PURPOSES UNLESS THEY BEAR THE SIGNATURE & SEAL OF JENNIFER D. PIPPIN, CPBD AND AIBD.

AIBD
©COPYRIGHT PIPPIN HOME DESIGNS 2003
ALL RIGHTS RESERVED

PIPPIN
HOME DESIGNS
P.O. BOX 3721
MOORESVILLE, NC 28117
FAX 704.664.3268
TEL 704.664.7113

NCBDC

P.E.

A NEW RESIDENCE FOR:
DARRON DEAL
LOT # 19
SEA HIDE CT.
MOORESVILLE, NC - IREDELL COUNTY
BUILDER:

PROJECT NO. 0034
DATE: SEPT 29 2003
DRAWN BY: ALS
BUILDER:

REVISIONS | BY

SHEET NO. 1
1 OF 2ID