
- lot 12 Westview -
Jay Johnstone
Artisan Custom Homes
(704) 309 0433

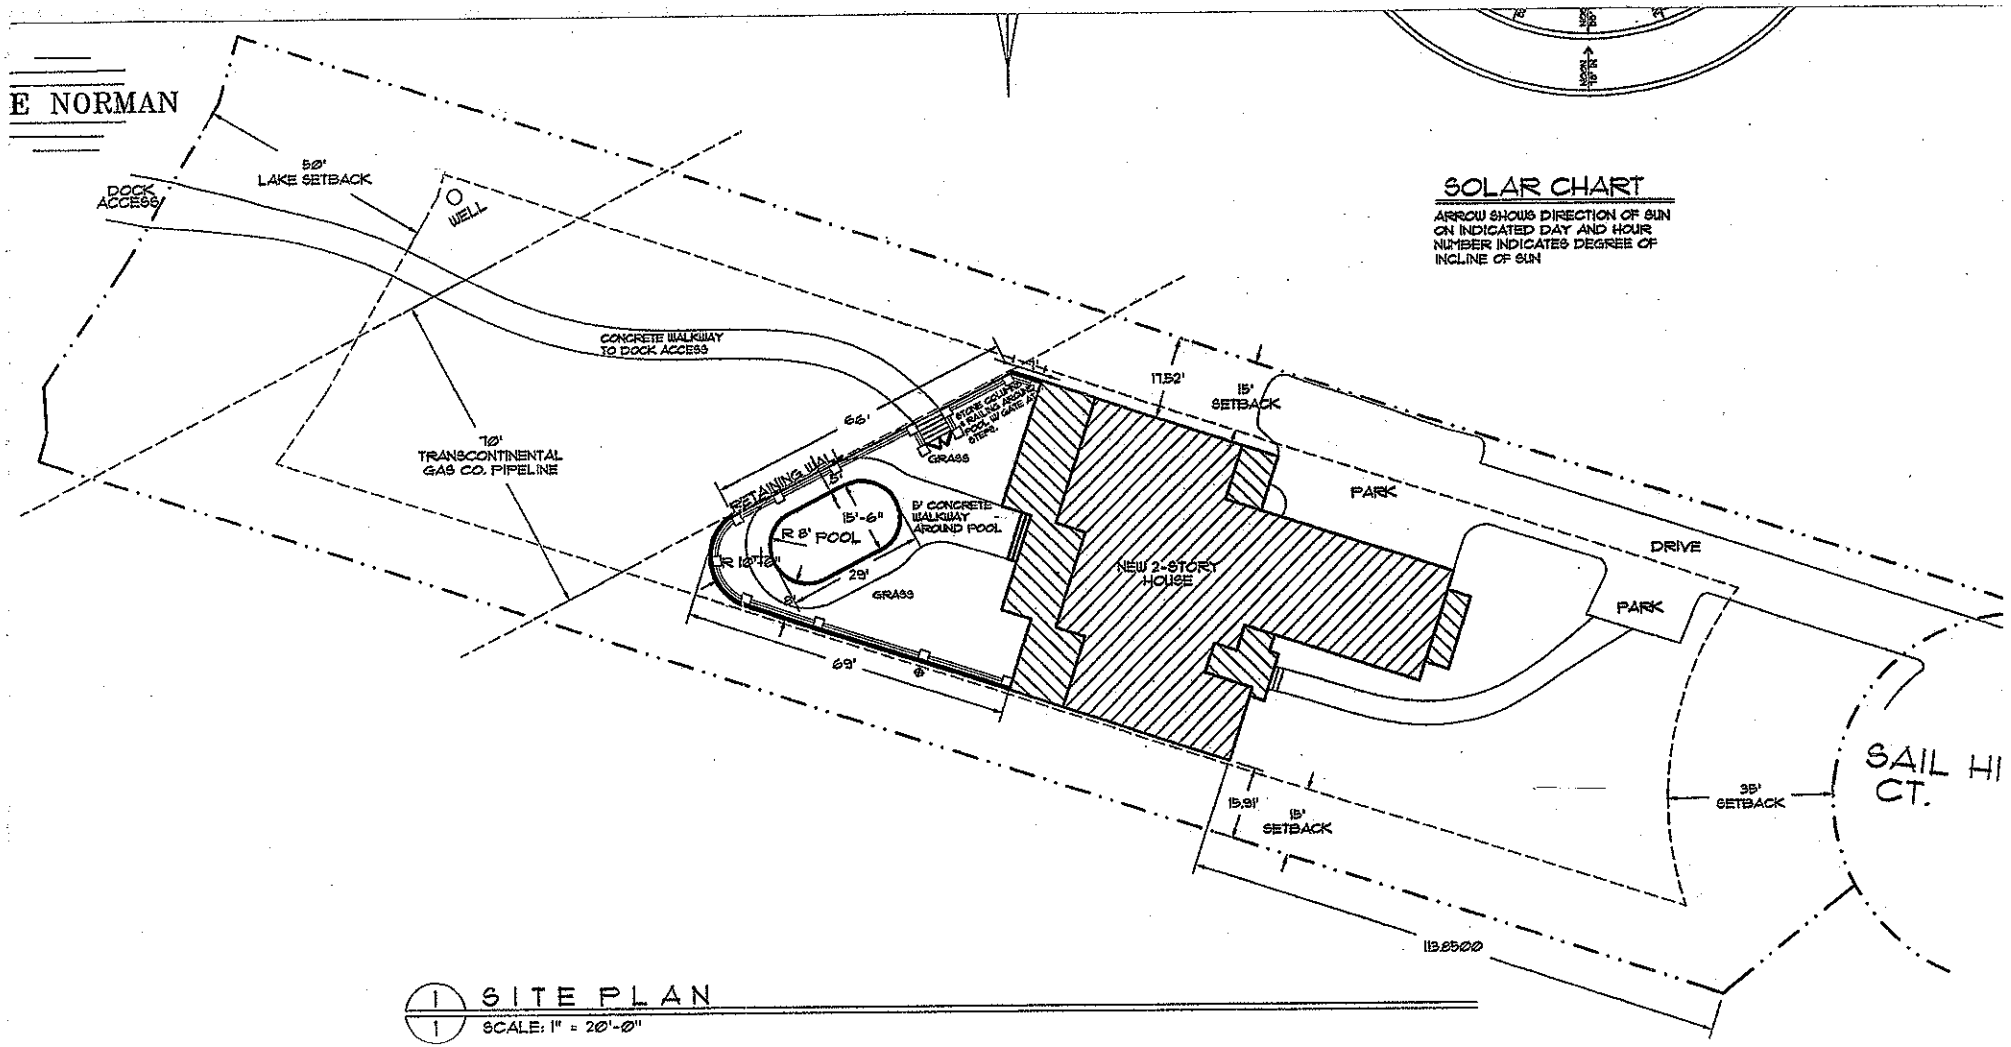

1/1 SITE PLAN
SCALE: 1" = 20'-0"

105