# IREDELL COUNTY HEALTH DEPARTMENT


*ENVIRONMENTAL HEALTH DIVISION*

PAGE 2: *SITE PLAN WORKSHEET*

**SEE THE "SAMPLE SITE PLAN" BELOW. *INCOMPLETE SITE PLANS WILL BE RETURNED TO YOU FOR COMPLETION AND MAY RESULT IN A DELAY IN THE ISSUANCE OF YOUR SEPTIC SYSTEM PERMIT!!!***

Place an (X) beside each item as you complete the site plan:

(X) Property Line measurements are clearly identified
(X) All proposed structures are indicated
(X) Front and side setbacks from property line
(X) Preferred driveway location and well location
( ) Area you prefer your septic system to be placed
(X) North arrow, or other sufficient indicator of direction

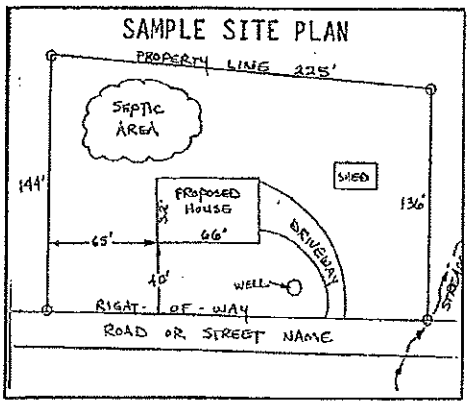


Circle N/A on the following if appropriate:

Location of septic systems and wells within 100' of your property (N/A)
Location of easements and rights of ways on your property (N/A)
Location of any designated wetlands on the property (N/A)

## USE THIS SPACE TO DRAW YOUR SITE PLAN

*Show: proposed house or business footprint, wells, water lines, patios, pools and decks, and any other item that will occupy space on the site*


SEE ATTACHED SHEETS (5)

SCOPE OF WORK:

ENCLOSING SITTING AREA ON SECOND FLOOR TO CREATE BEDROOM #4.

**Signature:** _____
Property owner or owner's legal representative signature (SIGNATURE REQUIRED)

12/31/13
DATE

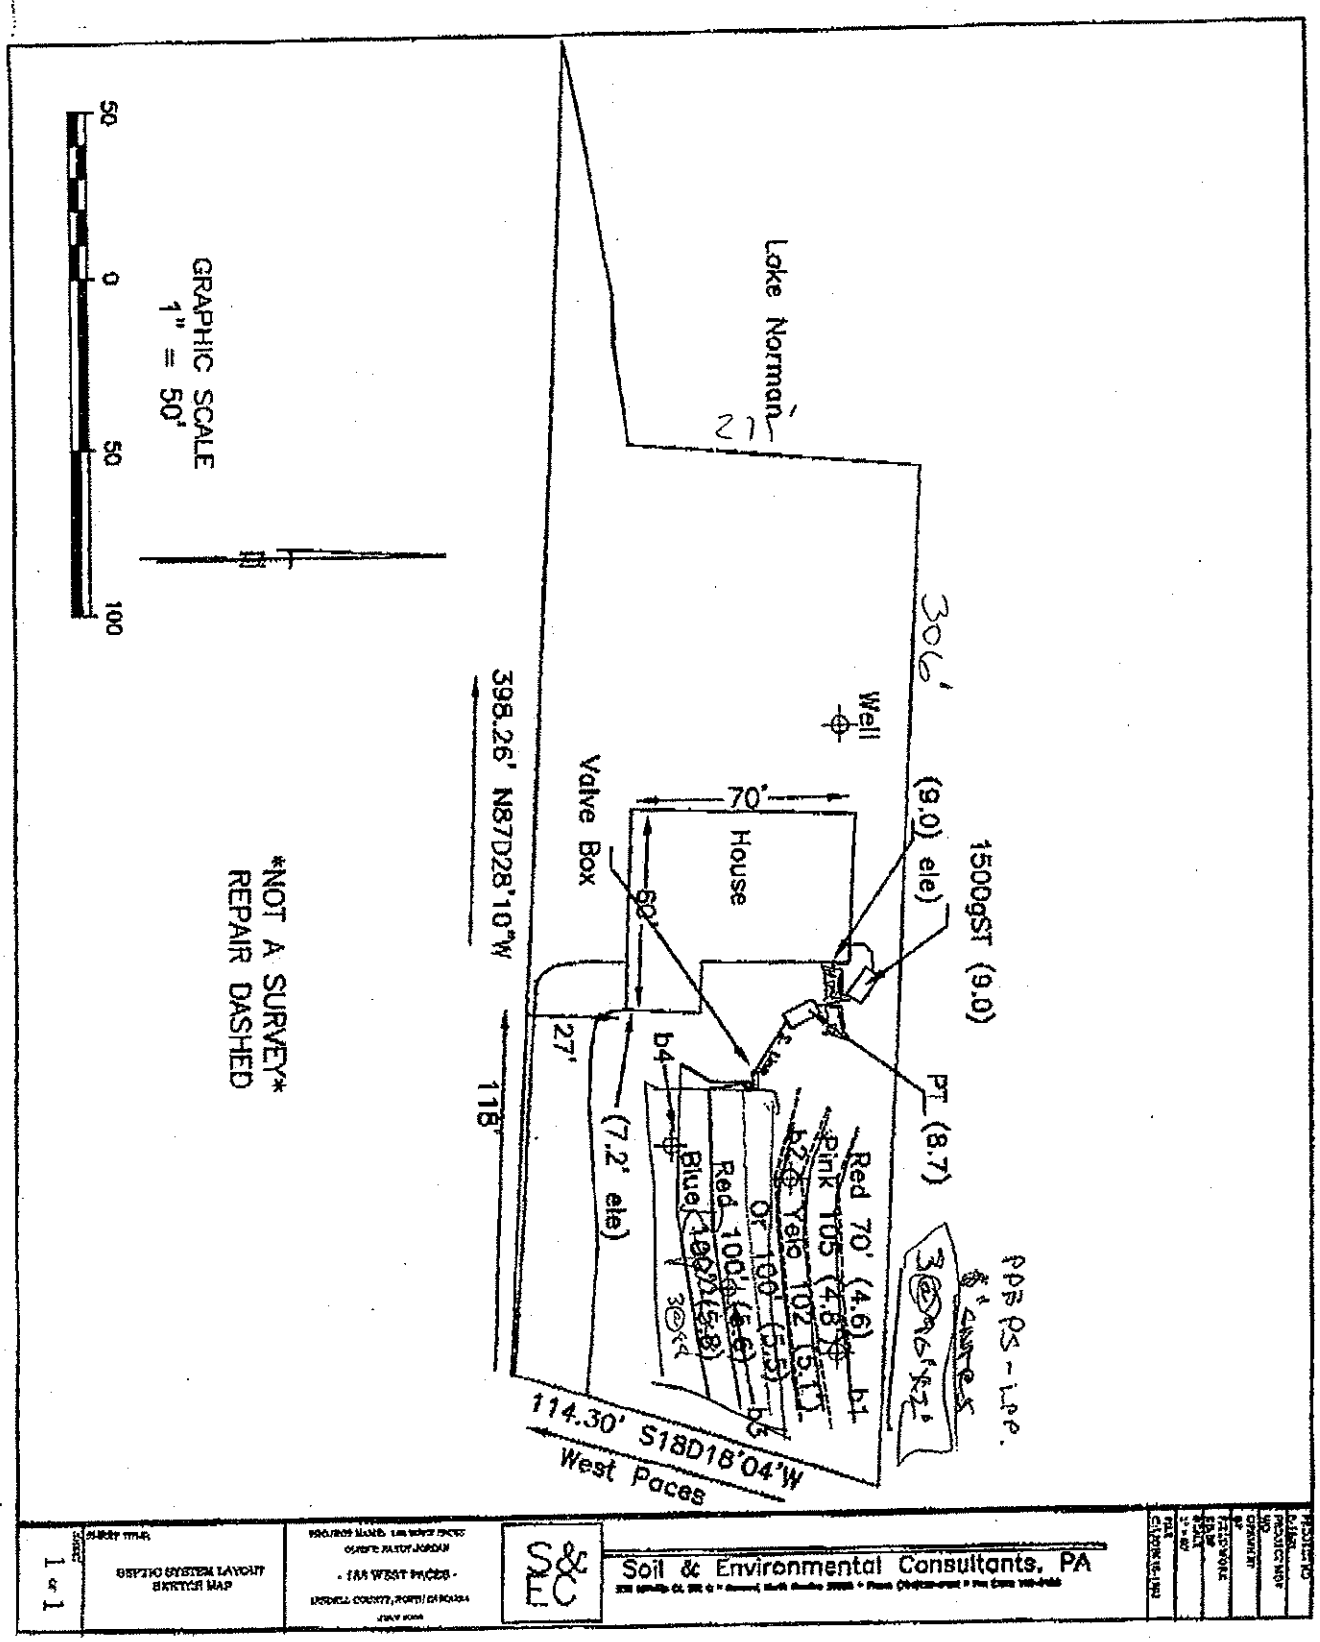
GRAPHIC SCALE
1" = 50'
50
0
50
100
Lake Norman
21'
306'
Well
Valve Box
70'
House
50'
27'
118'
398.26' N87D28'10"W
(9.0) ele)
1500gST (9.0)
PT (8.7)
(7.2' ele)
b4
b3
b2
b1
Red 70' (4.6)
Pink 105 (4.8)
Yelo 102 (5.1)
Or 100 (5.5)
Red 100' (5.6)
Blue 100' (5.8)
30'
114.30' S18D18'04"W
West Paces
*NOT A SURVEY*
REPAIR DASHED
Soil & Environmental Consultants, PA
1 of 1