Acknowledgement Of
Plans Submittal ONLY!
Maria Dotson Date 11/28/05
Wayne Sale Date 11/28/05

POWDER RM.

Lower Plan
Scale: 1/4" = 1'-0"

704-622-5458
Nextel
call Fri. by
lunch

Mr. & Mrs. Newsome
Lot 6 Westview Subdivision
126 West Dales Road
Mooresville, NC Iredell County


© 2004 Studio C Residential Design. All rights reserved. - This drawing is the instrument of service. This drawing and the information thereon is the property of Studio C Residential Design. Any reproduction, alteration, or use for other than the intended project without written consent of Studio C, is expressly forbidden.

Studio C
Residential Design
Charlotte, NC 28210
Phone: (704) 2244752 Fax: (704) 2244762

Project No:	04-08-005
Date:	12/01/04
Design Development	
Title:	Foundation Plan
Revisions:	
Drawn by:	AK
Checked by:	--

Sheet No.
2
Of

Acknowledgement Of
Plans Submitted ONLY!
Date: 12/28/05

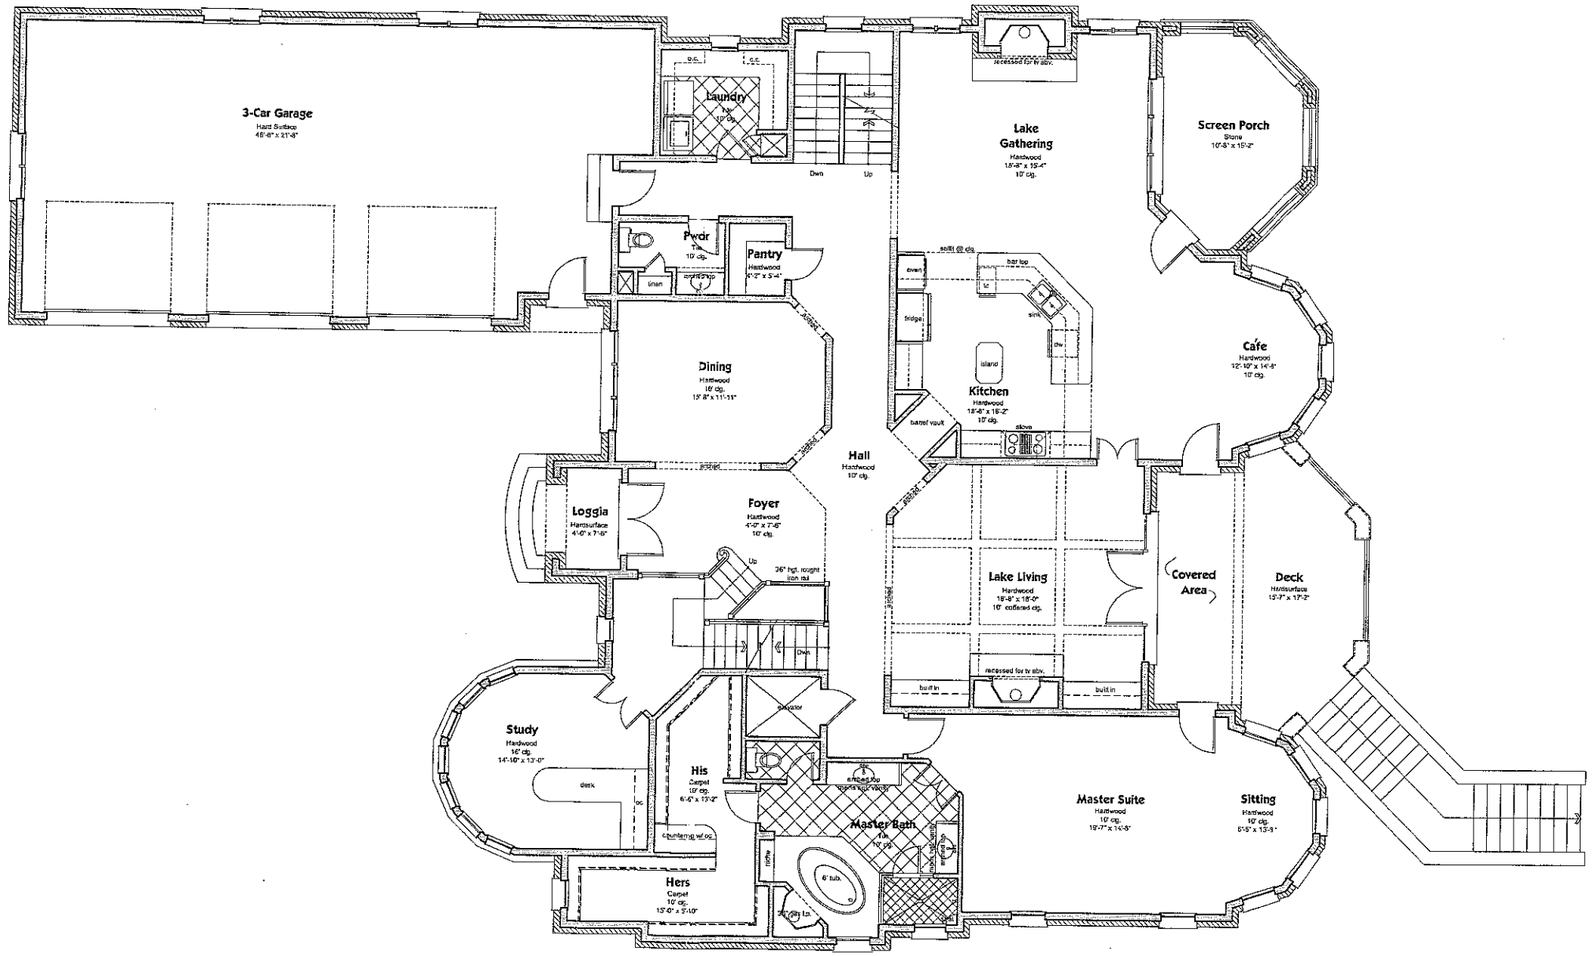

Main Level Floor Plan

Scale: 1/4" = 1'-0"

© 2001 Studio C Residential Design. All rights reserved. This drawing is the instrument of service. This drawing and the information thereon is the property of Studio C Residential Design. Any reproduction, alteration, or use for other than the intended project without written consent of Studio C is expressly forbidden.


Mr. & Mrs. Newsome
Lot 6 Westview Subdivision
126 West Dales Road
Mooresville, NC Iredell County

Studio
Residential Design

Project No:	04-08.025
Date:	12/01/04
	Design Development
Title:	Main Level Floor Plan
Revisions:	
Drawn by:	AK
Checked by:	--

Sheet No.
3
of

Acknowledgement Of
Plans Submittal ONLY!
Maria Date 1/28/05
Date 1/28/05

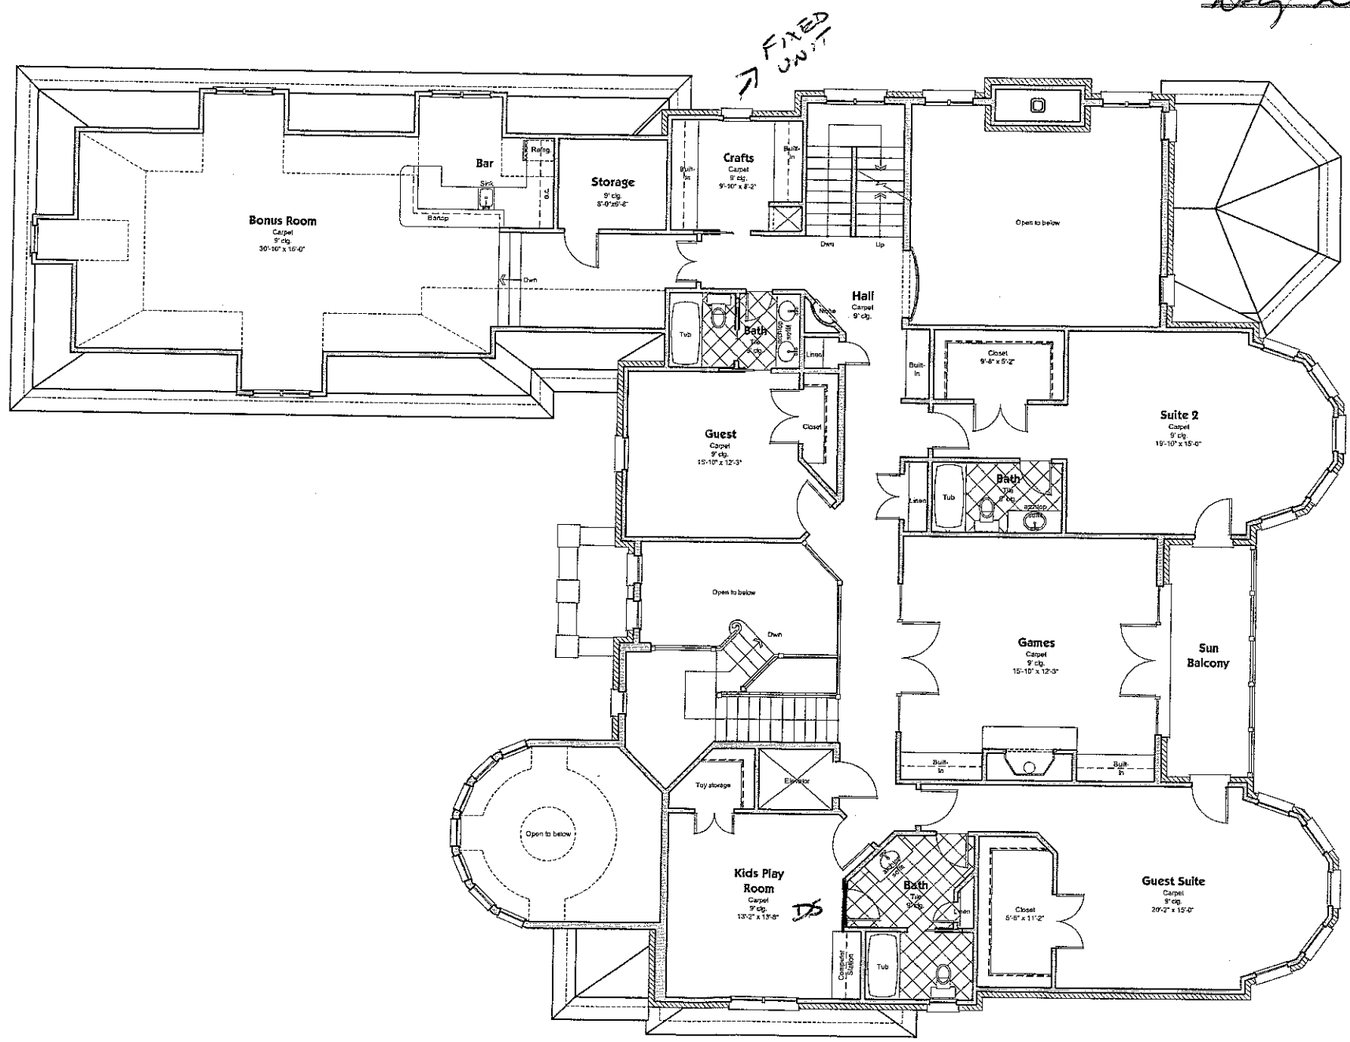

Upper Level Floor Plan
Scale: 1/4" = 1'-0"


© 2004 Studio C Residential Design. All rights reserved. - This drawing is the instrument of service. This drawing and the information thereon is the property of Studio C Residential Design. Any reproduction, alteration, or use for other than the intended project without written consent of Studio C, is expressly forbidden.

Mr. & Mrs. Newsome
Lot 6 Westview Subdivision
126 West Dales Road
Mooresville, NC Iredell County

Studio C
Residential Design
Hidden Oaks of Statesville Dev. Inc.
Statesville, NC 28677
Phone: (704) 799-9213 Fax: (704) 799-9214

Project No: 04-08-035
Date: 12/01/04
Design Development
Title: Upper Level Floor Plan
Revisions:
Drawn by: AF
Checked by: ---

Sheet No.
4
of

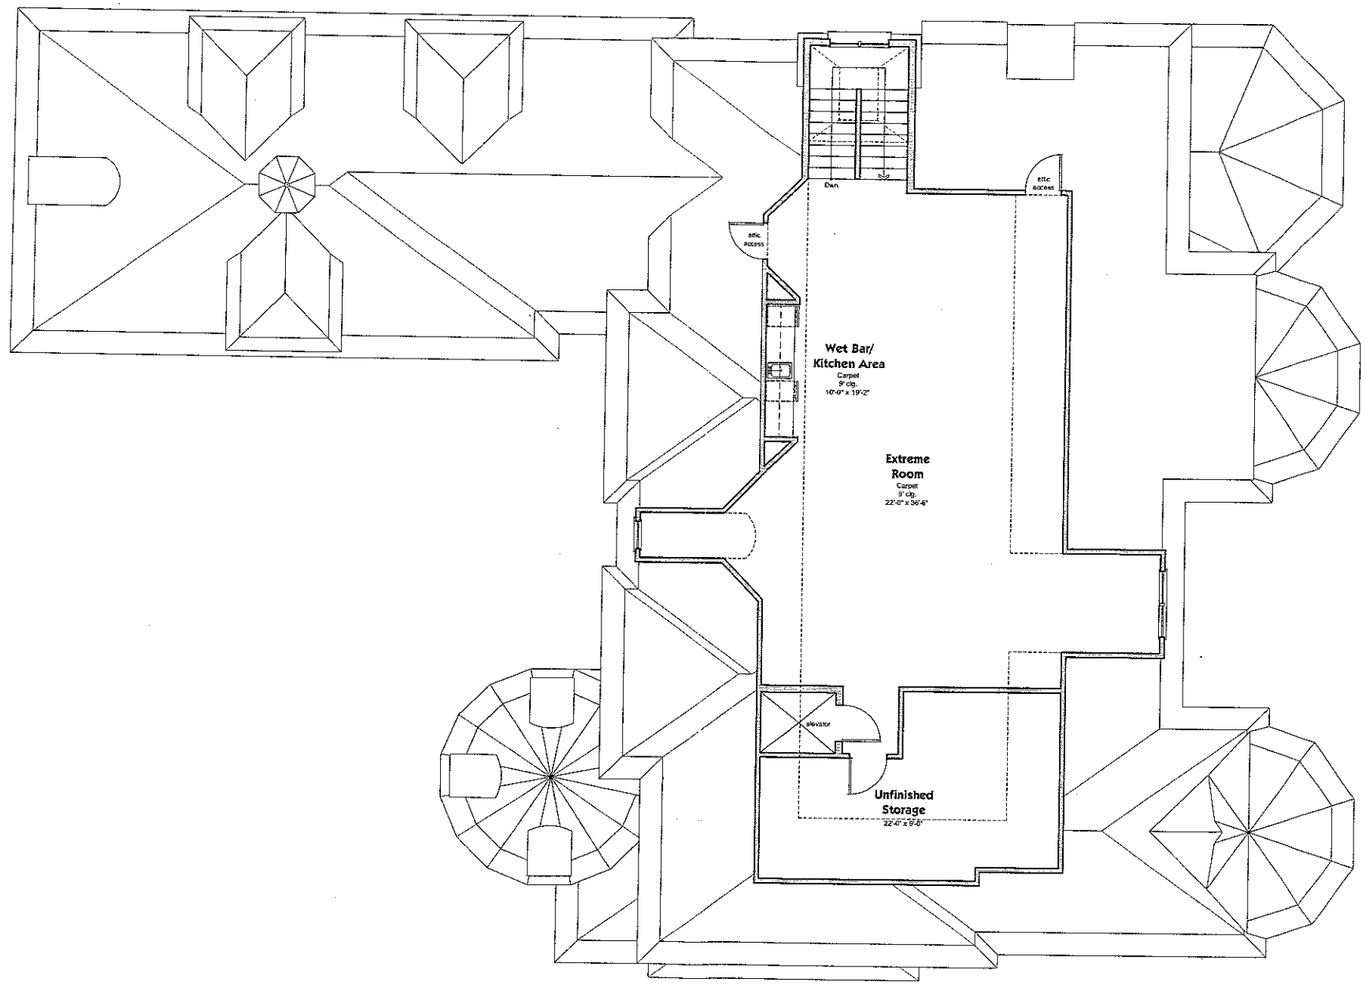

Third Level Floor Plan

Scale: 1/4" = 1'-0"

Mr. & Mrs. Newsome
Lot 6 Westview Subdivision
126 West Dales Road
Mooresville, NC Iredell County

Studio C
Residential Design
Charlotte, North Carolina 28209
Phone: (704) 525-4551 Fax: (704) 525-4553

Project No: 04-08-025
Date: 12/01/04
Design Development
Title: Third Level Floor Plan
Revisions:
Drawn by: AK
Checked by: --
Sheet No. 5 of

© 2004 Studio C Residential Design, All rights reserved. - Take drawing as the instrument of service. The drawing and the information thereon is the property of Studio C, a corporate corporation. Any reproduction, alteration, or use for other than the intended project without written consent of Studio C is expressly forbidden.