WINDOW SCHEDULE

SYMBOL ☐

MARK	SIZE	QUAN.	DESCRIPTION
A	(2) 2'-4" x 6'-2"	1	D.H.
B	(3) 2'-4" x 5'-2"	1	D.H. W/ 12" TRANSOM *
C	(3) 2'-8" x 3'-10"	1	D.H.
D	(2) 2'-8" x 5'-2"	2	D.H.
E	2'-4" x 4'-6"	1	D.H.
F	(2) 2'-8" x 5'-6"	2	D.H.
G	(3) 2'-8" x 5'-6"	1	D.H.
H	(3) 3'-0" x 3'-2"	1	D.H.
J	(3) 3'-0" x 6'-6"	1	D.H.
K	2'-0" x 5'-6" 3'-4" x 5'-6" 2'-0" x 5'-6"	1	D.H. W/ HALF CIRCLE TRANSOM *
L	2'-8" x 5'-6"	2	D.H.
M	(3) 3'-0" x 3'-10"	1	D.H.
N	2'-0" x 4'-6"	1	D.H.
P	1'-8" x 3'-5"	1	CASEMENT (FIXED)


ALL WINDOWS ARE INSULATED AND WEATHERSTRIPPED.
VERIFY LOCAL CODE EGRESS WINDOW REQUIREMENTS PRIOR TO CONSTRUCTION.
WINDOW MANUFACTURER TO PROVIDE TEMPERED GLASS WHERE REQUIRED BY CODE.
VERIFY WINDOW MODEL NUMBERS AND SIZES WITH MANUFACTURER BEFORE STARTING CONSTRUCTION.
* SEE ELEVATION FOR TRANSOM.

ELECTRICAL LEGEND


SYMBOL	DESCRIPTION
	DUPLEX OUTLET (GROUNDED TYPE)
WP	WEATHER PROOF DUPLEX OUTLET
AC	ABOVE COUNTER LOCATION
FO	FLUSH FLOOR DUPLEX OUTLET, OWNER VERIFY LOCATION
220	220 VOLT OUTLET OR CONNECTION
	CEILING MOUNTED LIGHT FIXTURE
	WALL BRACKET MOUNTED LIGHT FIXTURE
	SUSPENDED CEILING MOUNTED LIGHT FIXTURE
	RECESSED DIRECTIONAL CEILING LIGHT FIXTURE
	RECESSED CEILING LIGHT FIXTURE
	RECESSED LIGHT FOR WET AREA
	UNDER CABINET FLUORESCENT LIGHT
	EXTERIOR CAST ALUMINUM FLOOD LIGHTS
	CEILING MOUNTED PADDLE FAN W/ LIGHT
	CEILING MOUNTED FAN - EXHAUST
	CEILING MOUNTED FAN AND HEATER
	CEILING MOUNTED FAN, LIGHT, AND HEATER

PLAN NOTES:


1. VERIFY ALL LOCAL CODES, ENERGY TYPES, AND SITE CONDITIONS PRIOR TO CONSTRUCTION.
2. REVIEW SELECTED MECHANICAL SYSTEMS WITH OWNER PRIOR TO CONSTRUCTION.
   REVIEW SUB-CONTRACTORS LOCATIONS OF THE WATER HEATER AND HVAC UNIT(S) WITH THE OWNER PRIOR TO CONSTRUCTION. VERIFY LOCAL BUILDING CODE REQUIREMENTS AND MANUFACTURER REQUIREMENTS FOR ATTIC, CRAWL SPACE, OR GARAGE LOCATIONS.
   H.V.A.C. EQUIPMENT IN THE ATTIC SPACE SHALL BE ACCESSIBLE BY AN OPENING LARGER THAN THE LARGEST PIECE OF EQUIPMENT (TO ALLOW REMOVAL OF THE EQUIPMENT) AND IN NO CASE LESS THAN 22"X36".
3. SEE STRUCTURAL DRAWINGS FOR ADDITIONAL INFORMATION.
4. INSULATE AROUND ALL BATHS AND UTILITY ROOM.
5. TYPICAL WALL, 2x4'S @ 16" O.C. UNLESS OTHERWISE DIMENSIONED.
6. PROVIDE SMOKE DETECTORS AS REQUIRED BY CODE.
7. PROVIDE DOORBELLS, TRANSFORMER, AND CHIME.

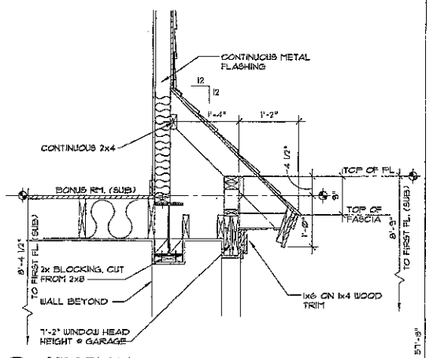

1/3 SECTION 3/4" = 1'-0"
NOTE: SEE "STEEL BEAM BOLT PATTERN" DETAIL FOR HOLE LOCATIONS @ STEEL BEAM

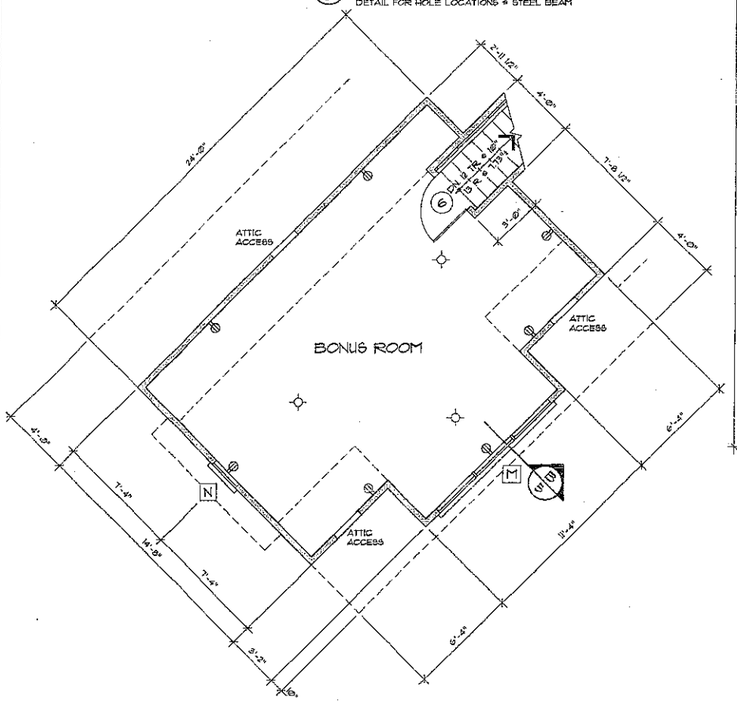

BONUS ROOM FLOOR PLAN 1/4" = 1'-0"

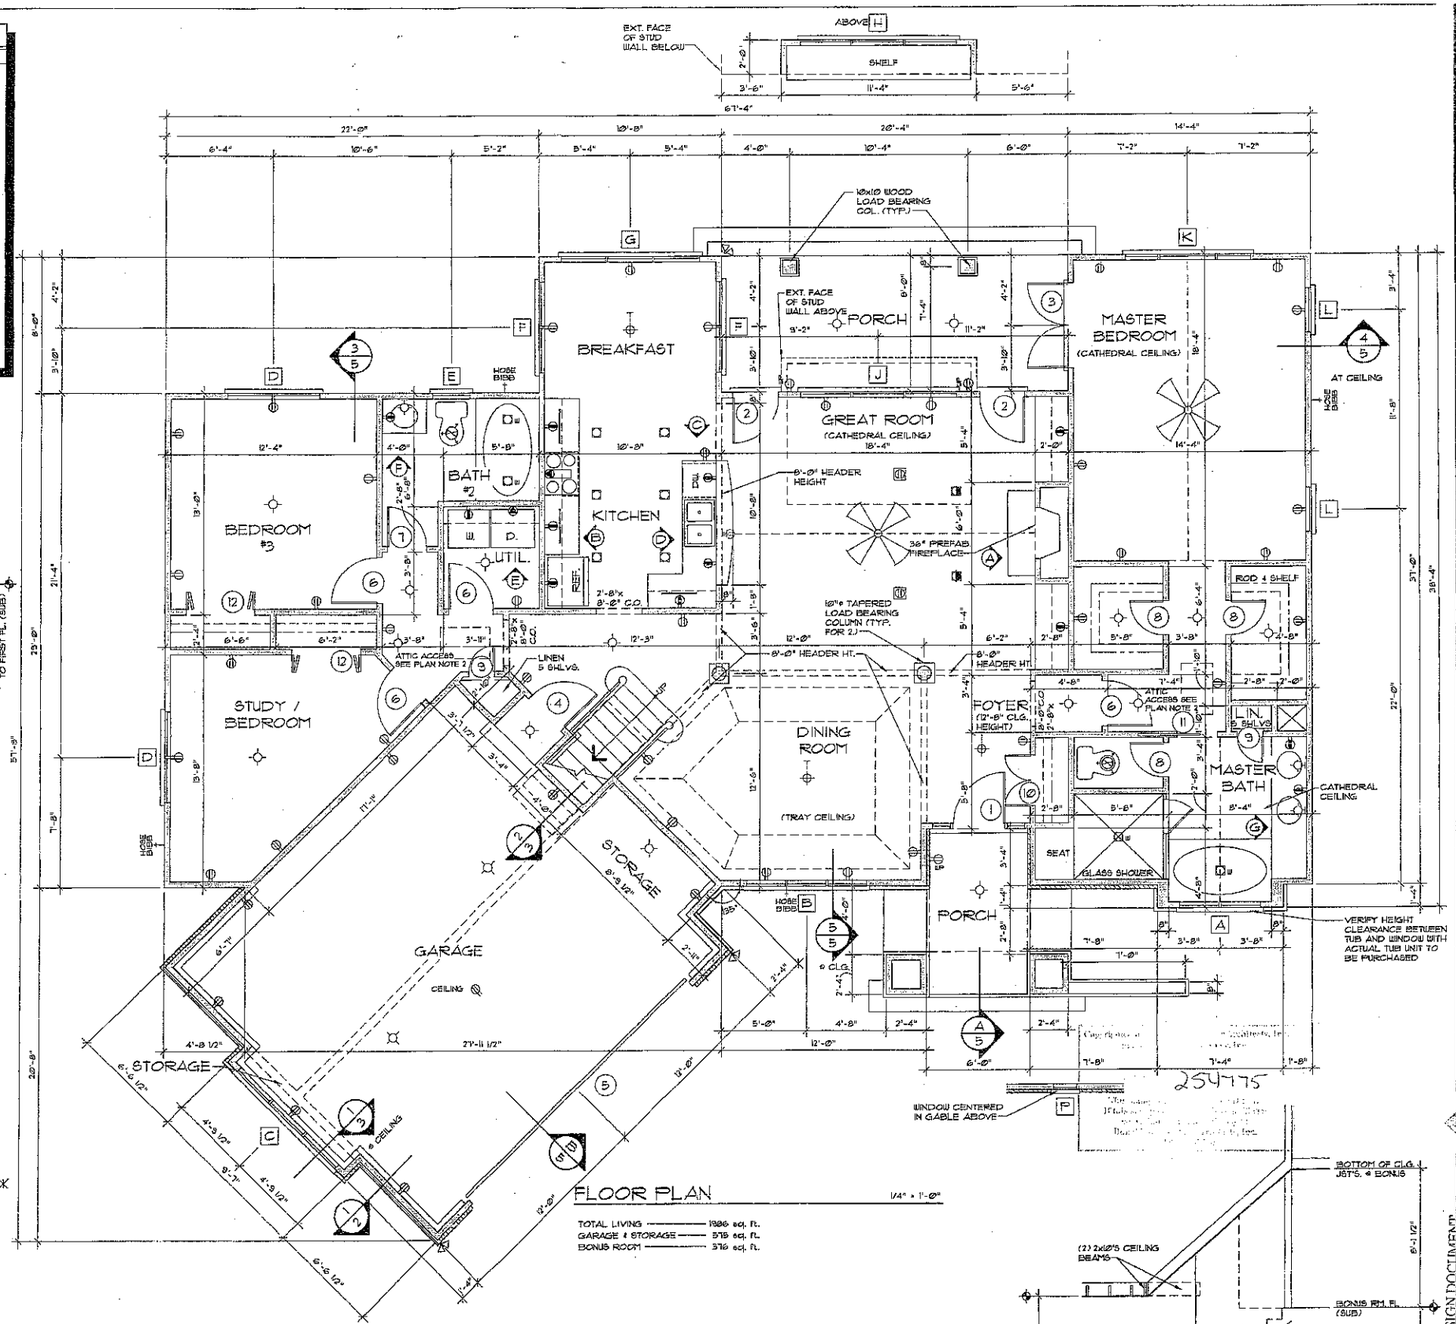

FLOOR PLAN 1/4" = 1'-0"

TOTAL LIVING ——— 1986 sq. ft.
GARAGE & STORAGE ——— 578 sq. ft.
BONUS ROOM ——— 376 sq. ft.

2/3 SECTION 1/4" = 1'-0"

DOOR SCHEDULE

SYMBOL ◯

MARK	SIZE	QUAN.	DESCRIPTION
1	3'-0" x 6'-8"	1	EXT., THREE-QUARTER GLASS W/ 12" SIDELITES & 2'-6" ARCH HEAD TRANSOM #
2	2'-8" x 6'-8"	2	EXT., FULL GLASS W/ 12" TRANSOM
3	(2) 2'-6" x 6'-8"	1	EXT., FULL GLASS W/ 12" TRANSOM
4	2'-8" x 6'-8"	1	EXT., 1 HOUR FIRE-RATED
5	18'-0" x 8'-0"	1	GARAGE
6	2'-8" x 6'-8"	5	INT.
7	2'-4" x 6'-8"	1	INT.
8	2'-0" x 6'-8"	3	INT.
9	1'-6" x 6'-8"	2	INT.
10	(2) 1'-6" x 6'-8"	1	INT.
11	2'-4" x 6'-8"	1	INT., POCKET DOOR
12	(2) 2'-8" x 6'-8"	2	INT., BIFOLD

SEE ELEVATION FOR TRANSOM.

ALL FEDERAL, STATE, AND LOCAL CODES, ORDINANCES, REGULATIONS ETC. SHALL BE CONSIDERED AS PART OF SPECIFICATIONS FOR THIS BUILDING AND SHALL TAKE PREFERENCE OVER ANYTHING SHOWN, DESCRIBED, OR IMPLIED WHERE SAME ARE AT VARIANCE

STANDARD DESIGN DOCUMENT

DONALD A. GARDNER, INC.
ARCHITECTS • PLANNERS
P.O. BOX 26178 • GREENVILLE S.C. • 29616
864 • 288 • 7580
www.dongardner.com/BP

REGISTERED ARCHITECT
SOUTH CAROLINA
DONALD A. GARDNER
GREENVILLE, S.C.
1614

DESIGN NO. 1042-MR
SHEET 3 OF 6 SHTS
DR AGS
FLOOR PLAN

DO NOT SCALE DRAWINGS.
COPYRIGHT © 1/21/04 ALL RIGHTS RESERVED BY DONALD A. GARDNER, INC. NOT TO BE COPIED OR REPRODUCED WITHOUT WRITTEN PERMISSION

J:\WORK\CPS\REVISED\1042-MR\1042-MRP.DWG 02/21/04 08:55