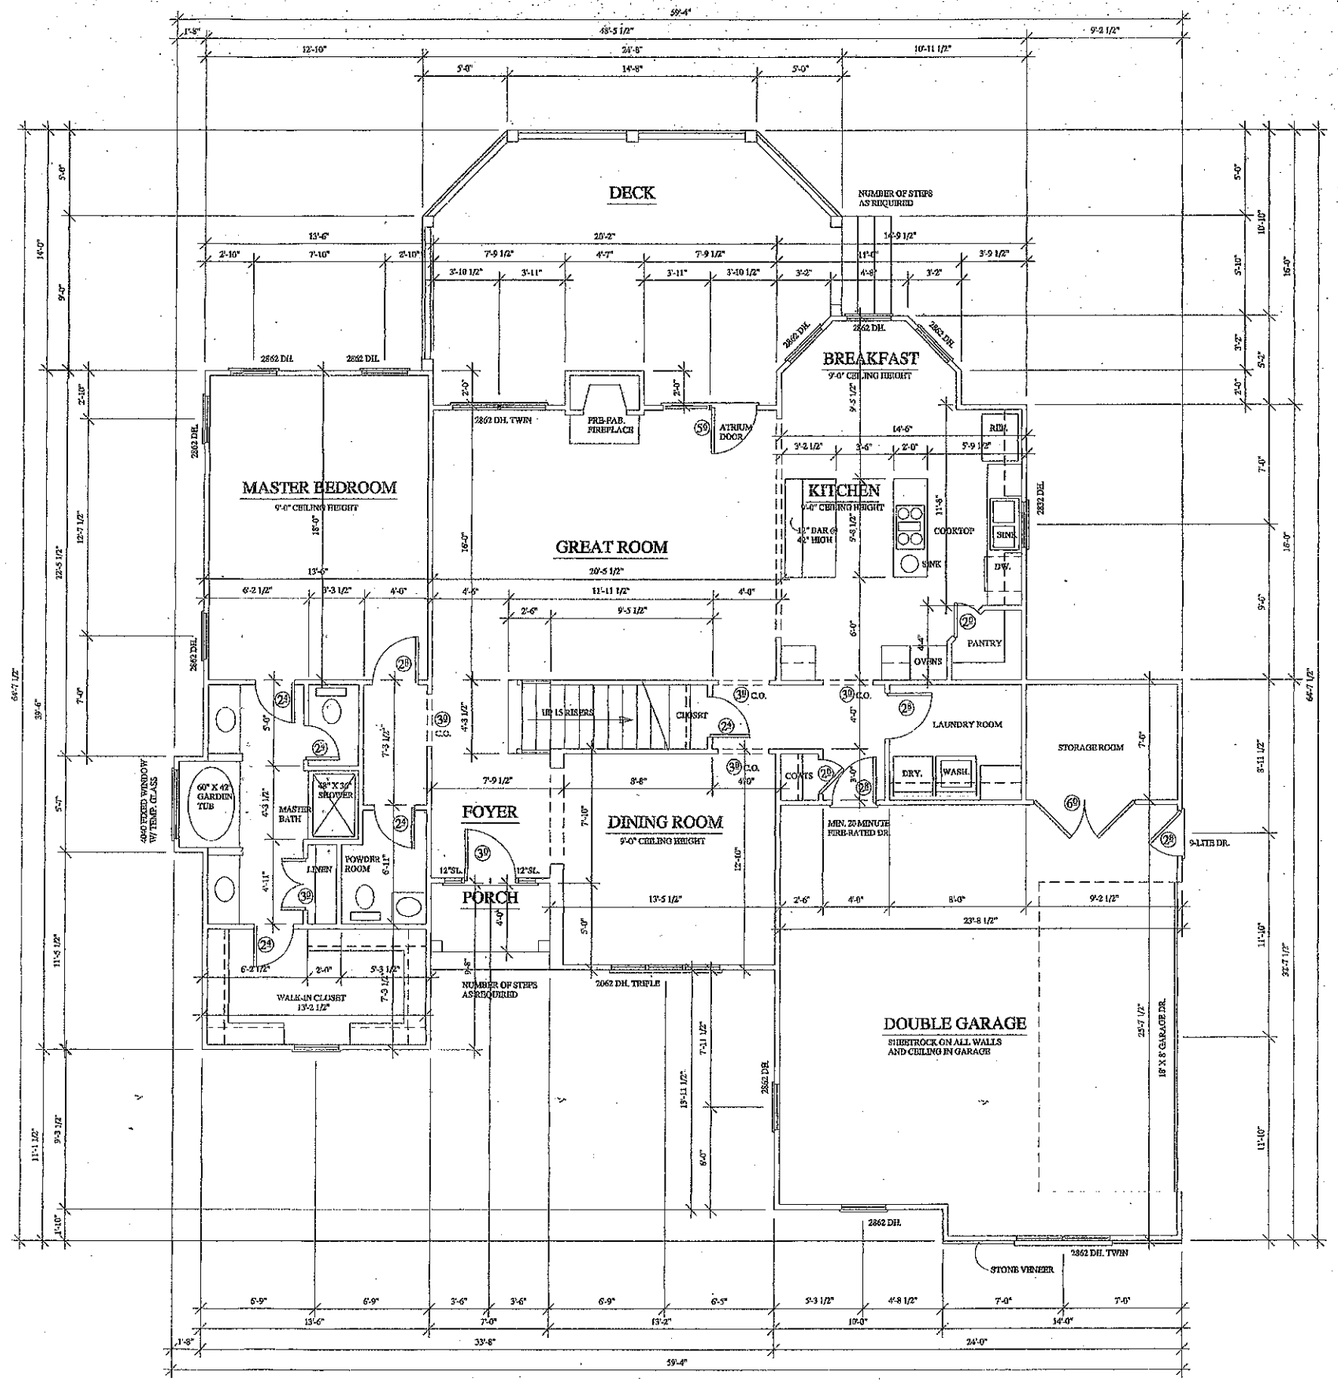


FIRST FLOOR PLAN

1566 SQ.FT.

SCALE: 1/4" = 1'-0"

CONTRACTOR SHALL CHECK AND VERIFY ALL DIMENSIONS BEFORE BEGINNING CONSTRUCTION AND COORDINATE ANY CORRECTIONS OR REVISIONS WITH THE OWNER AND DESIGNER. JEFFERY D. GRAY WILL ASSUME NO LIABILITY FOR ANY ERRORS ONCE CONSTRUCTION BEGINS.


GRAY DESIGN
JEFFERY D. GRAY
1920 ELK STREET
KNOXVILLE, N.C.
28201
(704) 933-4729

RESIDENTIAL DESIGNER
JEFFERY D. GRAY

PROJECT:
LOIKO RESIDENCE

DATE: APRIL 13, 05
REVISION:

05-LOIKO
SHEET:
3 OF: 5

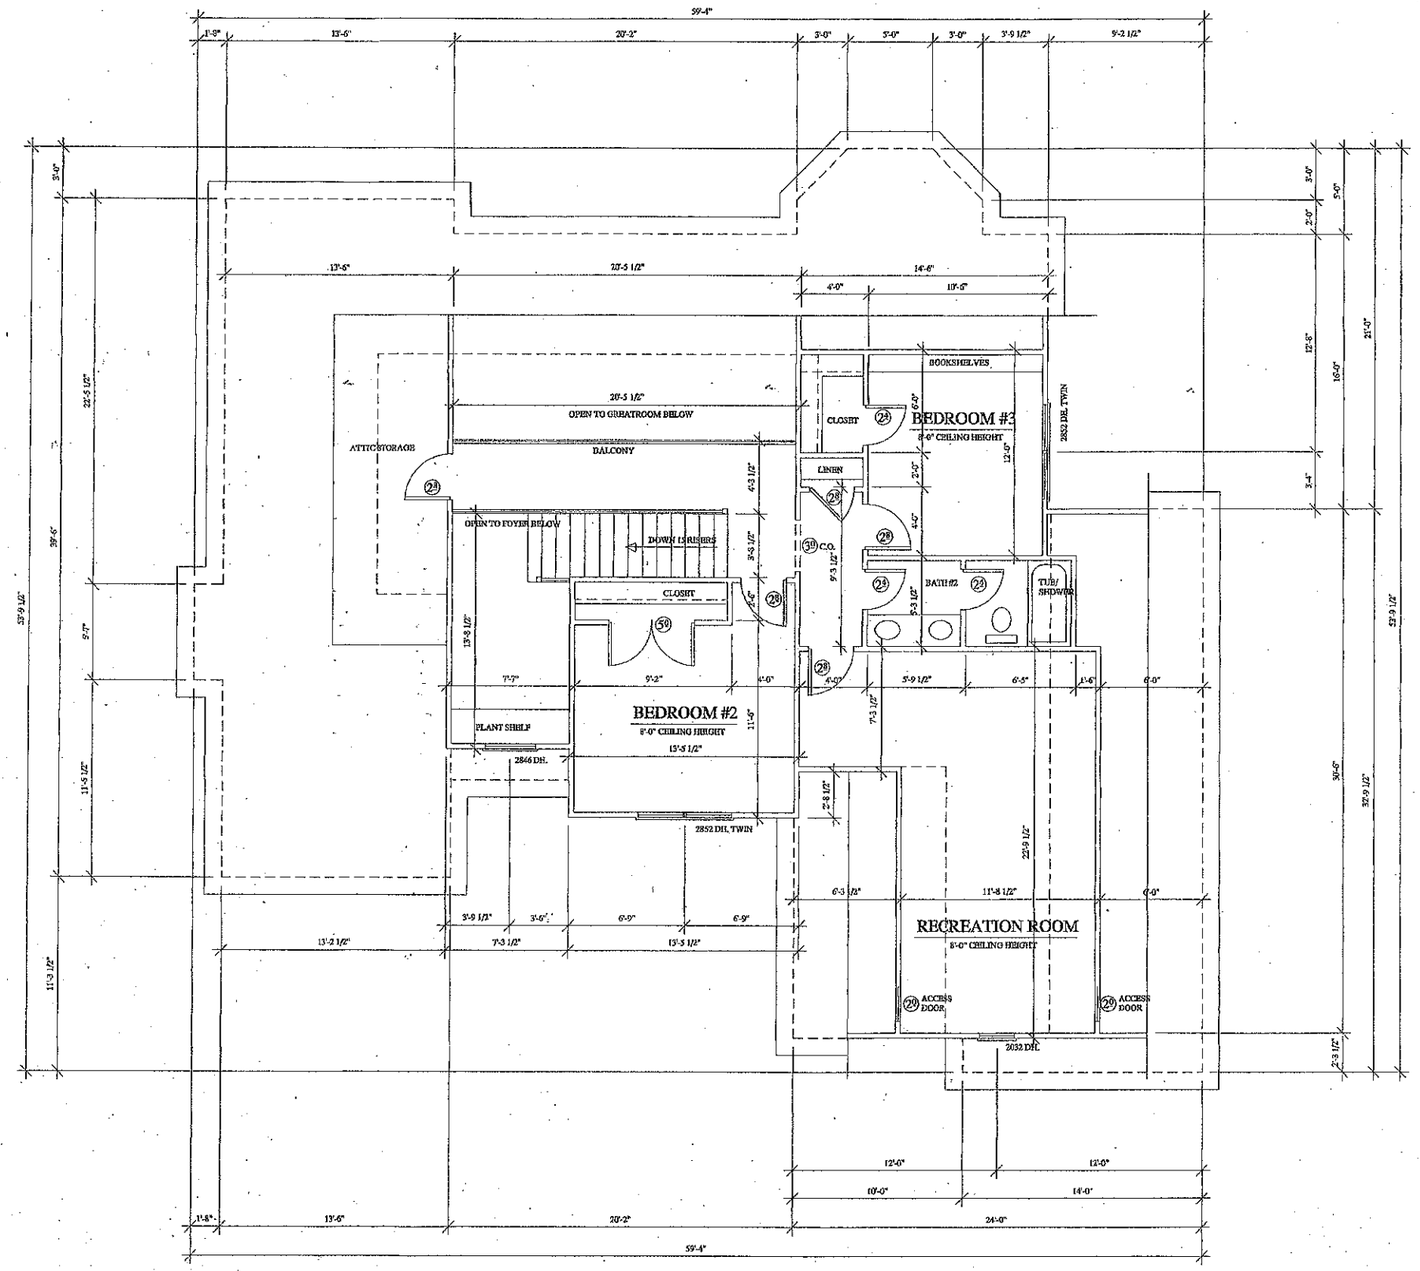

SECOND FLOOR PLAN

904 SQ.FT.

SCALE: 1/4" = 1'-0"

CONTRACTOR SHALL CHECK AND VERIFY ALL DIMENSIONS BEFORE BEGINNING CONSTRUCTION AND COORDINATE ANY CORRECTIONS OR REVISIONS WITH THE OWNER AND DESIGNER. JEFFERY D. GRAY WILL ASSUME NO LIABILITY FOR ANY ERRORS ONCE CONSTRUCTION BEGINS.

GRAY
DESIGN
JEFFERY D. GRAY
1021 LEE STREET
KINGSPORT N.C.
37660
(704) 933-4729

RESIDENTIAL
DESIGNER
JEFFERY D. GRAY

PROJECT:-
LOIKO
RESIDENCE

DATE: APRIL 13, 05
REVISION:

05-LOIKO
SHEET:
4 OF: 5