

Expansion
Kennel

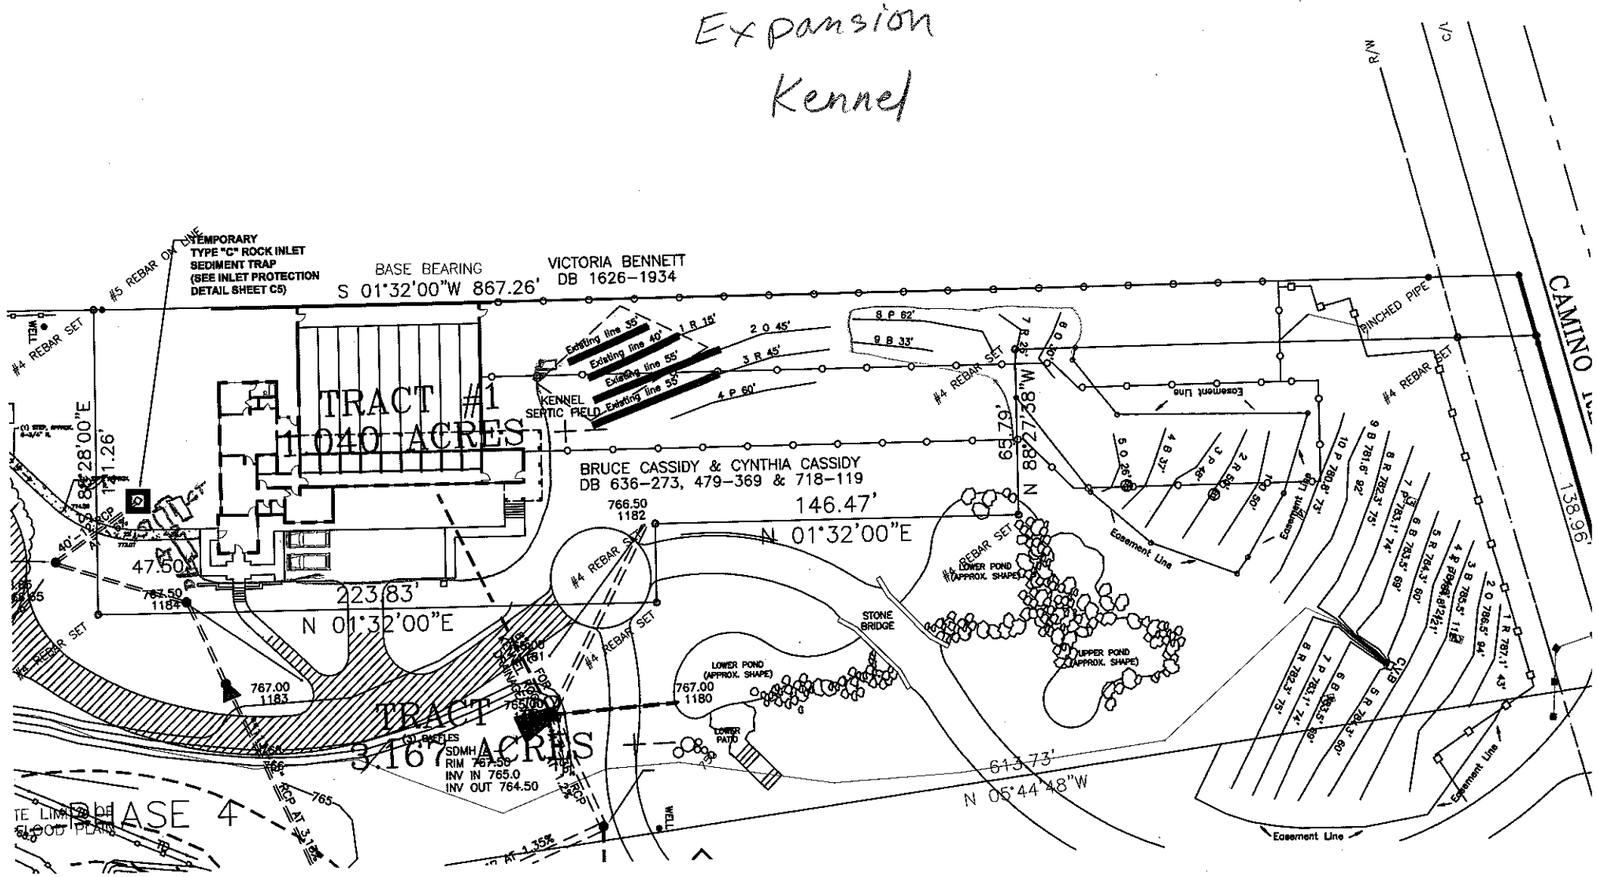

AREA CALCULATIONS

LIVING ---------- 3306 SQ. FT.
COVERED AREA ---------- 859 SQ. FT.

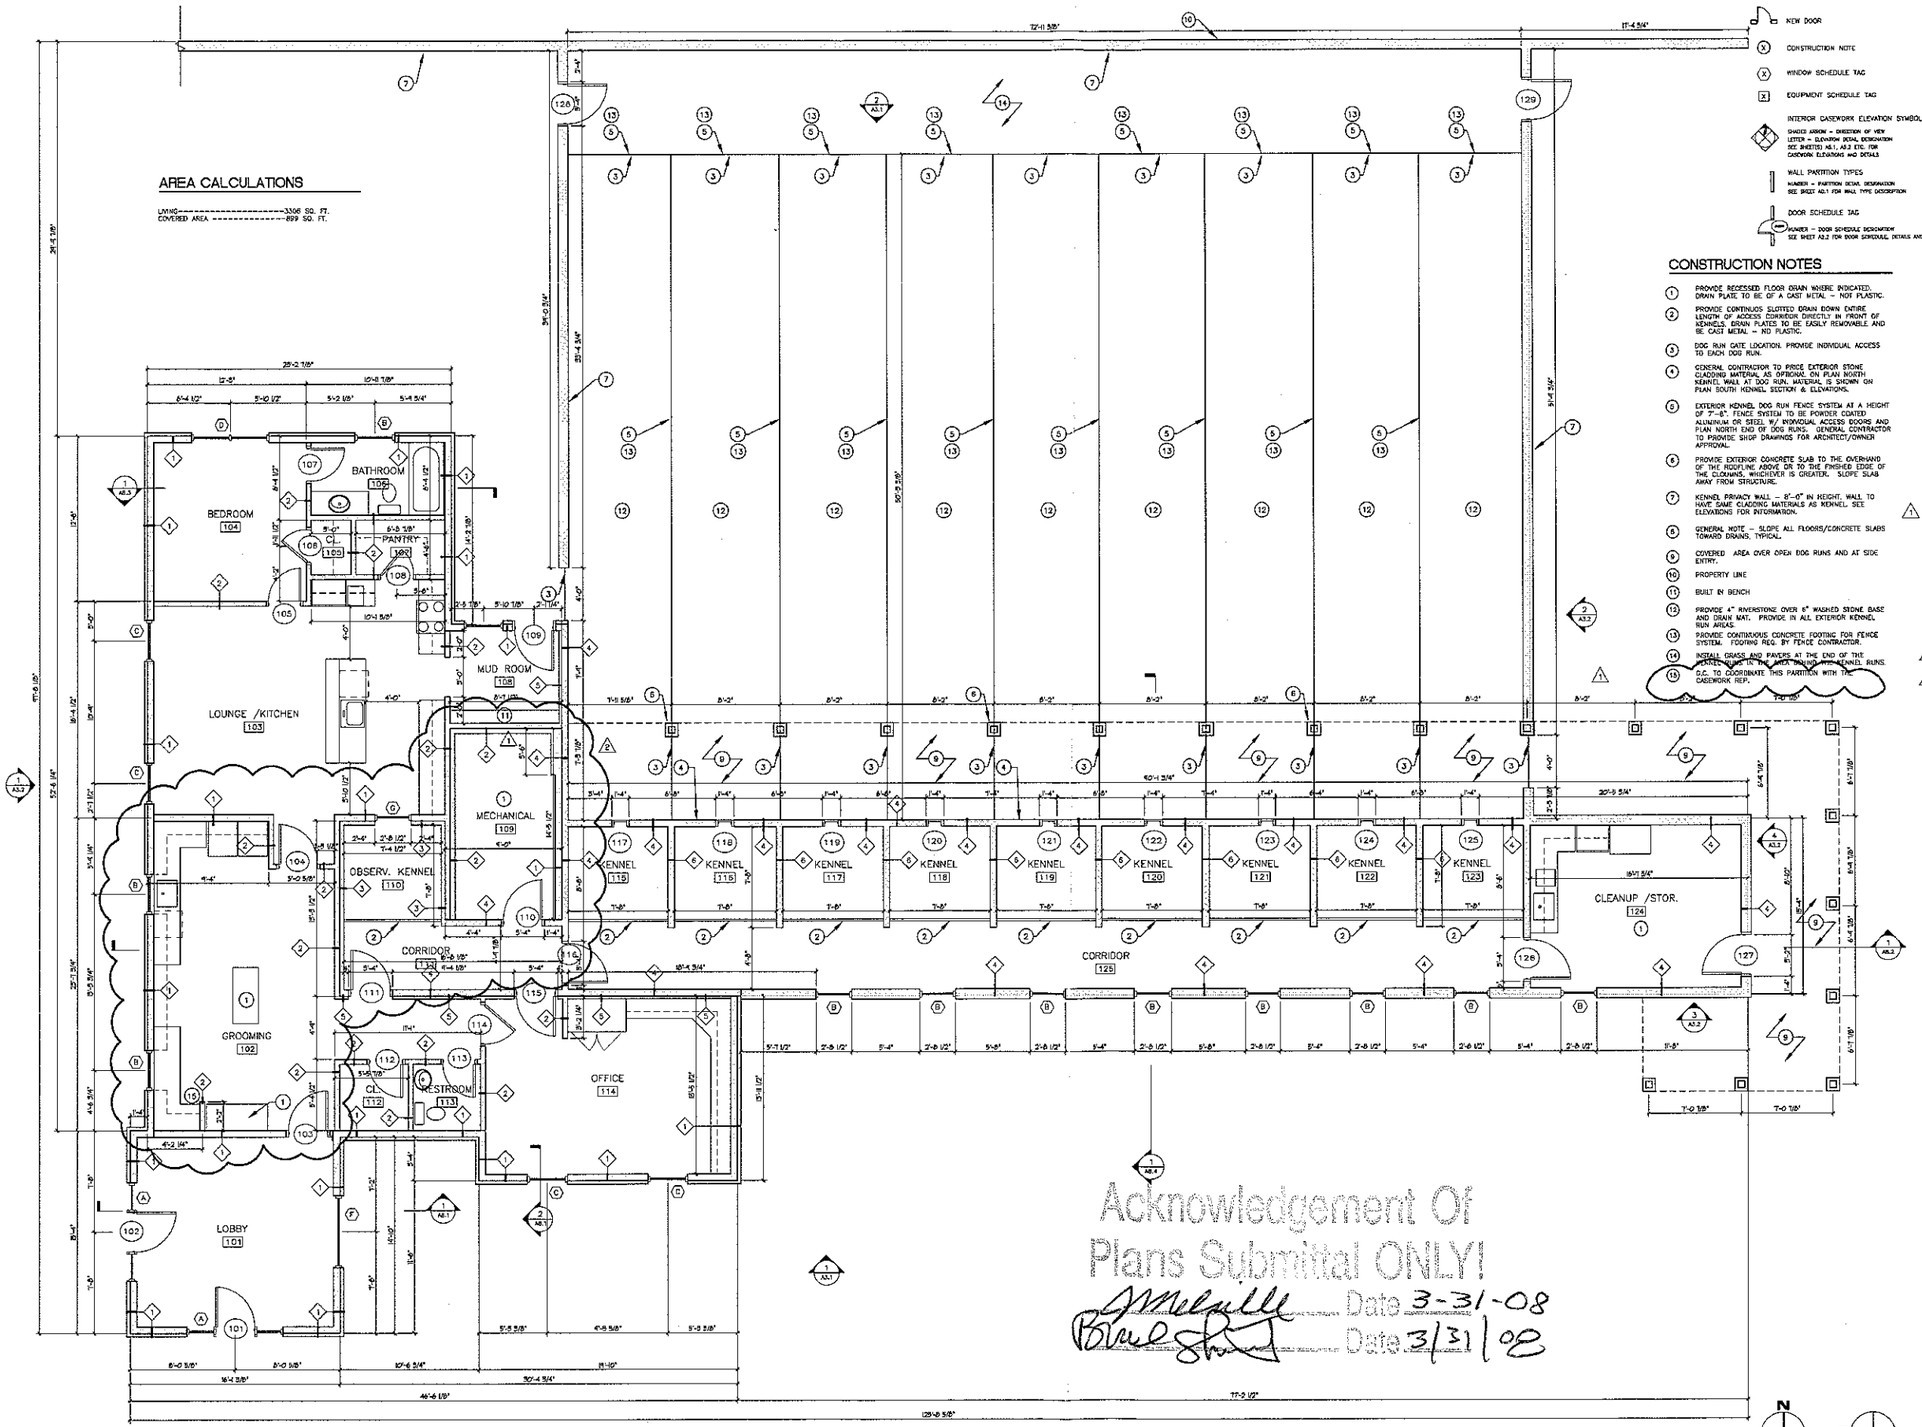

1 FLOOR PLAN - KENNEL
SCALE: 1/4" = 1'-0"

LEGEND

- NEW WALL/PARTITIONS
- NEW DOOR
- CONSTRUCTION NOTE
- WINDOW SCHEDULE TAG
- EQUIPMENT SCHEDULE TAG
- INTERIOR CASEWORK ELEVATION SYMBOL — SHADED ARROW = DIRECTION OF VIEW; LETTER = ELEVATION (REAL ELEVATION SEE SHEETS) A5.1, A5.2 ETC. FOR CASEWORK ELEVATIONS AND DETAILS
- WALL PARTITION TYPES — NUMBER = PARTITION DESIG. DECORATION SEE SHEET A2.1 FOR WALL TYPE DESCRIPTION
- DOOR SCHEDULE TAG — NUMBER = DOOR SCHEDULE DESIGNATION SEE SHEET A2.2 FOR DOOR SCHEDULE, DETAILS AND NOTES

CONSTRUCTION NOTES

1. PROVIDE RECESSED FLOOR DRAIN WHERE INDICATED. DRAIN PLATE TO BE OF A CAST METAL – NOT PLASTIC.
2. PROVIDE CONTINUOS SLOTTED DRAIN DOWN ENTIRE LENGTH OF ACCESS CORRIDOR DIRECTLY IN FRONT OF KENNELS. DRAIN PLATES TO BE EASILY REMOVABLE AND BE CAST METAL – NO PLASTIC.
3. DOG RUN GATE LOCATION. PROVIDE INDIVIDUAL ACCESS TO EACH DOG RUN.
4. GENERAL CONTRACTOR TO PROVE EXTERIOR STONE CLADDING MATERIAL AS OPTIONAL ON PLAN NORTH KENNEL WALL AT DOG RUN. MATERIAL IS SHOWN ON PLAN SOUTH KENNEL SECTION & ELEVATIONS.
5. EXTERIOR KENNEL DOG RUN FENCE SYSTEM AT A HEIGHT OF 7'-6". FENCE SYSTEM TO BE POWDER COATED ALUMINUM OR STEEL W/ INDIVIDUAL ACCESS DOORS AND PLAN NORTH END OF DOG RUNS. GENERAL CONTRACTOR TO PROVIDE SHOP DRAWINGS FOR ARCHITECT/OWNER APPROVAL.
6. PROVIDE EXTERIOR CONCRETE SLAB TO THE OVERHAND OF THE ROOFLINE ABOVE OR TO THE FINISHED EDGE OF THE CLOSURES, WHICHEVER IS GREATER. SLOPE SLAB AWAY FROM STRUCTURE.
7. KENNEL PRIVACY WALL – 8'-0" IN HEIGHT. WALL TO HAVE SAME CLADDING MATERIALS AS KENNEL. SEE ELEVATIONS FOR INFORMATION. 1
8. GENERAL NOTE – SLOPE ALL FLOORS/CONCRETE SLABS TOWARD DRAINS, TYPICAL.
9. COVERED AREA OVER OPEN DOG RUNS AND AT SIDE ENTRY.
10. PROPERTY LINE
11. BUILT IN BENCH
12. PROVIDE 4" RIVERSTONE OVER 6" WASHED STONE BASE AND DRAIN MAT. PROVIDE IN ALL EXTERIOR KENNEL RUN AREAS.
13. PROVIDE CONTINUOUS CONCRETE FOOTING FOR FENCE SYSTEM. FOOTING REQ. BY FENCE CONTRACTOR.
14. INSTALL GRASS AND PAVERS AT THE END OF THE KENNEL RUNS IN THE AREA BEHIND THE KENNEL RUNS. 1
15. G.C. TO COORDINATE THIS PARTITION WITH THE CASEWORK REF. 2

Acknowledgement Of
Plans Submittal ONLY!
Date 3-31-08
Date 3/31/08

PLAN NORTH TRUE NORTH

RDM Architecture, P.A.
P.O. Box 1628
706 Northeast Drive
Suite 201-N
Shelby, NC 28150
704.937.9722
704.937.9722 Fax
rdmgregory@bellsouth.net
www.rdmarchitecture.net

Project/Project Number

CASSIDY RESIDENCE
238 CAMINO REAL ROAD
MOORESVILLE, NC

PRIVATE KENNEL

0506.0102

Date/Issue/Revision

Drawn / Approved / Checked

JJF / JJF / RDM

Issued / Received / Reviewed

FOR CONSTRUCTION
1.09.07

Revisions

1 2.22.07 EXTERIOR RUN REVISION
2 5.04.07 MECH. AND GROOMING RM REVISIONS

Sheet Title

KENNEL
FLOOR PLAN

Sheet Number

A2.1

CASSIDY - KENNEL