Acknowledgement Of
Plans Submittal ONLY!
Date 9-1-11
Date 8-16-11

PRECON DWGS.:
08-08-11

REVISED DATE:
00-00-00

(1) Extend vanity in D.L. Bath vanity

GENERAL FRAMING NOTES:

- DRYWALLED OPENINGS TO BE 6'-8" HEIGHT UNLESS OTHERWISE NOTED
- HEADERS TO BE 2 PLY UNLESS OTHERWISE NOTED

VALUE COLLECTION NOTES:


- SMOOTH CEILINGS THROUGHOUT HOME
- PAINTED TRIM
- 5 1/4" BASEBOARDS
- 3 1/4" CASING ON INTERIOR DOORS AND WINDOWS HAVE DRYWALLED RETURNS
- 4-PANEL, ARCHED TOP INTERIOR DOORS
- SILVERLINE 3000 SERIES LOW-E VINYL WINDOWS

FLOORING NOTES:

- ALL FLOORING BREAKS OCCURE @ CENTER LINE OF DOOR OPENINGS UNLESS OTHERWISE NOTED
- FLOORING SQUARE FOOTAGES INCLUDE CLOSETS RELATIVE TO THE AREA UNLESS OTHERWISE NOTED
- SOME FLOORING SQUARE F... INCLUDE HALLS OR A... WITHOUT WALL S... FINISH IS ...

Charge for 22x6 ext. 11.0 @ 15x6

...HD
... TO BE 42"
... LIGHTING FIXTURES
... OVERHEAD
... LOW WATER CLOSETS

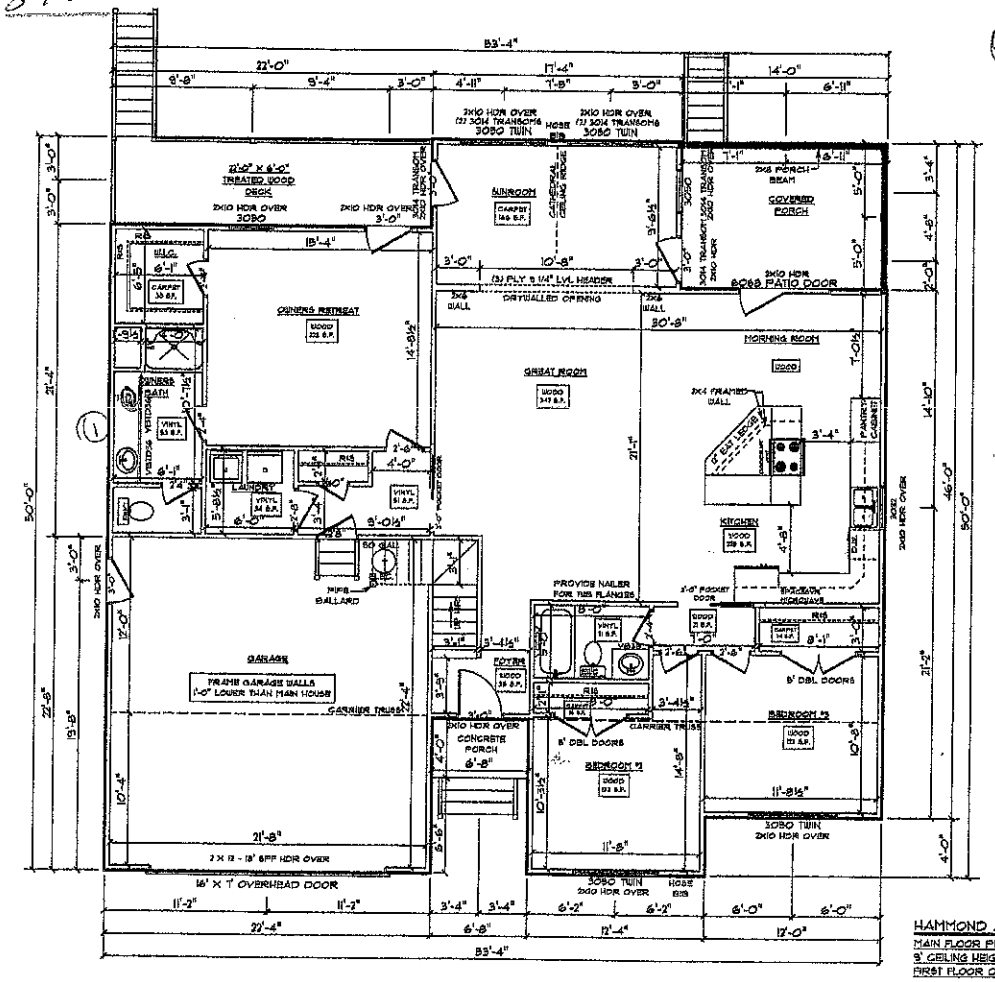

HAMMOND / CUSTOM
MAIN FLOOR PLAN
9' CEILING HEIGHT
FIRST FLOOR ONLY

Charlotte, NC
103 H Williamson Road
Mooresville, NC 28117
Sales: (877) 267-3482
Construction: (800) 401-8534
SCHUMACHER HOMES

DESIGN CONSTRUCTION: HURRAY AND LORI CLAYTON
JOB #: 04075-011-0434
LOCATION: 455 TEPPLETON ROAD MOORESVILLE, NC 2815 COUNTY: IREDELL

STYLE: HAMMOND / CUSTOM
FRAME SPACE AREA: 1760 SQ. FT.
BONUS ROOM AREA: 1766 SQ. FT.
GARAGE AREA: 971 SQ. FT.
PORCH AREA: 167 SQ. FT.


DRAWN BY: TRS
SCALE: 1/8" = 1'-0"
SHEET: 4


© COPYRIGHT 2011 SCHUMACHER HOMES, INC. ALL RIGHTS RESERVED. NO PORTION OF THIS DOCUMENT MAY BE UTILIZED, REPRODUCED OR DISTRIBUTED WITHOUT THE EXPRESS CONSENT OF SCHUMACHER HOMES, INC. A REVISED CD PACKET IS AVAILABLE TO THE FIRST PURCHASER OF INFORMATION LISTED TO THE CONTRACT. ALL RIGHTS RESERVED. SCHUMACHER HOMES, INC. FOR COPYRIGHT INFRINGEMENT

PRECON DWGS.:
08-08-11

REVISED DATE:
00-00-00

Acknowledgement of
Plans Submittal ONLY!
Date 9-1-11
Date 8/16-11

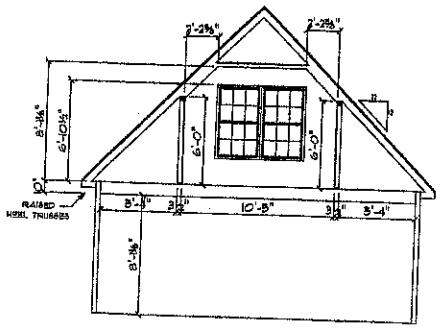

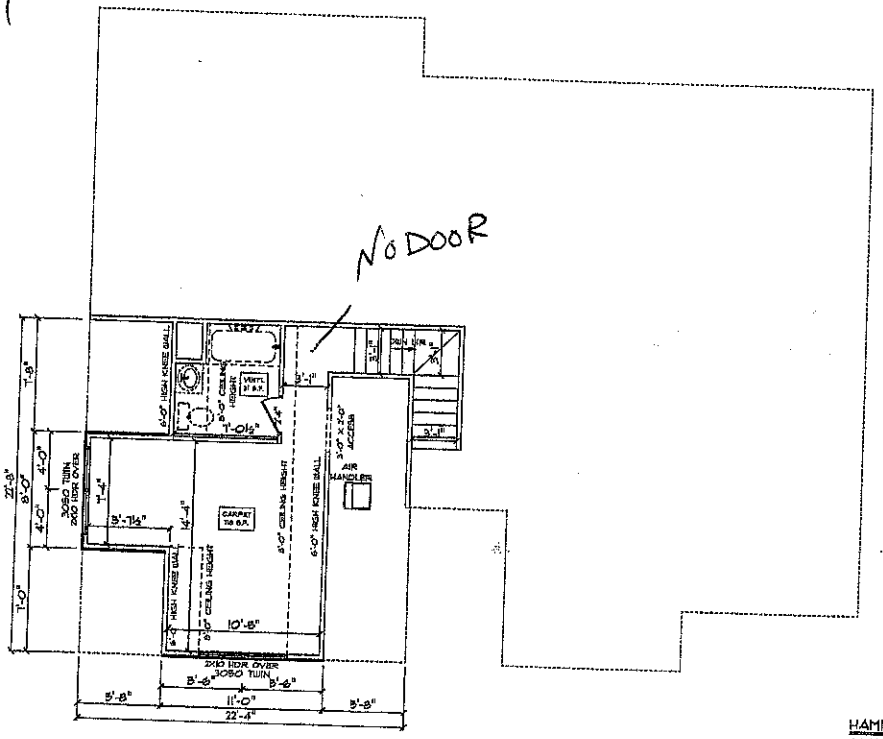

HAMMOND / CUSTOM
BONUS ROOM PLAN

DESIGN BUILT FOR: MURRAY AND LORI CLAYTON
JOB #: CH-5751-01-0531
LOCATION: 425 TEMPLETON ROAD MOORESVILLE, NC 28115 COUNTY: IREDELL
CR - 14833

STYLE OF HOME: HAMMOND / CUSTOM
CRAWL SPACE AREA: 1560 SQ. FT.
MAIN FLOOR LIVING AREA: 1768 SQ. FT.
BONUS ROOM AREA: 306 SQ. FT.
GARAGE AREA: 501 SQ. FT.
PORCH AREA: 161 SQ. FT.

DESIGNED BY: TRS
DATE: August 26, 2011
SCALE: 1/8" = 1'-0"
SHEET: 5

COPYRIGHT BY SCHUMACHER HOMES, INC. ALL RIGHTS RESERVED. THESE PLANS AND SPECIFICATIONS ARE THE PROPERTY OF SCHUMACHER HOMES, INC. AND MAY NOT BE USED OR COPIED IN WHOLE OR IN PART WITHOUT THE WRITTEN PERMISSION OF SCHUMACHER HOMES, INC. A REVISED SET IS AVAILABLE FROM SCHUMACHER HOMES, INC. UPON REQUEST. ANY UNAUTHORIZED USE OR REPRODUCTION OF THESE PLANS AND SPECIFICATIONS BY ANY PERSON OR ENTITY OTHER THAN SCHUMACHER HOMES, INC. FOR CONSTRUCTION PURPOSES IS PROHIBITED AND WILL BE SUBJECT TO LEGAL ACTION AS APPROPRIATE. SCHUMACHER HOMES, INC. FOR COPYRIGHT INFORMATION

SCHUMACHER HOMES
Charlotte, NC
109 H Williamson Road
Mooresville, NC 28117
Sales: (877) 261-3482
Construction: (800) 401-8534
www.schumacherhomes.com