
Acknowledgement Of
Plans Submittal ONLY!

Date 1-14-15

Date 10/14/14

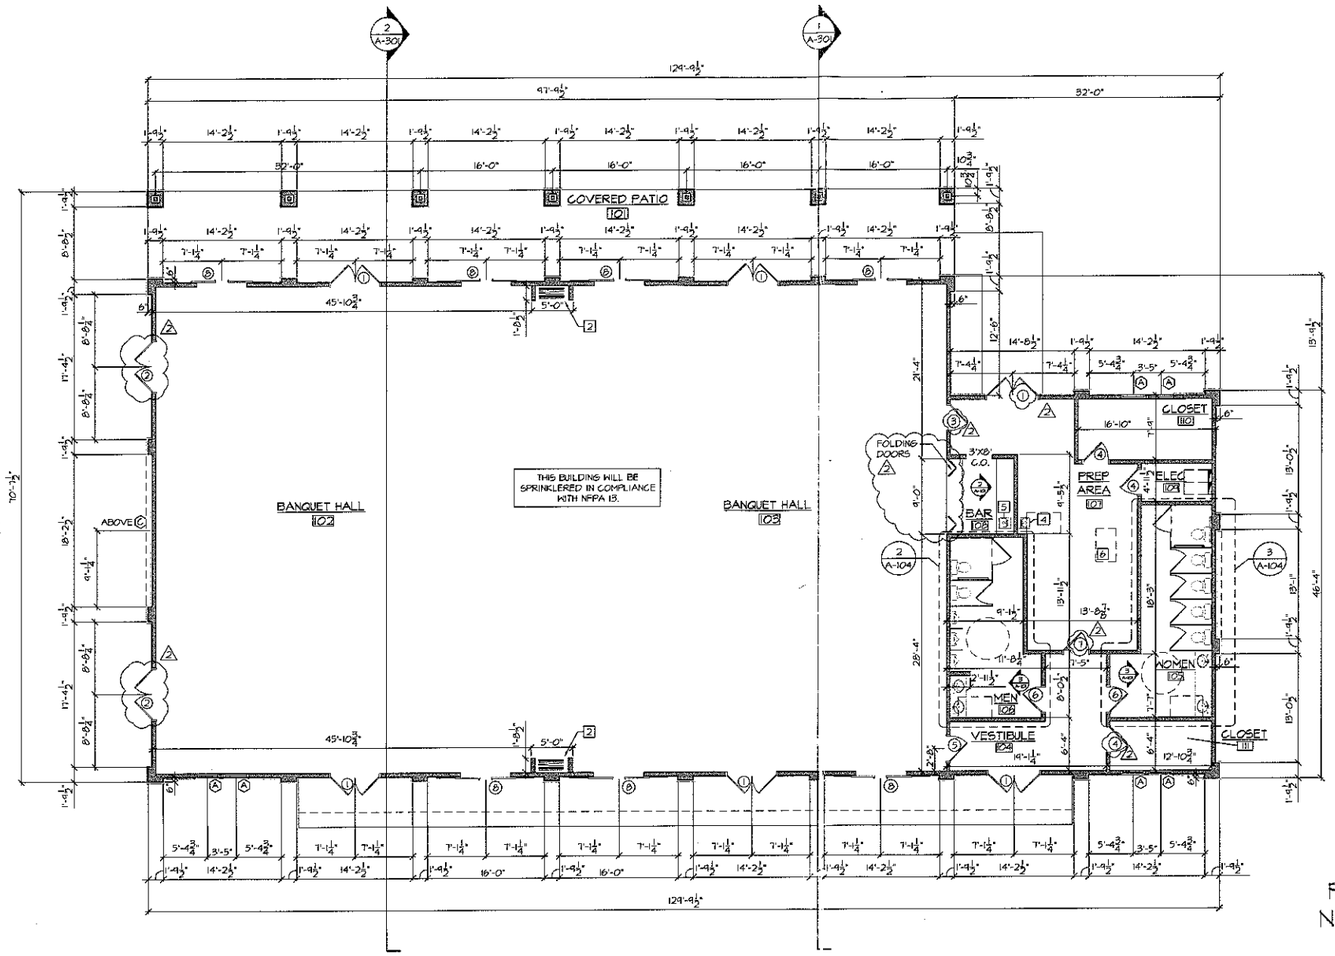

1 / A-101 FLOOR PLAN
1/8" = 1'-0"

WALL LEGEND


2X6 STUD WALL

PARTITION NOTES


1. PROVIDE WOOD BLOCKING AT ALL WALL SURFACE MOUNTED EQUIPMENT, CASEWORK, AND WOOD MOULDING.
2. PROVIDE ADEQUATE STUD BRACING ABOVE CEILING, WHERE REQUIRED.
3. PROVIDE ADEQUATE HORIZONTAL STUD BRACING AT WALLS, WHERE REQUIRED.
4. USE WATER-RESISTANT GYPSUM BOARD FOR ALL WET AND HIGH HUMIDITY AREAS, INCLUDING ALL WALLS IN TOILET ROOMS.

GENERAL NOTES

1. GC TO INSTALL FIRE EXTINGUISHER CABINET AS DETERMINED BY LOCAL CODE.
2. GC TO MODIFY WIDTH OF WINS WALLS TO ACCOMMODATE FOLDING PARTITION WALLS. COORDINATE WITH ARCHITECT.
3. NOT USED
4. ACCESSIBLE HAND SINK
5. SURFACE MOUNTED SINK
6. 30" X 48" ATTIC ACCESS
7. SEE SHEET A-104 FOR ENLARGED RESTROOM PLANS, FINISH AND FIXTURE SCHEDULES.

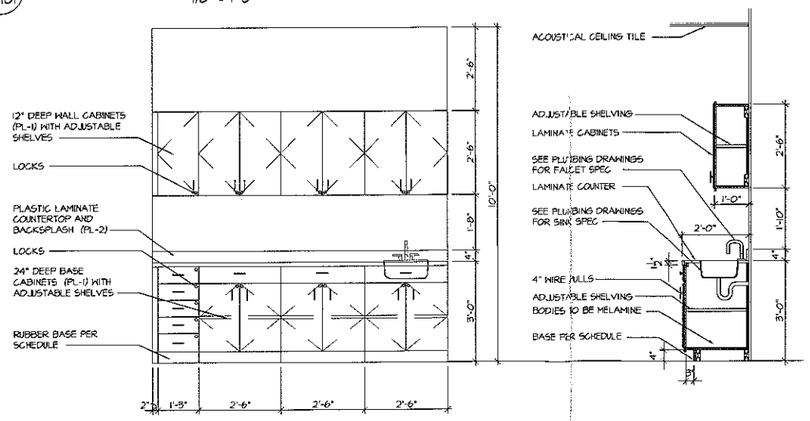

2 / A-101 ELEVATION AND SECTION AT BAR MILLWORK
1/2" = 1'-0"

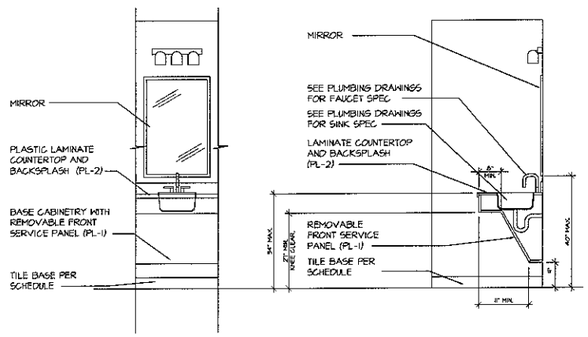

3 / A-101 ELEVATION AND SECTION AT RESTROOM SINKS
1/2" = 1'-0"

HISTORIC LANGTREE PLANTATION EVENT VENUE

554 LANGTREE ROAD
MOORESVILLE, NC 28117

PROJECT SOLUTIONS P L L C

TODD JOHNSON — 052473 — REGISTERED ARCHITECT — NORTH CAROLINA
PROJECT SOLUTIONS PLLC — 52473 — REGISTERED ARCHITECTURAL FIRM — MOORESVILLE, NC
05/25/14

REVISIONS

NO.	DATE	DESCRIPTION
1	7.14.14	PERMIT COMMENTS
2	9.9.14	PROJ. COORDINATION

DATE	9.9.2014
PROJECT #	201402
SCALE	AS NOTED
DRAWN BY	CMP

FLOOR PLAN

A-101