
Acknowledgement Of Plans Submittal ONLY!

Maria Dotson Date 6/3/05

[signature] Date 06/03/05

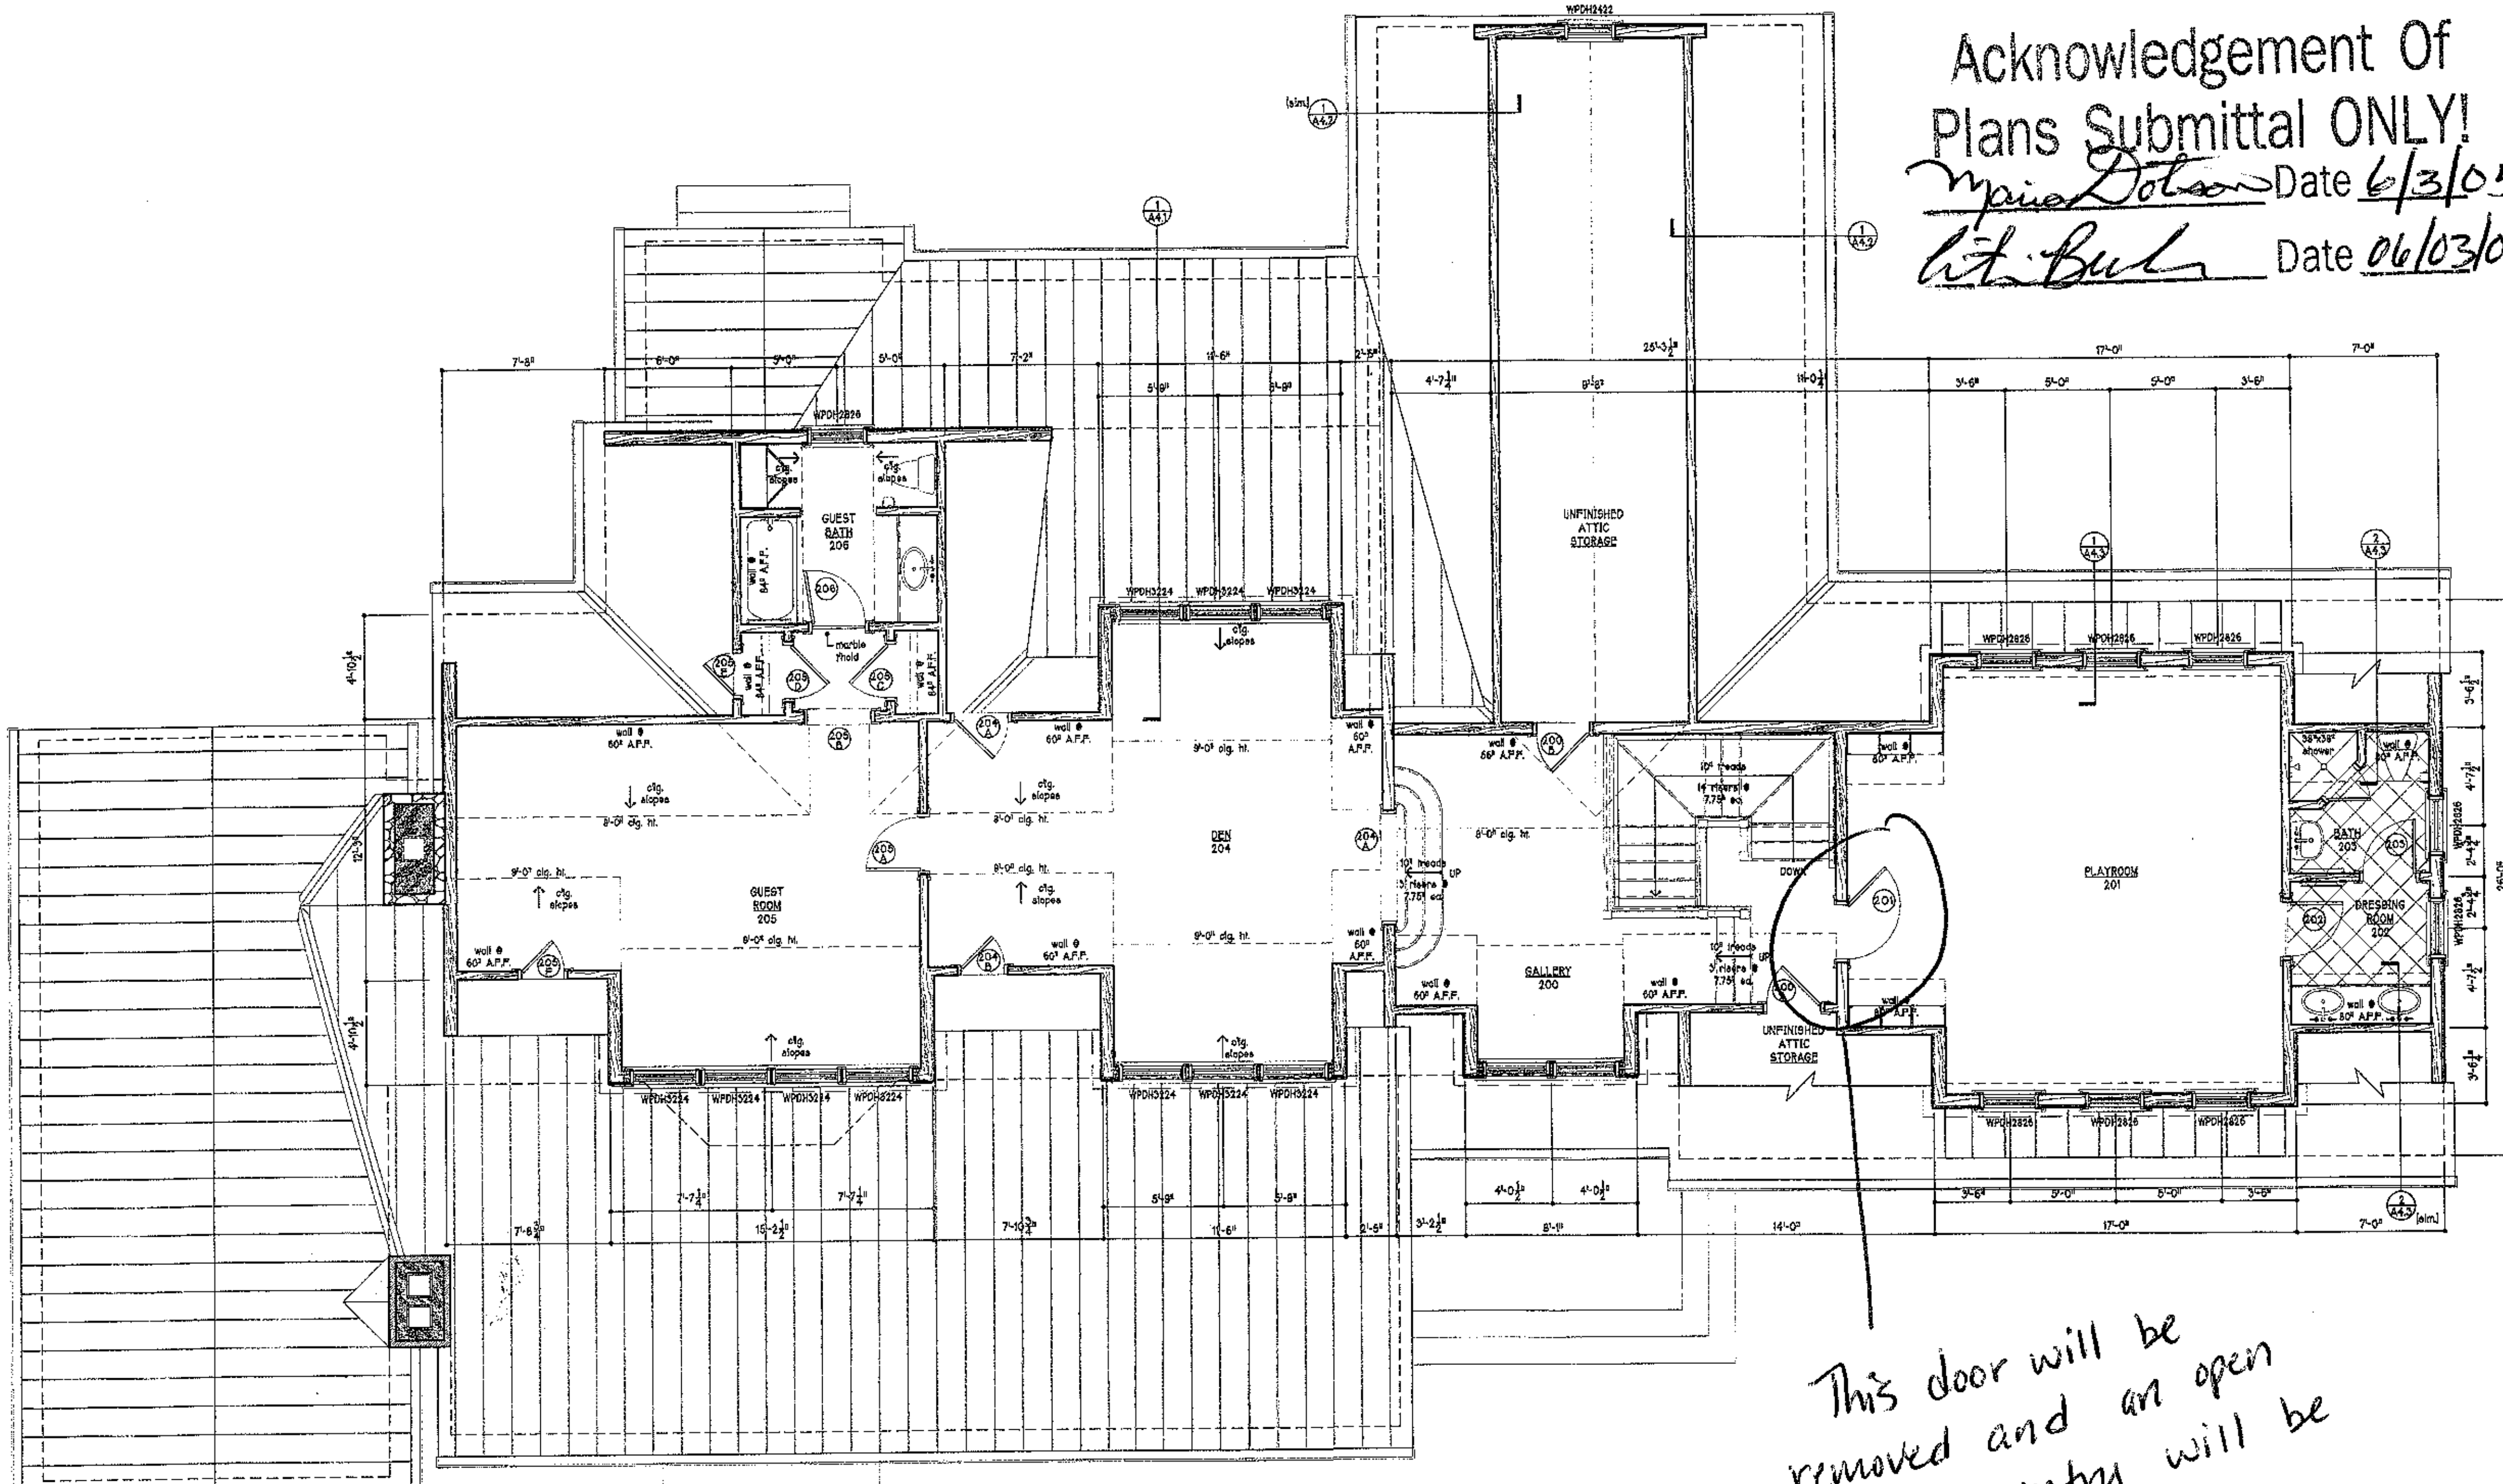

This door will be removed and an open archway entry will be put in its place.

[signature]

06/03/05 Date

Second Floor PLAN
1 / A1.2 SCALE: 1/4" = 1'-0"

DOOR NUM.	DOOR SIZE	THICK-NESS	MATERIAL	REMARKS
SECOND FLOOR				
200A	2'-6" x 5'-0"	1 3/4"	WOOD	INSULATED ATTIC ACCESS DOOR
200B	2'-6" x 5'-0"	1 3/4"	WOOD	INSULATED ATTIC ACCESS DOOR
201	2'-6" x 7'-0"	1 3/4"	WOOD	
202	2'-6" x 7'-0"	1 3/4"	WOOD	MARBLE T'HOLD
203	2'-6" x 7'-0"	1 3/4"	WOOD	
204A	5'-0" x 7'-0"	N.A.	WOOD	ARCHED TOP CASED OP'NG
204B	2'-6" x 4'-0"	1 3/4"	WOOD	INSULATED ATTIC ACCESS DOOR
204C	2'-6" x 4'-0"	1 3/4"	WOOD	INSULATED ATTIC ACCESS DOOR
205A	2'-6" x 7'-0"	1 3/4"	WOOD	
205B	3'-0" x 7'-0"	N.A.	WOOD	CASED OP'NG
205C	2'-6" x 7'-0"	1 3/4"	WOOD	
205D	2'-6" x 3'-6"	1 3/4"	WOOD	
205E	2'-6" x 4'-0"	1 3/4"	WOOD	INSULATED ATTIC ACCESS DOOR
205F	2'-6" x 4'-0"	1 3/4"	WOOD	INSULATED ATTIC ACCESS DOOR
206	2'-6" x 7'-0"	1 3/4"	WOOD	MARBLE T'HOLD

A New Residence for:

Rex and Linda Welton

The Cove Subdivision
Davidson Township, NC

Second Floor Plan

H'td. Sq. Ft.
2,924 First Floor
1,642 Second Floor
4,566 Total

Total Sq. Ft.
4,566 H'td. Sq. Ft.
664 Garage
5,230 Total

DONALD LeROY DUFFY REGISTERED ARCHITECT 4858 NORTH CAROLINA 05/23/05


DonDuffy Architecture
1125 East Morehead Suite 205
Charlotte, N.C. 28204
704 - 358 - 1878
(f) 704 - 358 - 1721
www.donduffyarchitecture.com

DON DUFFY ARCHITECTURE, INC. REGISTERED ARCHITECTURAL CORPORATION CERT. NO. 50305 NORTH CAROLINA CHARLOTTE, N.C.

- Date: 23 May 05
- Revisions:
- Sheet:

A1.2

Rex and Linda Welton

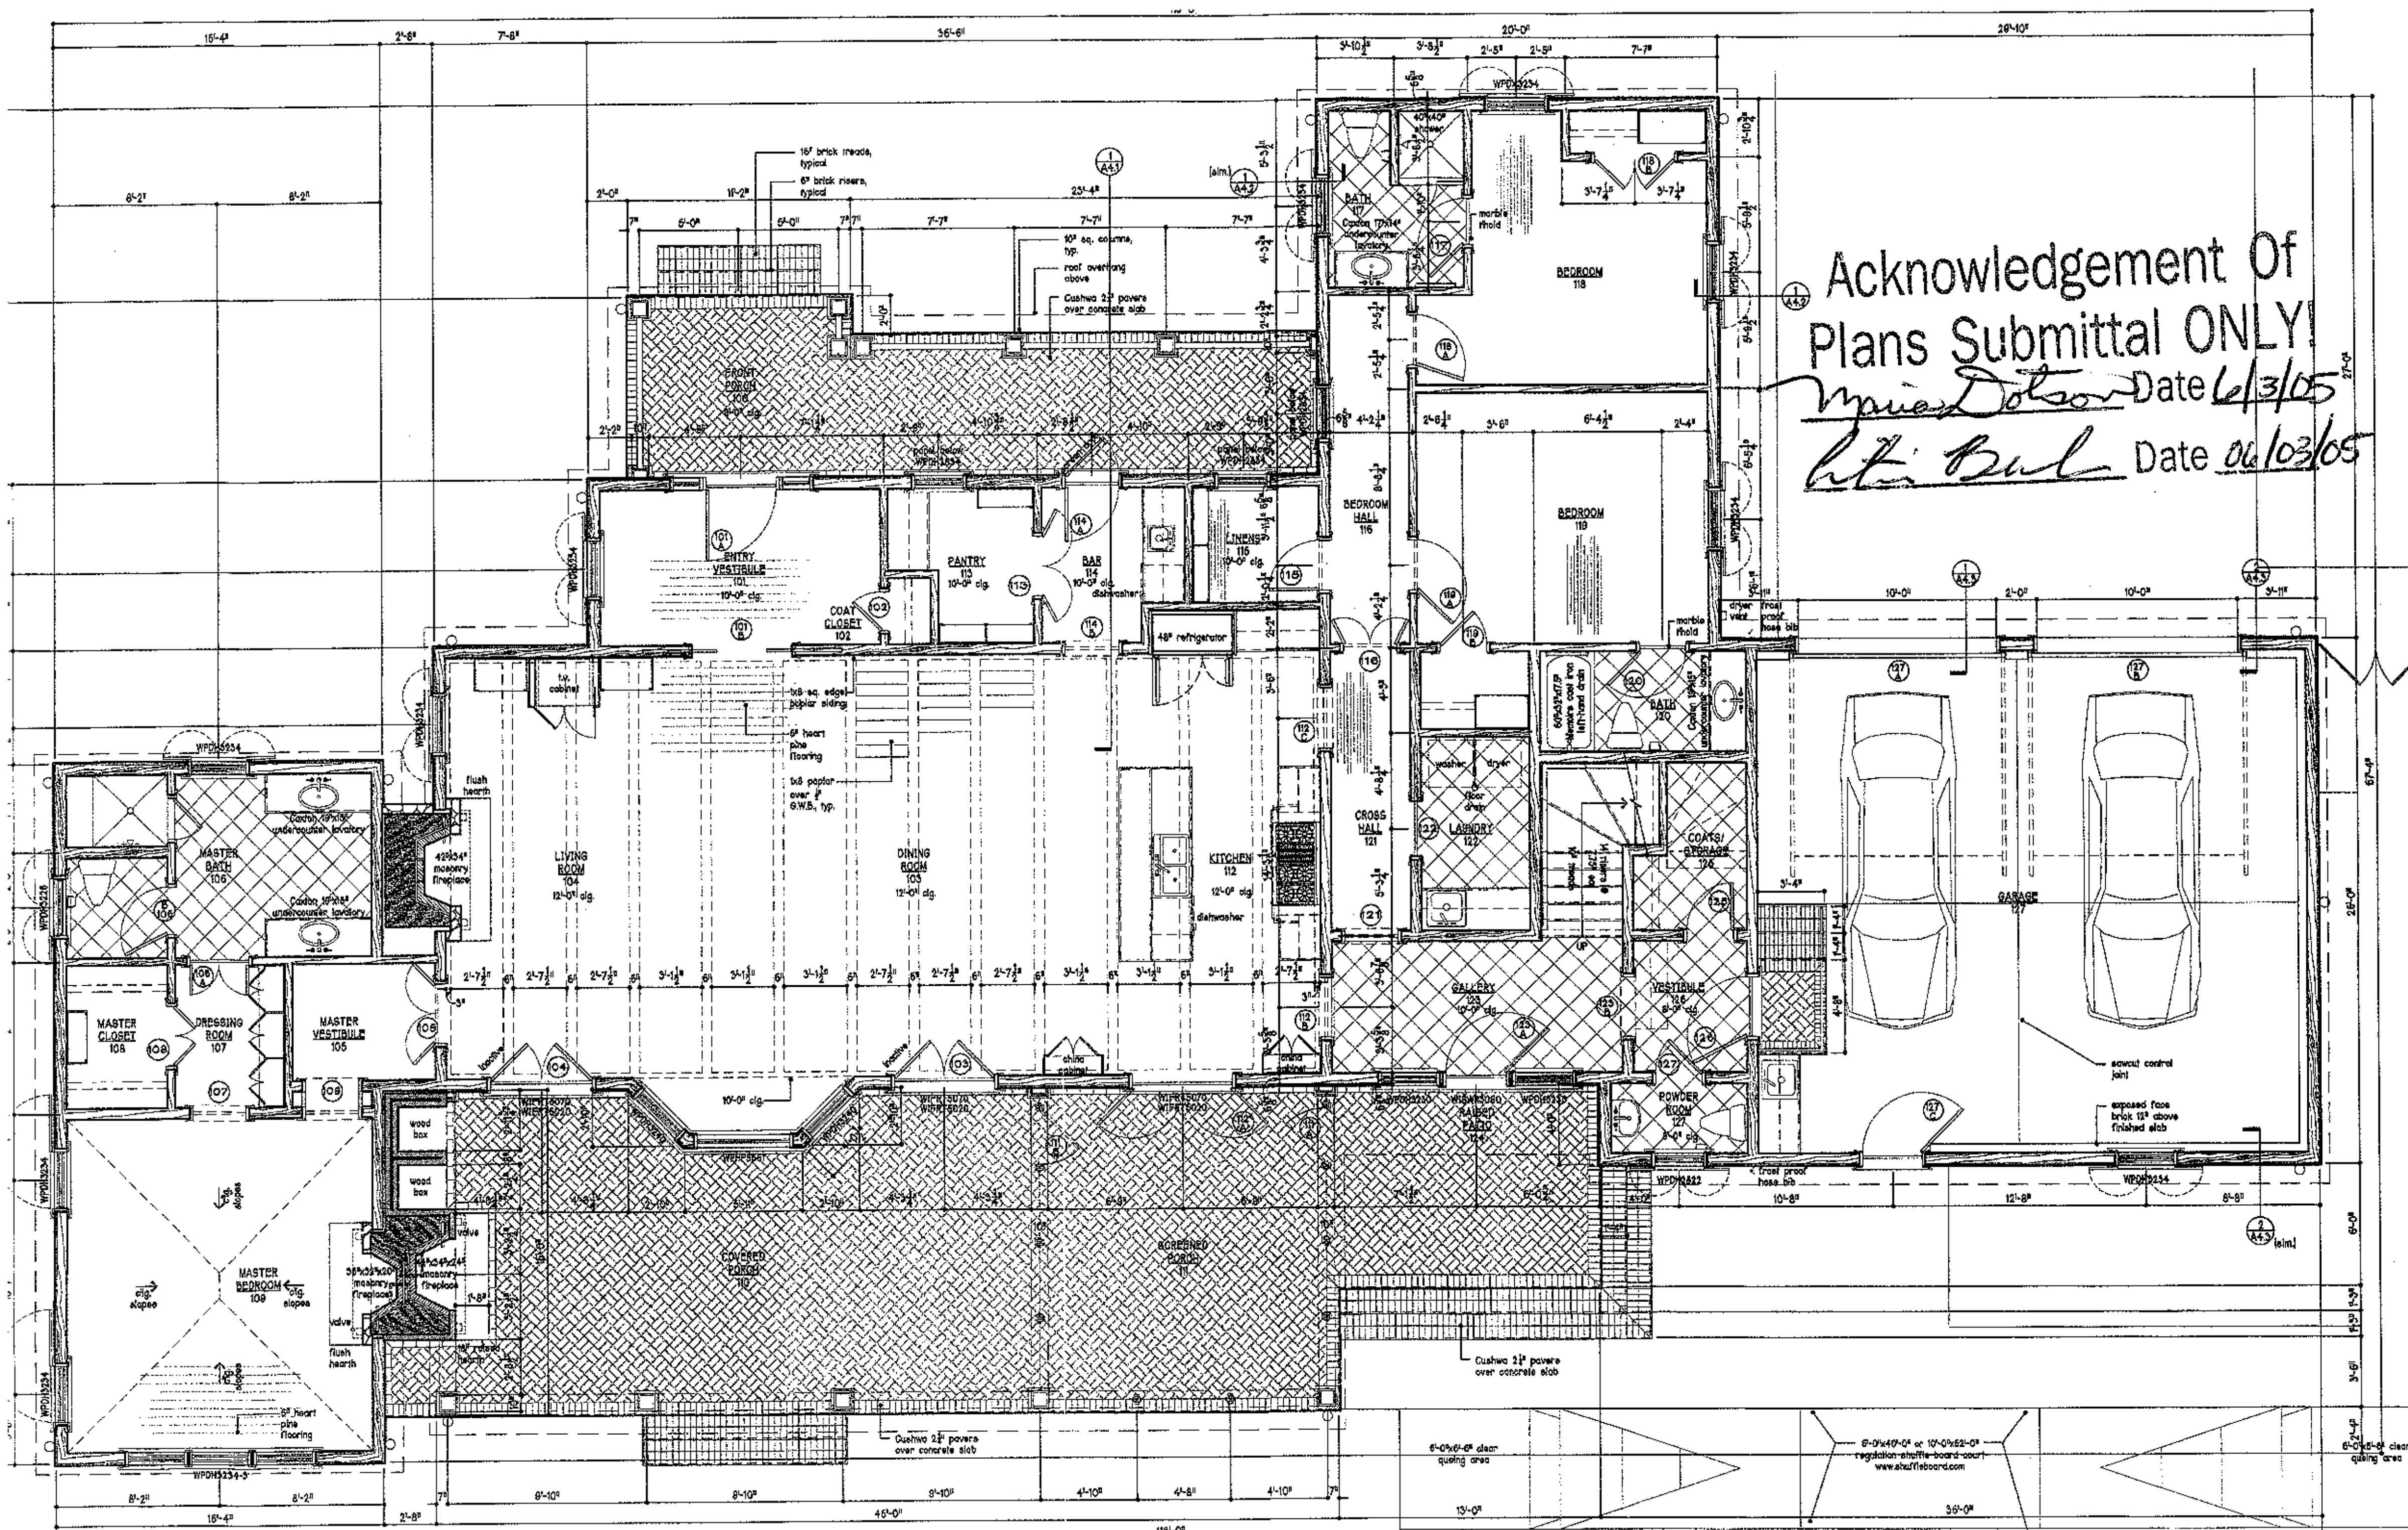

Acknowledgement Of
Plans Submittal ONLY!
Date 6/3/05
Date 06/03/05

A New Residence for:

Rex and Linda
Welton
The Cove Subdivision
Davidson Township, NC

First
Floor Plan

H'td. Sq. Ft.
2,924 First Floor
1,642 Second Floor
4,566 Total

Total Sq. Ft.
4,566 H'td. Sq. Ft.
664 Garage
5,230 Total

DONALD LeROY DUFFY REGISTERED ARCHITECT 4853 NORTH CAROLINA CHARLOTTE, N.C.

DonDuffy
Architecture
125 East Morehead Suite 205
Charlotte, N.C. 28204
704 - 358 - 1878
(f) 704 - 358 - 1721
www.donduffyarchitecture.com

DON DUFFY ARCHITECTURE, P.C. REGISTERED ARCHITECTURAL CORPORATION CERT. NO. 50936 NORTH CAROLINA CHARLOTTE, N.C.

23 May 05

DOOR SCHEDULE

DOOR NUM.	DOOR SIZE	THICK-NESS	MATERIAL	REMARKS
FIRST FLOOR				
101A	[illegible]	1 3/4"	WOOD	BRASS T'HOLD, WEATHERSTRIP, TRANSOM ABV.
[illegible]	[illegible]	N.A.	WOOD	CASED OP'NG W/ SOLID TRANSOM ABV.
109	3'-0" x 8'-10"	N.A.	WOOD	CASED OP'NG W/ 2 LITE TRANSOM ABV.
111A	3'-0" x 7'-0"	1 3/4"	WOOD	SCREENED DOOR W/ 10" BOT. RAIL
111B	3'-0" x 7'-0"	1 3/4"	WOOD	SCREENED DOOR W/ 10" BOT. RAIL
112A	5'-0" x 7'-0" PR.	1 3/4"	WOOD	10 LITE FR. DR. W/ TRANSOM ABV.
112B	3'-0" x 8'-10"	N.A.	WOOD	CASED OP'NG W/ 2 LITE TRANSOM ABV.
112C	3'-0" x 8'-10"	N.A.	WOOD	CASED OP'NG W/ 2 LITE TRANSOM ABV.
[illegible]	3'-0" x 7'-0" PR.	1 3/4"	WOOD	[illegible]
119A	2'-6" x 6'-8"	1 3/4"	WOOD	2" MULL CAP, 14" 2-LITE TRANSOM ABV.
119B	2'-4" x 6'-8"	1 3/4"	WOOD	2" MULL CAP, 14" 2-LITE TRANSOM ABV.
120	2'-4" x 6'-8"	1 3/4"	WOOD	MARBLE T'HOLD, 14" 2-LITE TRANSOM ABV.
121	2'-8" x 6'-8"	1 3/4"	WOOD	2" MULL CAP, 14" 2-LITE TRANSOM ABV.
122	2'-6" x 6'-8"	1 3/4"	WOOD	PKT. DR., MARBLE T'HOLD, SOLID TRANSOM
[illegible]	[illegible]	[illegible]	WOOD	BRASS T'HOLD, WEATHERSTRIP
[illegible]	[illegible]	[illegible]	WOOD	2" MULL CAP, 14" SOLID TRANSOM ABV. [illegible]