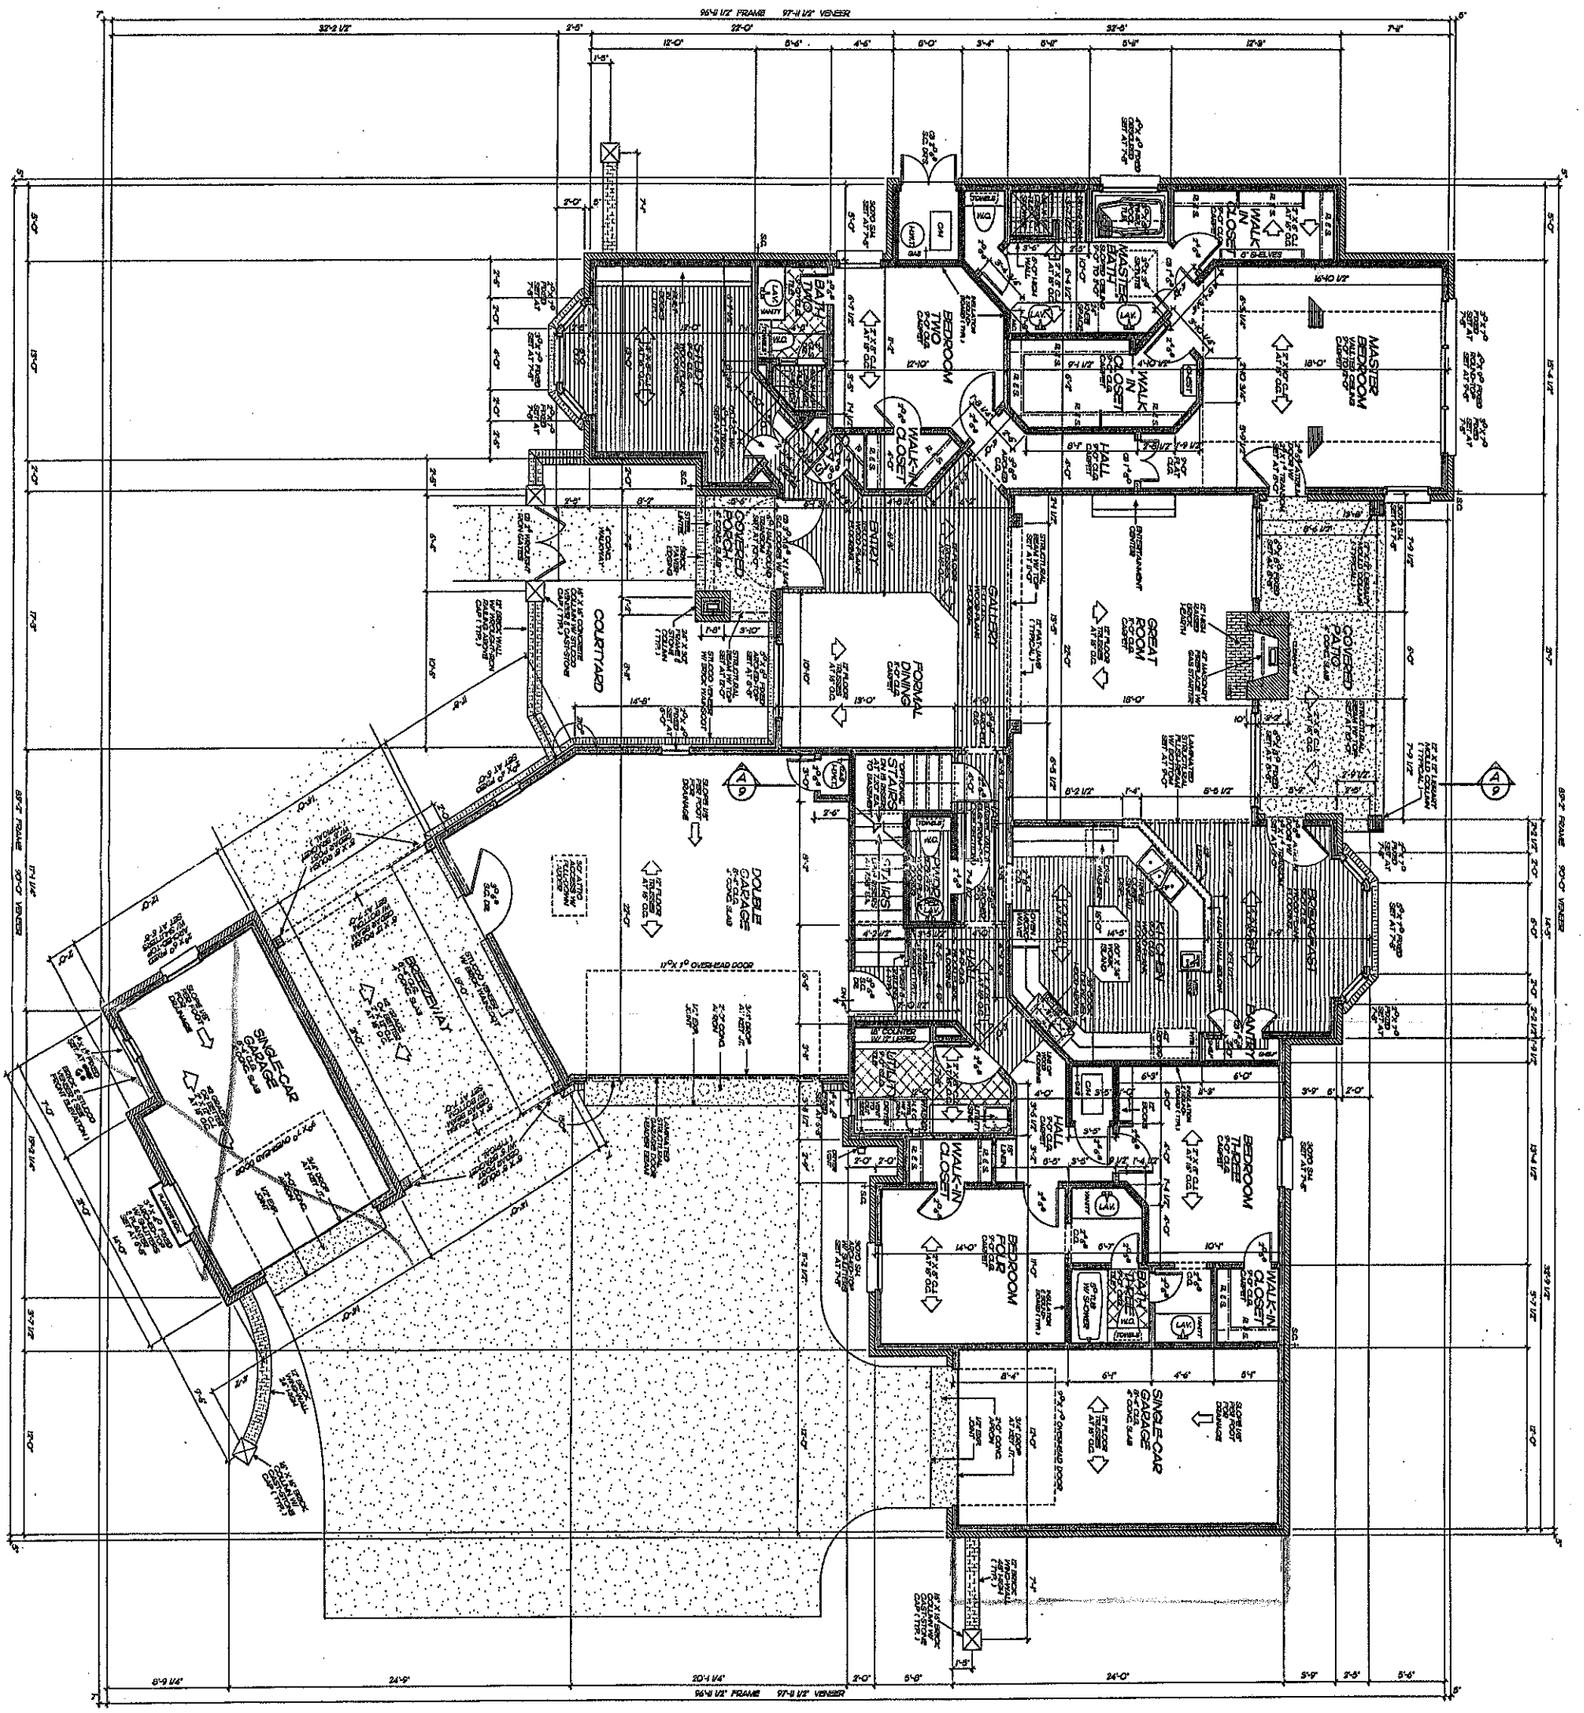


Acknowledgement Of
Plans Submittal ONLY!

Date 11/13/03

Date 11/13/03

NOTES:

1. ALL ANGLED WALLS ARE 45°.
2. WINDOWS ADJACENT TO DOORS ARE MEASURED TO CLOSEST JAMB.
3. ALL DIMENSIONS TO FACE OF STUD UNLESS NOTED.
4. ALL EXTERIOR WALLS ARE 2x6 STUD WALLS, U.N.O.
5. SOLDIER ALL FLOOR JOISTS AT OPENINGS.
6. SOLDIER ALL FLOOR JOISTS UNDER PARALLEL WALLS.
7. ALL FLOOR JOISTS TO BE SUPPORTED BY BEARING WALLS OR BEAMS.
8. ALL FLOOR JOISTS TO BE SUPPORTED BY BEARING WALLS OR BEAMS.

LOWER LEVEL FLOOR PLAN

SCALE: 1/4"=1'-0"

PLAN	9609-X
ELEV	ONE
TOTAL HOME	3070
TOTAL FRAME	2979
LOWER FRAME	
1ST FLR.	
2ND FLR.	
GARAGE	1192 sq.ft.
PORCH	154 sq.ft.
PATIO	55 sq.ft.
TOTAL	1401 sq.ft.

FILLMORE DESIGN GROUP

8801 N. Robinson
Oklahoma City, Ok. 73116
Phone (405) 843-5466
Fax - (405) 840-9894