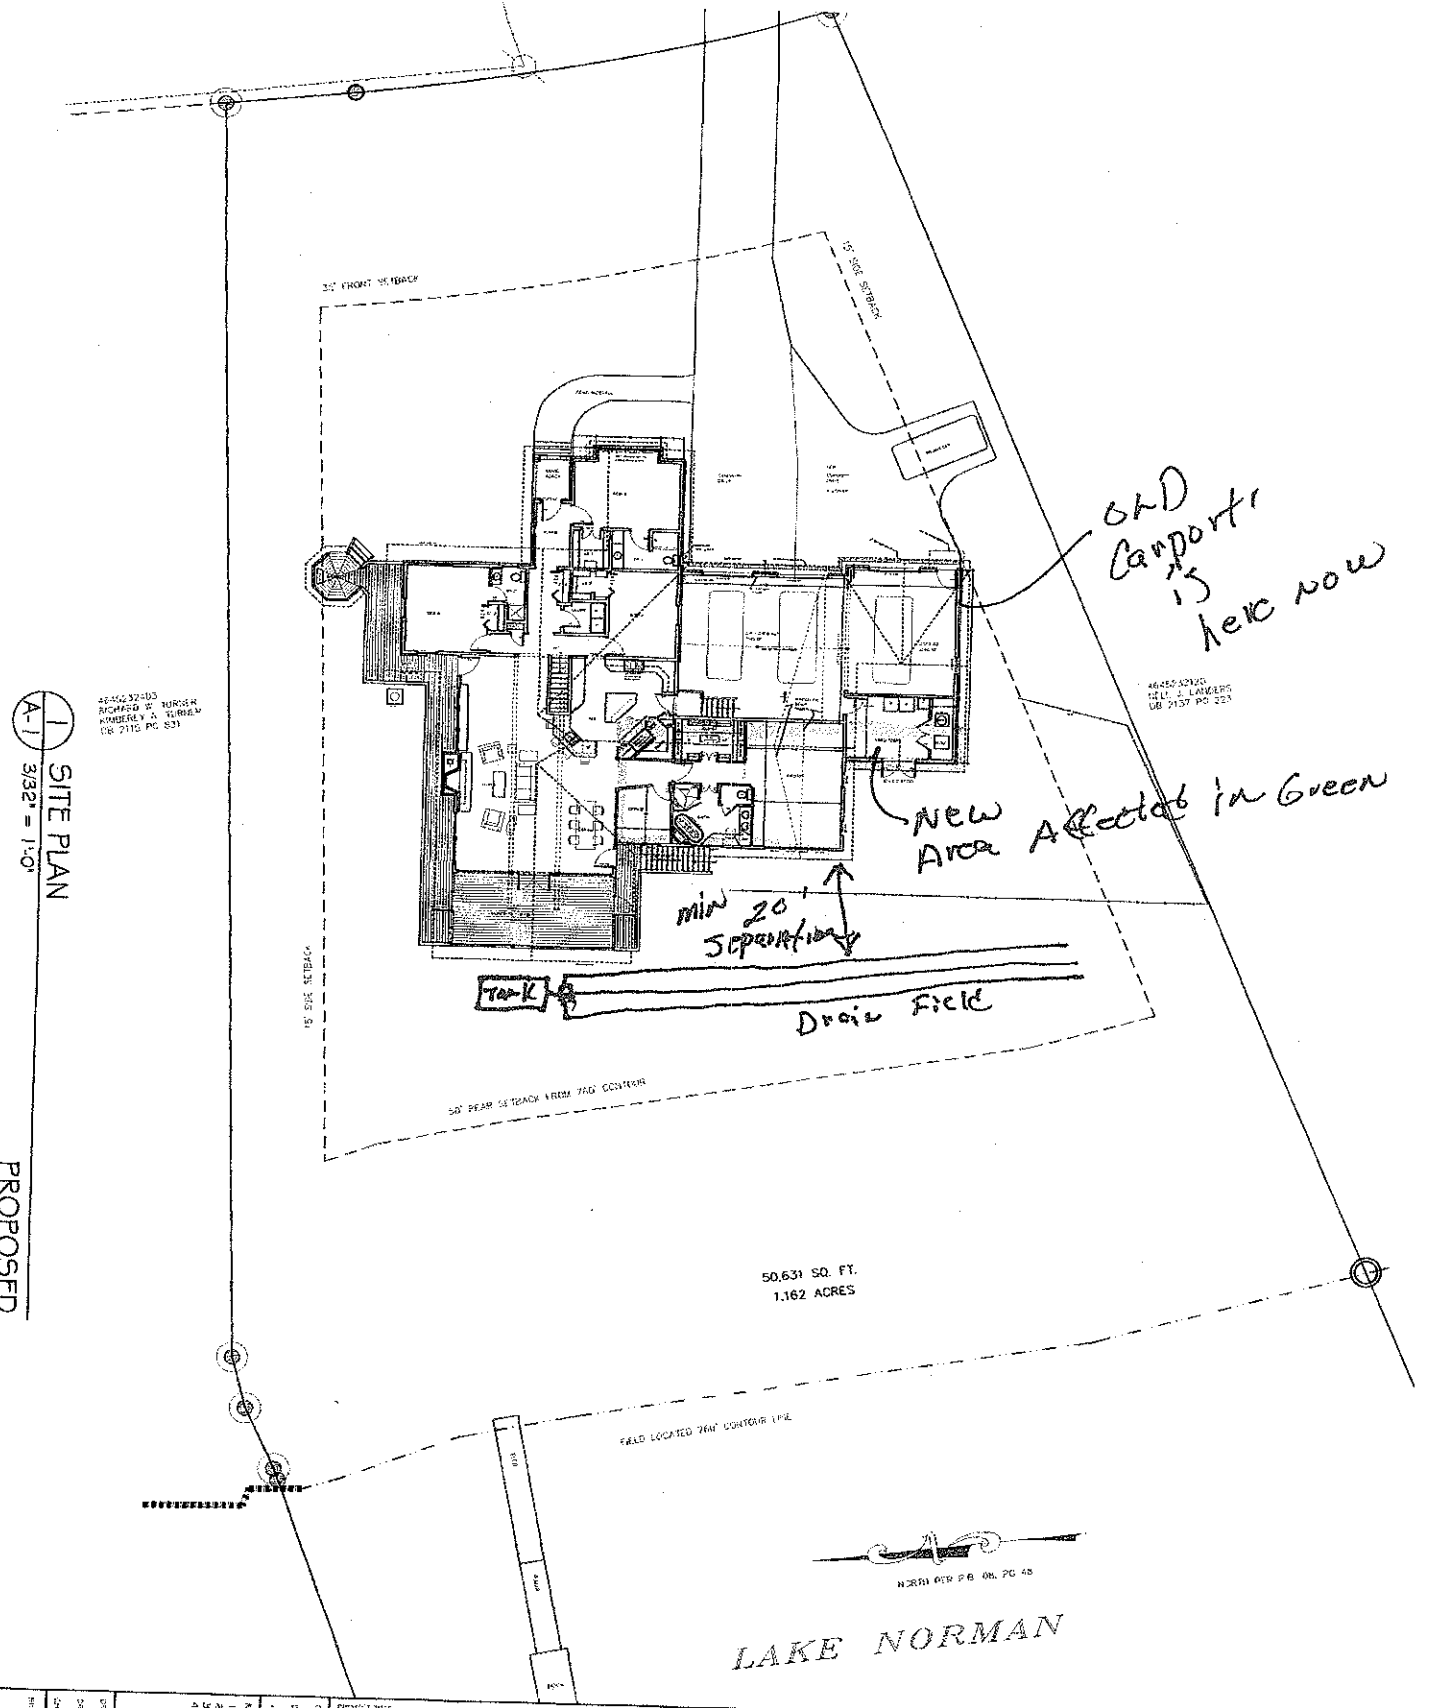


1 / A-1 SITE PLAN
3/32" = 1'-0"

PROPOSED

A-1

PROJECT TITLE:
ADDITION-REMODEL FOR:
MELISSA STONE & GORDON SMITH
135 BAIN LANE MOORESVILLE, NC

SHEET TITLE:
PROPOSED SITE PLAN

DRAWN: C. J. GLUF
CHECKED:

REVISIONS:
1. 8.2.18 REMOVE APC
2. 08.22.18 REVISE
3. 08.28.18 REVISE
4. 09.05.18 REVISE

DATE: 07.18.2018
SCALE: 3/32" = 1'-0"
DRAWING NUMBER: A-1
SHEET

CJG Designs
CARY J GLUF
The CARSEN Corporation
181 GLENDALE AVE SE CONCORD NC 28025
C 980.621.0037 HOME & FAX 704.784.9539
cjgdesigns@earthlink.net www.cjgdesigns.net

THESE PLANS ARE THE PROPERTY OF CJG DESIGNS AND ARE NOT TO BE USED OR REPRODUCED IN ANY MANNER WITHOUT PERMISSION. ALL RIGHTS RESERVED.