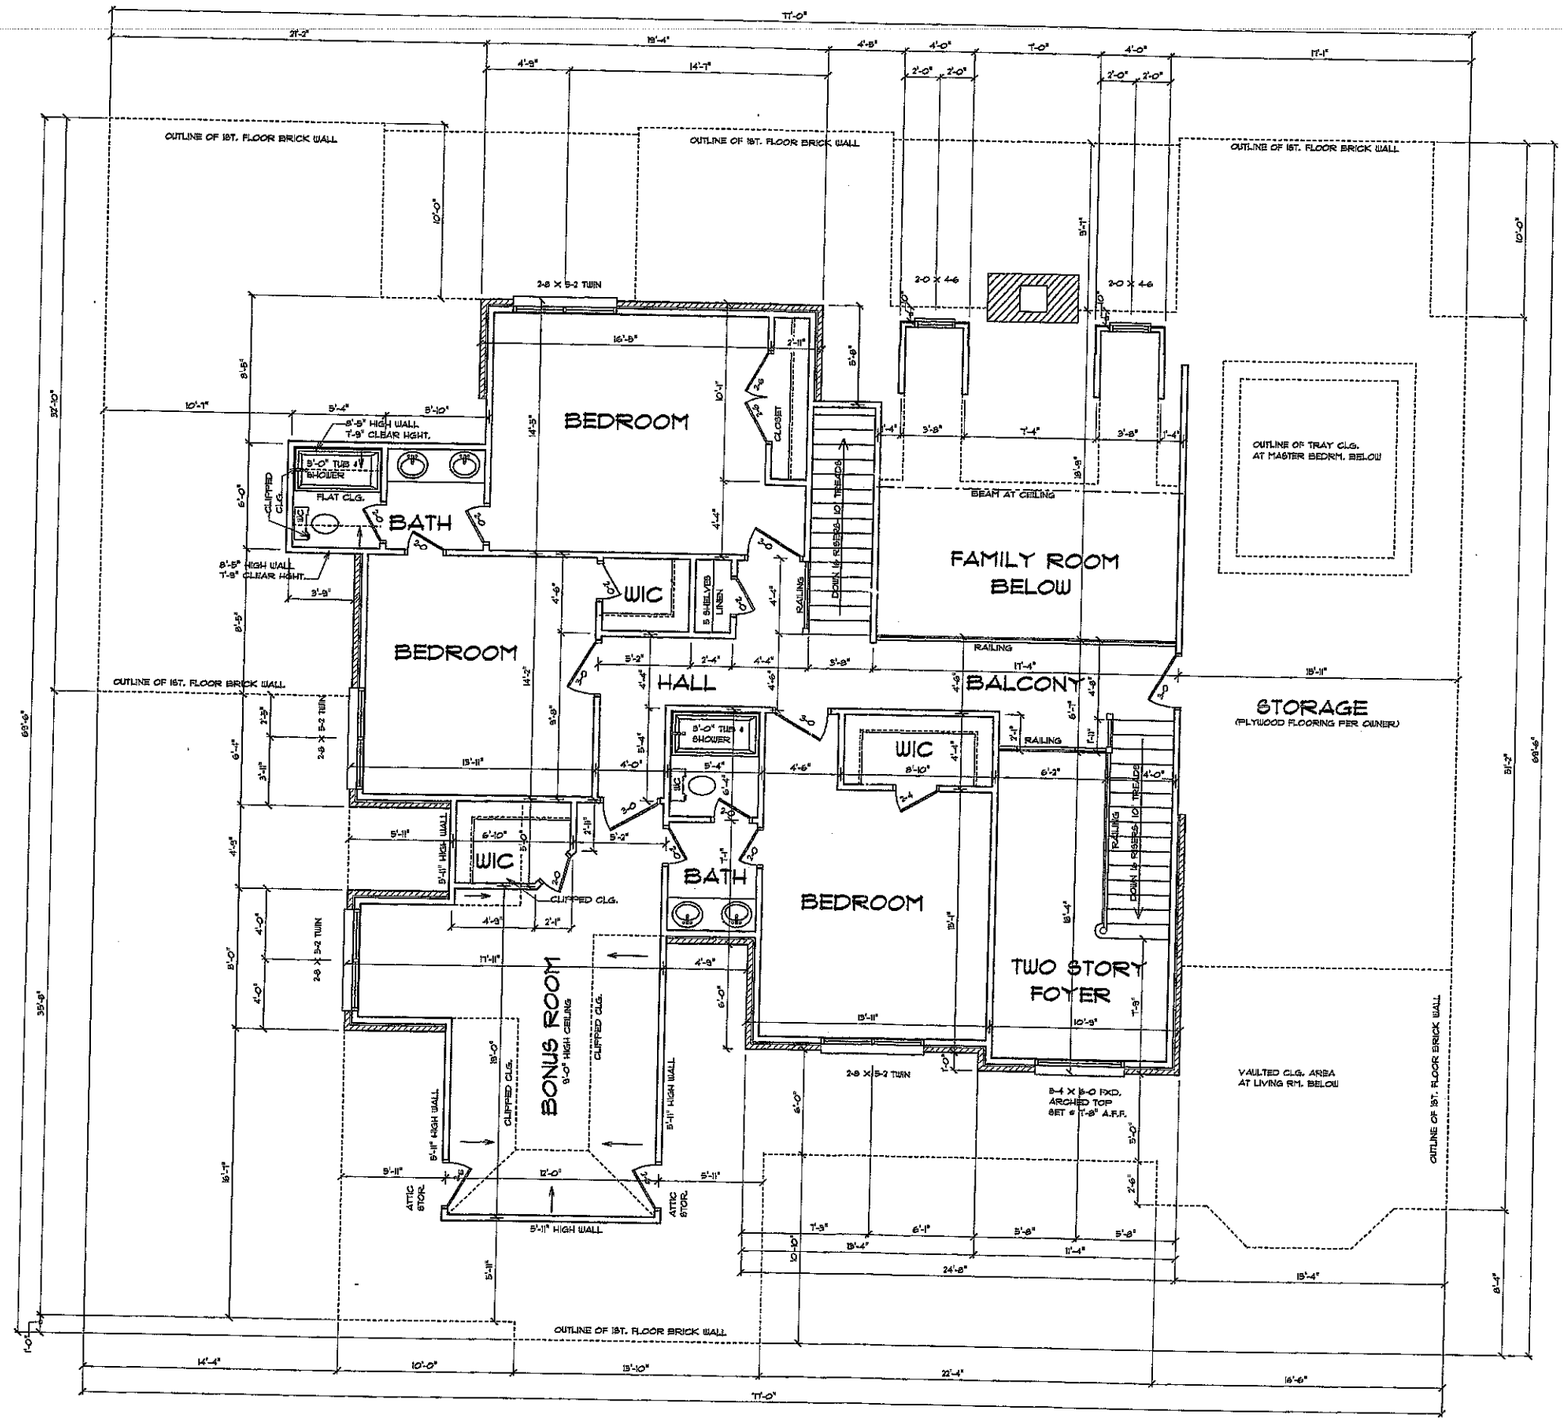


SECOND FLOOR PLAN

SCALE: 1/4"= 1'-0"

GENERAL NOTES:

1. 8'-0" CEILING HEIGHT UNLESS SPECIFIED OTHERWISE. SEE PLAN FOR WINDOW HEIGHTS.
2. 2 x 8 CEILING JOISTS OVER. SEE PLAN FOR SPACING.
3. REFER TO "STANDARD RESIDENTIAL NOTE SHEET" FOR OTHER INFORMATION PERTAINING TO THIS DRAWING.
4. 2 x 4 STUDS - 16" O.C. UNLESS NOTED OTHERWISE
5. ROOF SHEATHING - 7/16" OSB W/ 15# FELT
   WALL SHEATHING- 7/16" OSB
   FLOOR SHEATHING: 3/4" T & G PLYWOOD
   INTERIOR FINISH: 1/2" SHEETROCK UNLESS SPEC'D. OTHERWISE.
6. BUILDER TO LOCATE ATTIC ACCESS ON SITE. (MINIMUM 22" x 30" OPENING)
7. FOR NUMBER OF JACK STUDS REQUIRED AT ALL OPENINGS, SEE PAGE D-3 FOR JACK STUD TABLE.
8. VERIFY ALL WALL HGHTS. IN FIELD.


DO NOT SCALE DRAWING !!!
THIS SET OF DOCUMENTS HAS BEEN PROFESSIONALLY PREPARED AND ALL CARE TAKEN TO AVOID ANY MISTAKES, ERRORS, AND/OR OMISSIONS TO THE EXTENT PERMITTED WITHIN THE ORIGINAL CLIENT AGREEMENT. THE PREPARER CANNOT ASSUME LIABILITY OR GUARANTEE AGAINST TECHNICIAN ERRORS, BUILDING CODE CHANGES, OR JOB SITE CONDITIONS THAT MAY REQUIRE ALTERATION AND/OR DEVIATION FROM THESE PLANS. THEREFORE, THE CONTRACTOR/BUILDER SHALL CONFIRM AND VERIFY ALL DIMENSIONS, DETAILS, AND SPECIFICATIONS PRIOR TO CONSTRUCTION AND SHALL BE RESPONSIBLE FOR SAME. THE OWNER SHALL NOTIFY THE DESIGNER OF RECORD OF ANY VARIATIONS DIMENSIONS AND/OR JOB SITE CONDITIONS DIFFERENT THAN THOSE SHOWN HEREIN.
THIS DRAWING IS THE PROPERTY OF THE DESIGNER. REPRODUCTION OR REUSE IN PART OR WHOLE, WITHOUT WRITTEN PERMISSION IS FORBIDDEN.
© COPYRIGHT HOUSE PLAN SERVICE


A|I|B|D
member of American Institute of Building Design

PROPOSED RESIDENCE FOR
MARK YOUNG & DARCY HUNT

HOUSE PLAN SERVICE
ESTABLISHED 1986
A RESIDENTIAL DESIGN FIRM
9829 LOTTE LANE
CHARLOTTE, N. CAROLINA 28217
MICHAEL CHITWOOD, DESIGNER
OFFICE PHONE: (704) 542-1240
www.houseplanservice.com

DATE: JAN. 2001
DRAWN BY: MC
JOB NAME: YOUNG/HUNT
SHEET NO. 6

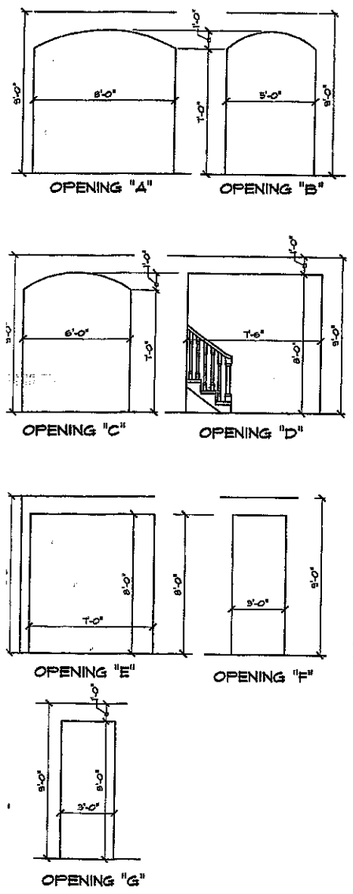

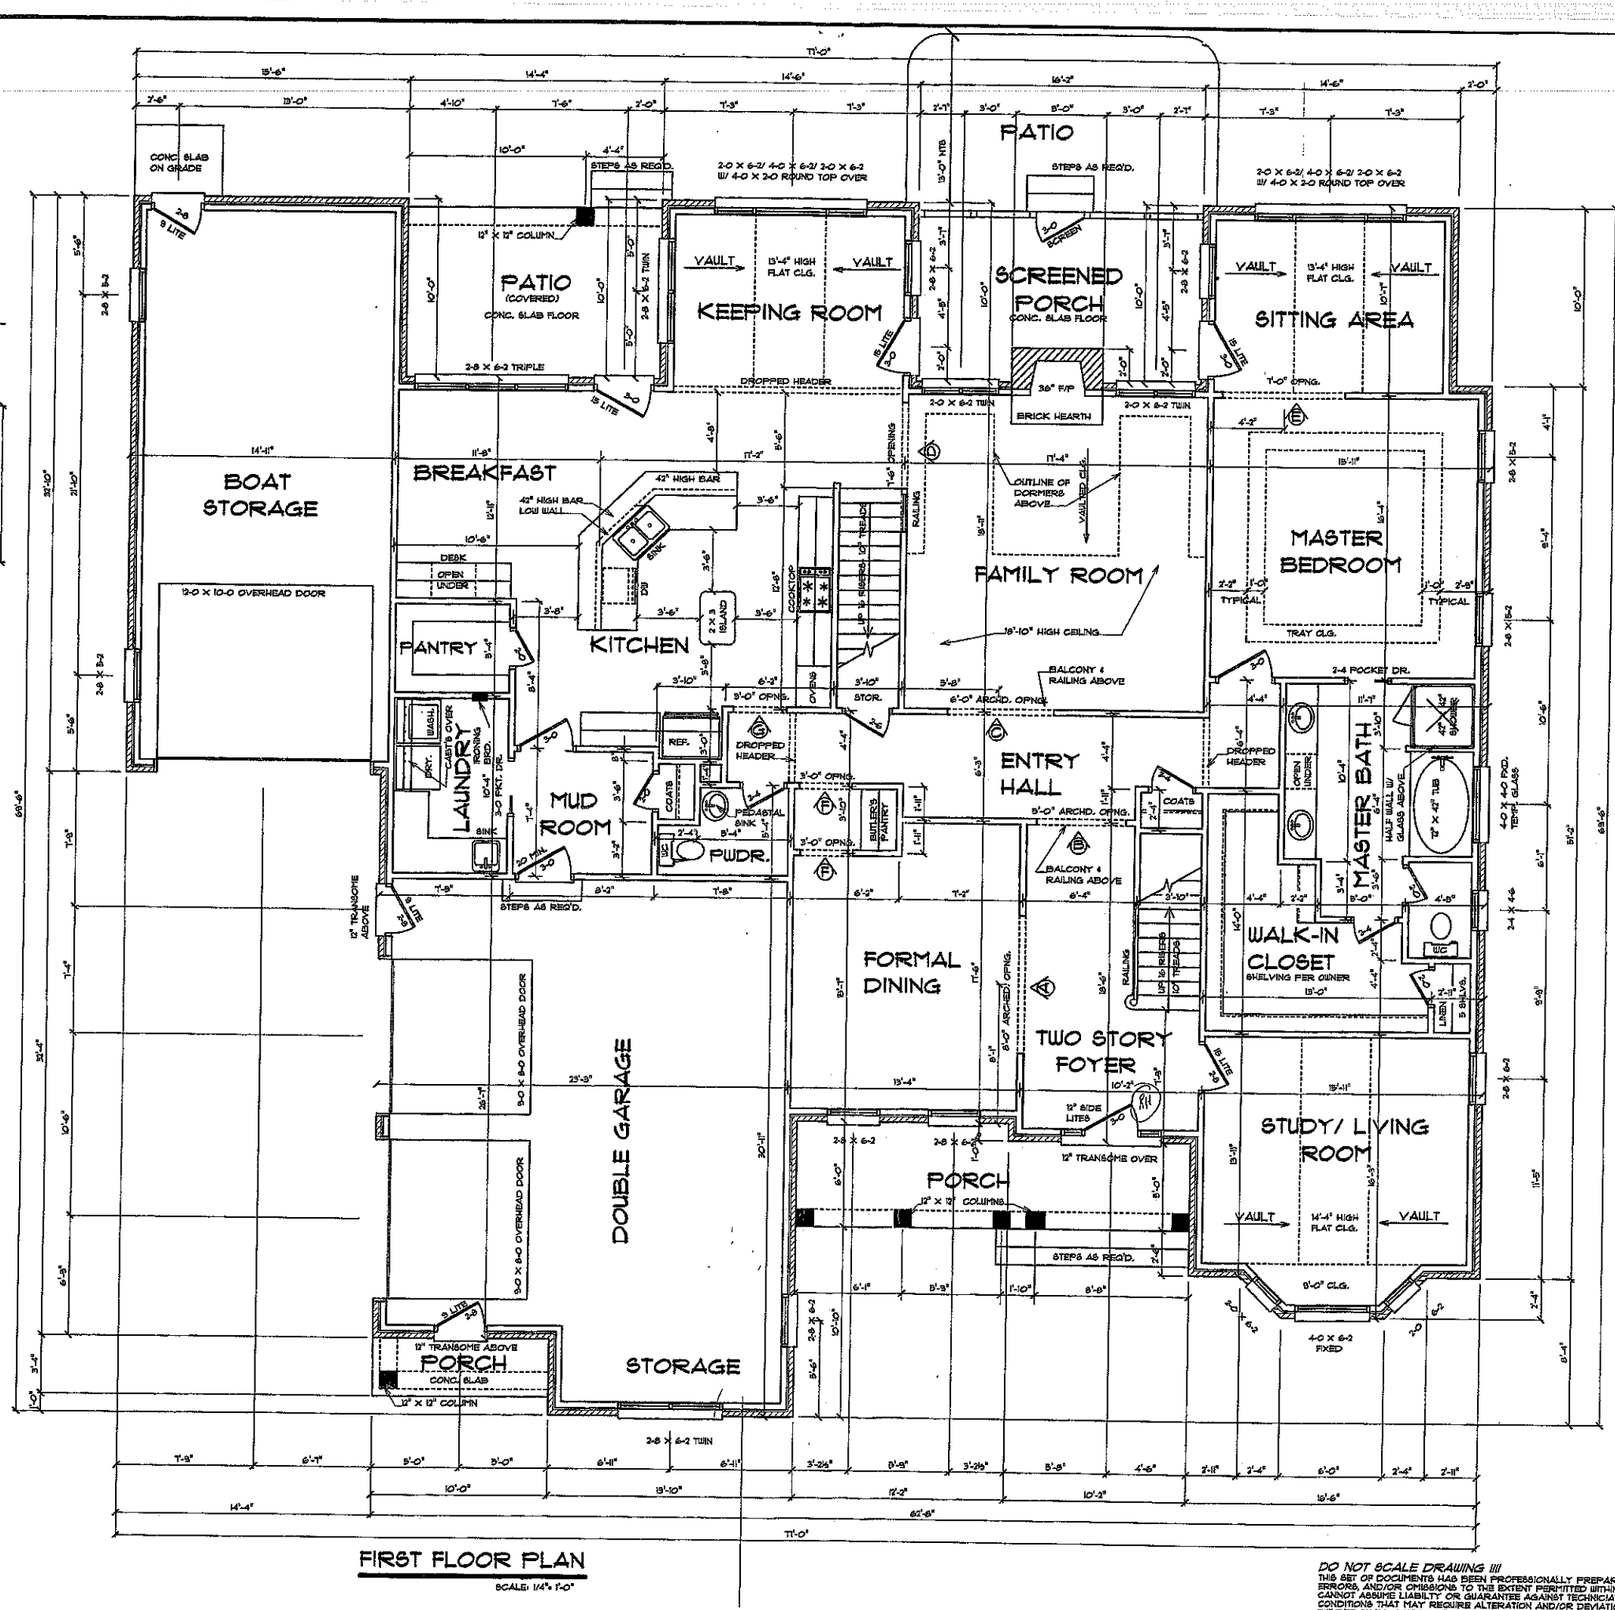

FIRST FLOOR PLAN

SCALE: 1/4" = 1'-0"

GENERAL NOTES:

1. 9'-0" CEILING HEIGHT UNLESS SPECIFIED OTHERWISE. SEE PLAN FOR WINDOW HEIGHTS.
2. 2 x 10 FLOOR JOISTS OVER. SEE PLAN FOR SPACING.
3. REFER TO "STANDARD RESIDENTIAL NOTE SHEET" FOR OTHER INFORMATION PERTAINING TO THIS DRAWING.
4. THE GARAGE SHALL BE SEPARATED FROM THE RESIDENCE BY MEANS OF MINIMUM 1/2" GYPSUM BOARD APPLIED TO GARAGE SIDE.
5. 2 x 4 STUDS - 16" O.C. UNLESS NOTED OTHERWISE
6. ROOF SHEATHING: 7/16" OSB W/ 15# FELT
   WALL SHEATHING: 7/16" OSB
   FLOOR SHEATHING: 3/4" T & G PLYWOOD
   INTERIOR FINISH: 1/2" SHEETROCK UNLESS SPEC'D. OTHERWISE.
7. FOR NUMBER OF JACK STUDS REQUIRED AT ALL OPENINGS, SEE PAGE D-3 FOR JACK STUD TABLE.

Door profiles
Stan Genz Maker
† French door
# 100 Each Fan Light
+ 75 SR to C. Fan

AREA: BRICK CASED

2, 802 SQ.FT.	HEATED 1ST. FLOOR
1, 053 SQ.FT.	HEATED 2ND. FLOOR
266 SQ.FT.	BONUS ROOM
4, 261 SQ.FT.	HEATED TOTAL
633 SQ.FT.	GARAGE & STORAGE
482 SQ.FT.	BOAT STORAGE
135 SQ.FT.	SCREENED PORCH
167 SQ.FT.	FRONT PORCHES
131 SQ.FT.	COVERED DECK
5, 291 SQ.FT.	TOTAL UNDER ROOF

DO NOT SCALE DRAWING !!!
THIS SET OF DOCUMENTS HAS BEEN PROFESSIONALLY PREPARED AND ALL CARE TAKEN TO AVOID ANY MISTAKES, ERRORS, AND/OR OMISSIONS TO THE EXTENT PERMITTED WITHIN THE ORIGINAL CLIENT AGREEMENT. THE PREPARER CANNOT ASSUME LIABILITY OR GUARANTEE AGAINST TECHNICIAN ERRORS, BUILDING CODE CHANGES, OR JOB SITE CONDITIONS THAT MAY REQUIRE ALTERATION AND/OR DEVIATION FROM THESE PLANS. THEREFORE, THE CONTRACTOR/ BUILDER SHALL CONFIRM AND VERIFY ALL DIMENSIONS, DETAILS, AND SPECIFICATIONS PRIOR TO CONSTRUCTION AND SHALL BE RESPONSIBLE FOR SAME. THE OWNER SHALL NOTIFY THE DESIGNER OF RECORD OF ANY VARIATIONS DIMENSIONS AND/OR JOB SITE CONDITIONS DIFFERENT THAN THOSE SHOWN HEREIN.

A|I B|D member of American Institute of Building Design

PROPOSED RESIDENCE FOR
MARK YOUNG & DARCY HUNT

HOUSE PLAN SERVICE
ESTABLISHED 1986
A RESIDENTIAL DESIGN FIRM
www.houseplanservice.com
NICHOLAS CHITWOOD, DESIGNER
OFFICE PHONE (704) 948-1040
9929 LOTTIE LANE
CHARLOTTE, N. CAROLINA 28215

DATE: JAN. 2001
DRAWN BY: MC
JOB NAME: YOUNG/ HUNT
SHEET NO.