IREDELL COUNTY HEALTH DEPARTMENT
ENVIRONMENTAL HEALTH DIVISION
Application For Improvement Permit

ALL items on this application form must be completed before Health Department can begin work. One application must be completed by the property owner or agent for each (proposed) site.

PERSONAL INFORMATION:

St. Lawrence Homes | 704-892-7700 | 7930 W. Kenton Cir. #160 | Huntersville | NC | 28078
Applicant | Phone # | Mailing Address | City | State | Zip Code

Same
Current Property Owner | Mailing Address | City | State | Zip Code

PROPERTY INFORMATION:

Templeton Bay | 14 | | |
(Proposed) Subdivision Name | (Proposed) Lot # | (Proposed) Block/Section # | State Road #

(Proposed) Water Supply: Public, Private Well | **Preliminary Plat Approval Date** (DEVELOPERS ONLY) | Tax Map #

Specific Directions to Property I-77 No. to exit 33. Left on Williamson. Left on Alcove, Right on Templeton Rd. Templeton Bay on left.

TYPE OF FACILITY: (use check (X) or number as appropriate)

House ✓ Mobile Home _____ Commercial _____ No. Bedrooms 4 No. Baths 3.5

No. Persons or Employees (commercial only) _____ Basement _____ Basement with Plumbing _____


Crawl Space _____ Concrete Slab _____ Garbage Disposal ✓ Jaccuzi or spa _____

COVENANT AND SIGNATURE:

I hereby make application to the Iredell County Health Department for a soils/site evaluation of the property described above. This evaluation is to be conducted for the sole purpose of obtaining a septic system Improvement Permit. I hereby authorize Iredell County Health Department representatives to go onto the above property for purposes of conducting this evaluation. I understand that, by state law, any Improvement Permit issued on the above property may be voided if substantial changes are made to the designated sewage system site. The issuance of an Improvement Permit by the Iredell County Health Department does not relieve me from compliance with all other relevant state/local laws or regulations. As owner or authorized agent, I covenant that the contents of this application are true and represent the maximum facilities intended to be placed on this property to my knowledge to date.

I understand that any Improvement Permit issued on the above property is valid for five (5) years from the issuance date and is subject to revocation if the above described site plans or intended use changes.

7-14-04 DATE Durand Koch SIGNATURE OF OWNER/AUTHORIZED AGENT

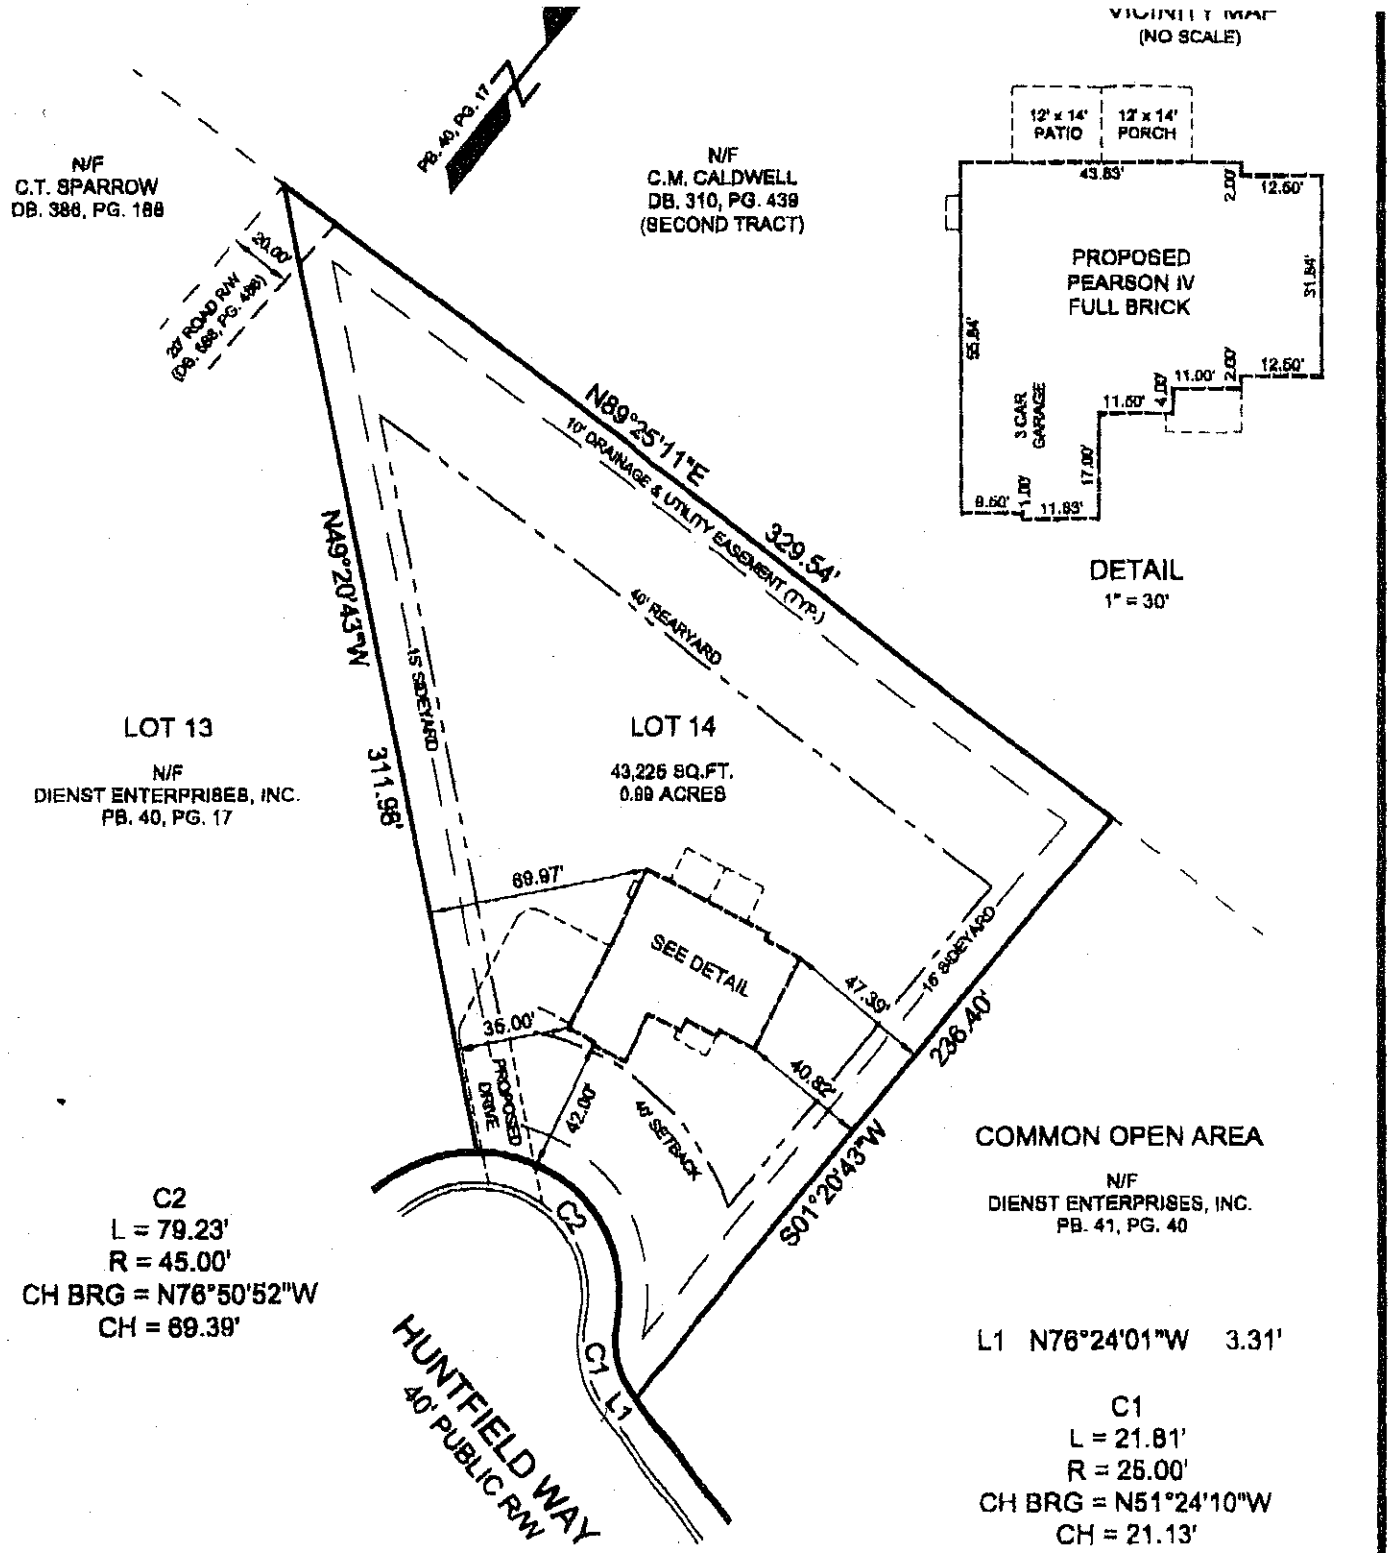

DK 7/15/04

SDK 7-15-04

REV. 7/14/04 CHANGED PORCH / PATIO

SUMMIT
LAND SURVEYING COMPANY
19716 W. CATAWBA AVENUE
CORNELIUS, NC 28031
(704) 895-0955

PREPARED FOR

ST. LAWRENCE HOMES

170 HUNTFIELD WAY
DAVIDSON TOWNSHIP IREDELL COUNTY
NORTH CAROLINA
JULY 8, 2004

GRAPHIC SCALE
0' 30' 60'
1" = 60'

JOB NO. 04-0691R
DWG NO. 40-17-14