
ALL IDEAS, DESIGNS, ARRANGEMENTS, AND PLANS INDICATED OR REPRESENTED BY THIS DRAWING ARE THE PROPERTY OF JACK PRESTON WOOD DESIGNS AND WERE CREATED AND DEVELOPED FOR USE ON AND IN CONNECTION WITH THE SPECIFIED PROJECT. NONE OF SUCH IDEAS, DESIGNS, ARRANGEMENTS OR PLANS SHALL BE USED BY OR DISCLOSED TO ANY PERSON, FIRM OR CORPORATION FOR ANY PURPOSE WHATSOEVER EXCEPT AS EXPRESSLY PERMITTED IN WRITING BY JACK PRESTON WOOD DESIGNS. ALL COPYRIGHTS, COMMON LAW RIGHTS AND OTHER PROPERTY RIGHTS IN SUCH IDEAS, DESIGNS, ARRANGEMENTS AND PLANS ARE EXPRESSLY RESERVED BY JACK PRESTON WOOD DESIGNS. THESE PLANS AND/OR SPECIFICATIONS CONSTITUTE A SINGLE PROJECT ON THE LOT STATED HEREIN, AND MAY BE USED SPECIFICALLY TO SUCH PROPERTY. THE USE OR REPRODUCTION OF THESE PLANS/DRAWINGS FOR OTHER CONSTRUCTION IS STRICTLY PROHIBITED WITHOUT WRITTEN PERMISSION OF JACK PRESTON WOOD DESIGNS. ALL IDEAS, DESIGNS, ARRANGEMENTS AND PLANS INDICATED OR REPRESENTED BY THIS DRAWING ARE THE PROPERTY OF JACK PRESTON WOOD DESIGNS AND WERE CREATED AND DEVELOPED FOR USE ON AND IN CONNECTION WITH THE SPECIFIED PROJECT. NONE OF SUCH IDEAS, DESIGNS, ARRANGEMENTS OR PLANS SHALL BE USED BY OR DISCLOSED TO ANY PERSON, FIRM OR CORPORATION FOR ANY PURPOSE WHATSOEVER EXCEPT AS EXPRESSLY PERMITTED IN WRITING BY JACK PRESTON WOOD DESIGNS. ALL COPYRIGHTS, COMMON LAW RIGHTS AND OTHER PROPERTY RIGHTS IN SUCH IDEAS, DESIGNS, ARRANGEMENTS AND PLANS ARE EXPRESSLY RESERVED BY JACK PRESTON WOOD DESIGNS. THESE PLANS AND/OR SPECIFICATIONS CONSTITUTE A SINGLE PROJECT ON THE LOT STATED HEREIN, AND MAY BE USED SPECIFICALLY TO SUCH PROPERTY. THE USE OR REPRODUCTION OF THESE PLANS/DRAWINGS FOR OTHER CONSTRUCTION IS STRICTLY PROHIBITED WITHOUT WRITTEN PERMISSION OF JACK PRESTON WOOD DESIGNS. IN THE EVENT OF ANY CONFLICTS OR INCONSISTENCIES IN THE PLANS, JACK PRESTON WOOD DESIGNS SHOULD BE CONTACTED IMMEDIATELY. IF NO SUCH CONTACT IS MADE, THEN THE CONTRACTOR AND SUBCONTRACTORS, THEIR AGENTS AND EMPLOYEES, ASSUME ALL LIABILITY AND/OR COSTS FOR CONFLICTS OR INCONSISTENCIES.

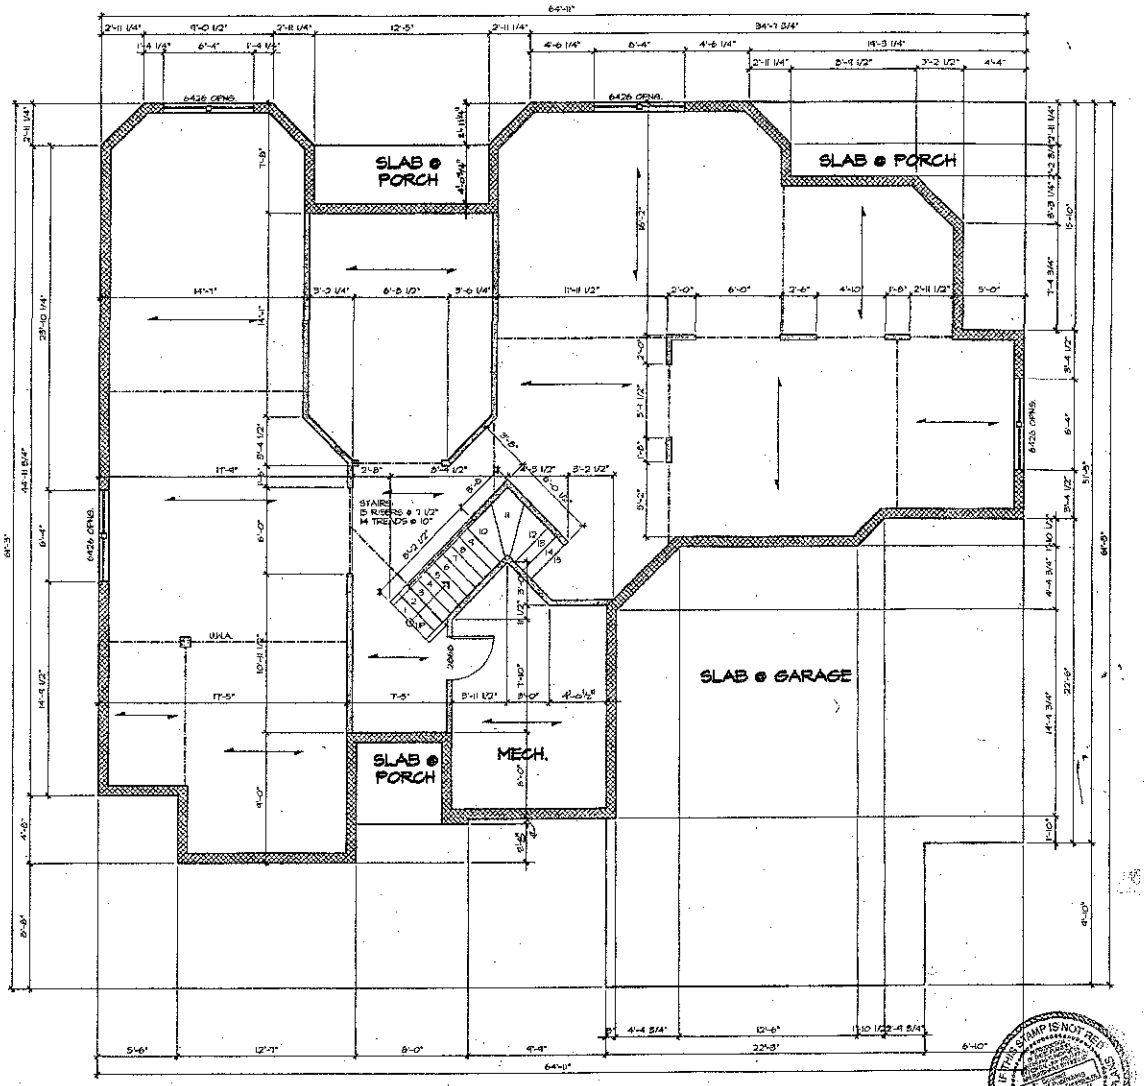

BASEMENT PLAN

SCALE: 1/4" = 1'-0" 8'-1" CLGS. U.N.O.

JACK PRESTON WOOD
D E S I G N S
3335 S. RIVERBEND STE. 1604 PH. (713) 522-2724
HOUSTON, TEXAS 77019 FAX: (713) 523-2690
EMAIL: jackdesign@aol.com

JACK PRESTON WOOD
TBAID Cert. No. TX-4101
AMERICAN INSTITUTE OF BUILDING DESIGN

PLAN TYPE:
PRODUCTION
EMPEROR
CUSTOM
LUXURY
TOWNHOMES


REVISION OF PLAN #:
10-155
10-4-8020

DRAWN BY: SHG
CHKD. BY: JWP
FILE DATE: 10 FEBRUARY 1993
SCALE: 1/4" = 1'-0"
JOB #: 93-040-2680
SHEET: 11

Acknowledgement Of Plans Submittal ONLY!

_____ Date 6/8/04

_____ Date _____

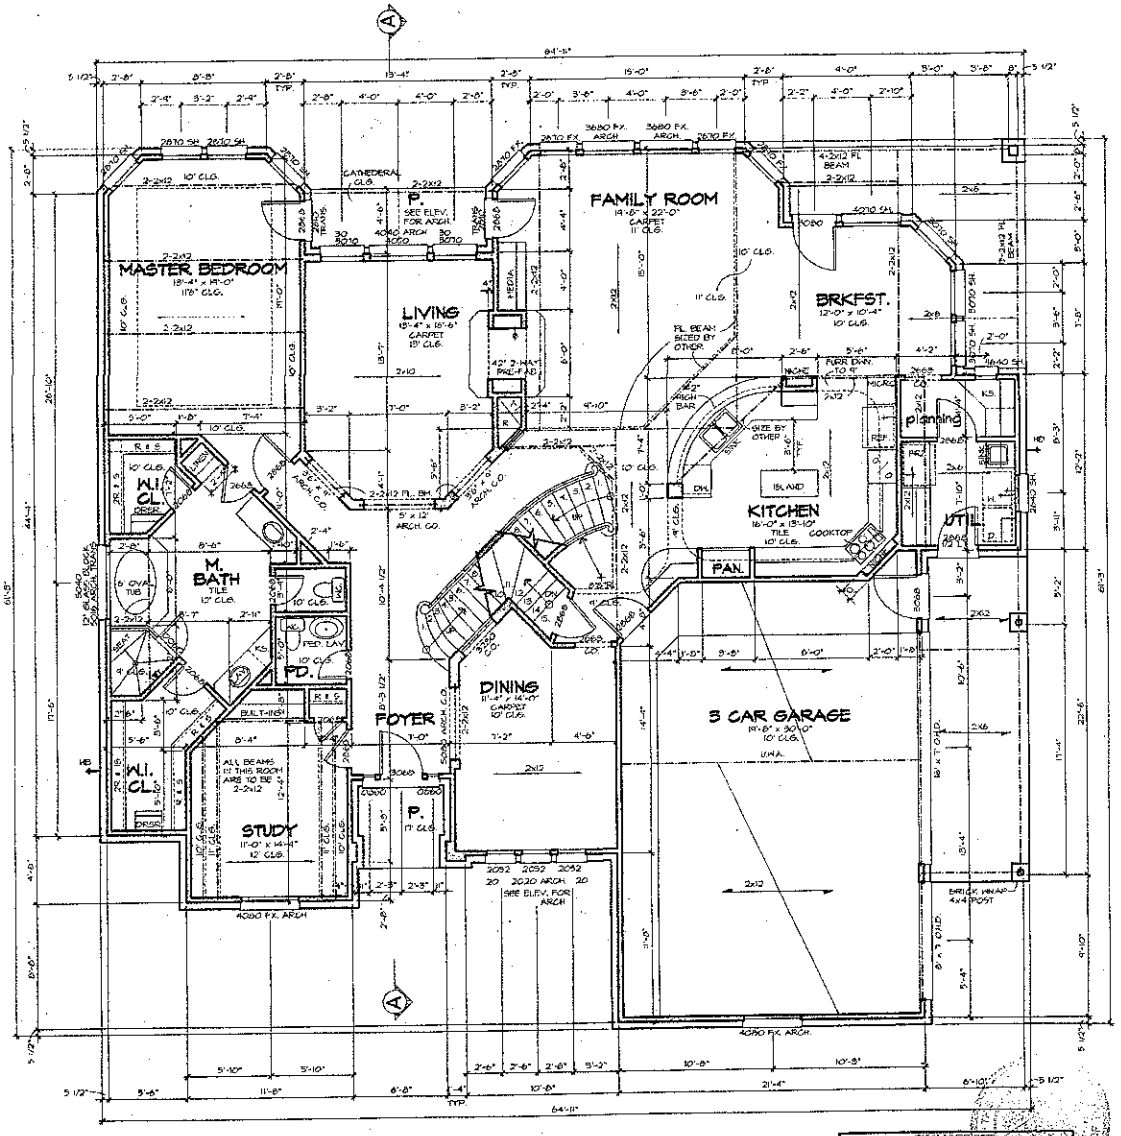

FIRST FLOOR PLAN

SCALE: 1/4" = 1'-0"

10'-0" 2x4 STUDS U.N.O.

AREAS

FIRST FLOOR	2390
SECOND FLOOR	1190
TOTAL LIVING	3580 S.F.
BASEMENT	2267
GARAGE	669
PORCHES	379
TOTAL SLAB	3462
TOTAL COVER	6919 S.F.

DISCLAIMER NOTES:
JACK PRESTON WOOD/ARCHITECTON INC. ARE NOT STRUCTURAL ENGINEERS AND THEREFORE NOT RESPONSIBLE FOR STRUCTURAL DESIGN. IT IS JACK PRESTON WOOD/ARCHITECTON INC.'S RECOMMENDATION THAT A STRUCTURAL ENGINEER BE CONSULTED FOR THIS PROJECT.

ALL RESULTS AND SPECIFICATIONS ARE THE PROPERTY OF JACK PRESTON WOOD/ARCHITECTON INC. AND SHALL NOT BE USED IN WHOLE OR IN PART FOR ANY OTHER PROJECT WITHOUT THE WRITTEN CONSENT OF JACK PRESTON WOOD/ARCHITECTON INC. ALL DRAWINGS ARE THE PROPERTY OF JACK PRESTON WOOD/ARCHITECTON INC. AND SHALL BE RETURNED UPON REQUEST. ALL DRAWINGS ARE COPYRIGHTED AND PROTECTED BY FEDERAL COPYRIGHT LAWS. ALL RIGHTS RESERVED. ANY UNAUTHORIZED USE OF THESE PLANS CONSTITUTES COPYRIGHT INFRINGEMENT AND IS PUNISHABLE IN A COURT OF LAW. ANY CONSTRUCTION BASED ON THESE PLANS CONSTITUTES ACCEPTANCE OF THESE TERMS AND CONDITIONS. IN THE EVENT OF ANY DISPUTE, THE PREVAILING PARTY SHALL BE ENTITLED TO ATTORNEY'S FEES AND COSTS. IN THE EVENT OF ANY CONSTRUCTION BEGUN, IN THE EVENT OF ANY DISPUTE, THE PREVAILING PARTY SHALL BE ENTITLED TO ATTORNEY'S FEES AND COSTS. IN THE PLANS, JACK PRESTON WOOD/ARCHITECTON INC. SHALL BE HELD HARMLESS FOR ANY CONSTRUCTION DEFECTS. IF ANY DISCREPANCIES ARE FOUND IN THE PLANS, JACK PRESTON WOOD/ARCHITECTON INC. SHOULD BE CONTACTED IMMEDIATELY. IF NO SUCH CONTACT IS MADE, THEN THE CONTRACTOR AND SUBCONTRACTORS, THEIR AGENTS, AND EMPLOYEES, ASSUME ALL LIABILITY ASSOCIATED WITH SUCH CONFLICTS OR MISDEMEANORS.

JACK PRESTON WOOD
D E S I G N S
2323 S. SHEPHERD STE. 1004
HOUSTON, TEXAS 77019
PH. (713) 522-2724
FAX. (713) 522-2870
e-mail: jack@wood.com


AIBD
JACK PRESTON WOOD
R.A.D. CERT. NO. 1742
AMERICAN INSTITUTE OF BUILDING DESIGN

PLAN TYPE:
☐ PRODUCTION
☐ BUILDER
☐ CUSTOM
☐ LUXURY
☐ TOWNHOME

REVISION OF PLAN #
95-136
98-048-3580

☐ AGA 14 ☐ AGA 15

DRAWN BY: JPW | CHK BY: SGT
PLOT DATE: (6 FEBRUARY 1998)
CAD FILE CONTAINS: ALL SHEETS
JOB #: 98-048-3580
SHEET 1 OF 1

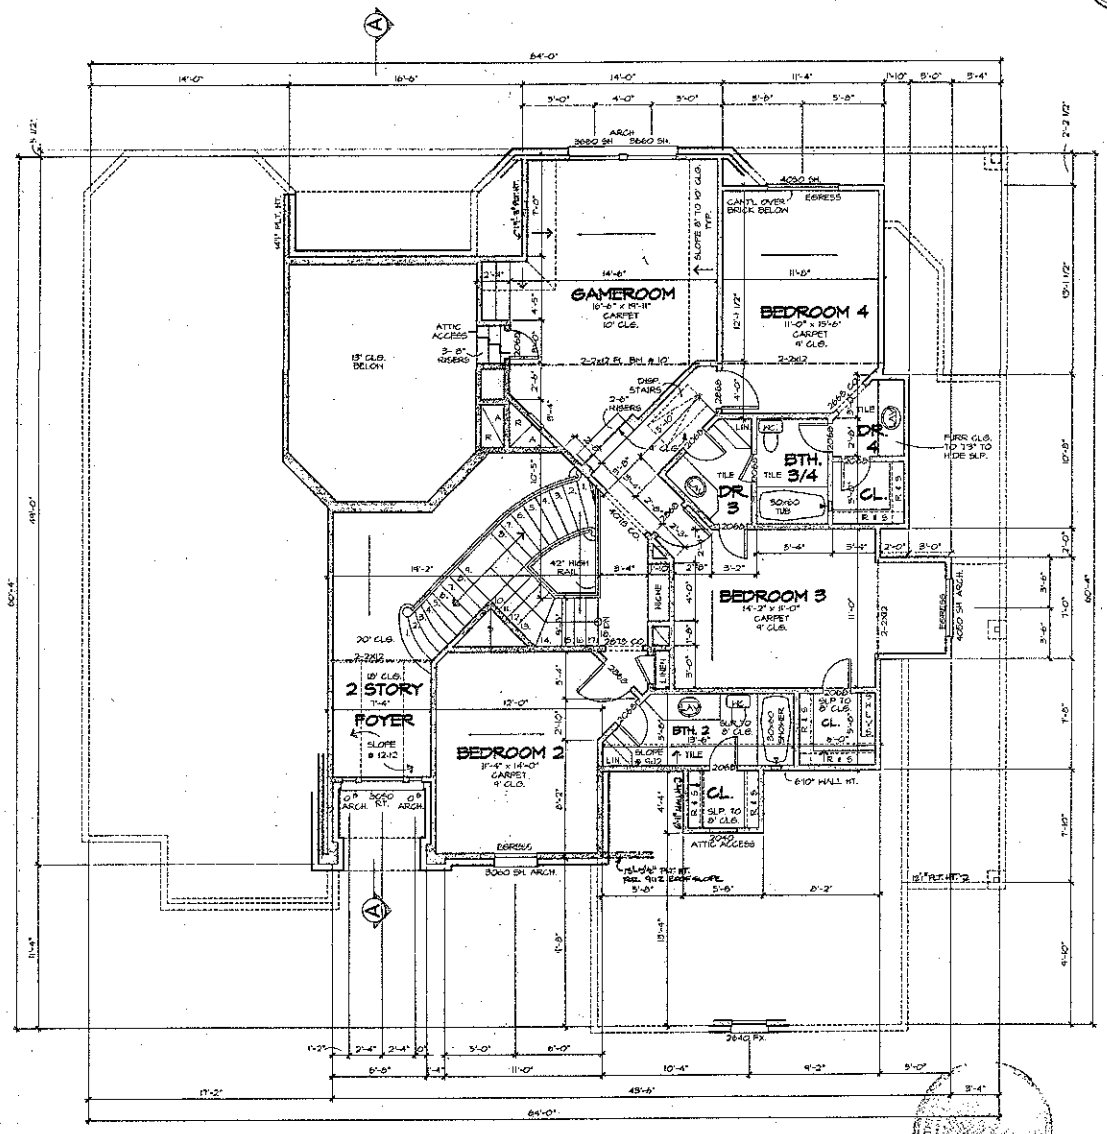

SECOND FLOOR PLAN

SCALE: 1/4" = 1'-0"

4'-0" 2x4 STUDS U.N.O.

DISCLAIMER NOTE:
JACK PRESTON WOOD/ARCHITECTS, INC. ARE NOT STRUCTURAL ENGINEERS AND WILL NOT BE RESPONSIBLE FOR STRUCTURAL DESIGN. THEREFORE JACK PRESTON WOOD/ARCHITECTS, INC. RECOMMEND THAT A STRUCTURAL ENGINEER BE CONSULTED FOR THIS PROJECT.

ALL IDEAS, PLANS AND DRAWINGS AS AN INSTRUMENT OF JACK PRESTON WOOD DESIGNS, REPRESENTING CONCEPTUAL AND ENTIRE PLAN ARRANGEMENT ON THE LOT OF THIS WORK, AND ARE & SHALL REMAIN THE PROPERTY OF JACK PRESTON WOOD DESIGNS WHETHER THE PROJECT FOR WHICH THEY ARE MADE IS EXECUTED OR NOT. THE USE OR REPRODUCTION OF THESE PLANS CONSTITUTES ACCEPTANCE OF THESE RESTRICTIONS AND AGREEMENT TO INDEMNIFY AND HOLD HARMLESS JACK PRESTON WOOD DESIGNS FROM ANY AND ALL LIABILITY ARISING FROM SUCH USE OR REPRODUCTION. IN STRICTLY PROHIBITED WITHOUT WRITTEN PERMISSION OF JACK PRESTON WOOD DESIGNS. WRITTEN DIMENSIONS SHALL HAVE PRECEDENCE OVER SCALED DIMENSIONS. CONTRACTORS SHALL VERIFY ALL DIMENSIONS AND CONDITIONS ON THE JOB AND SHALL NOTIFY THIS OFFICE OF ANY DISCREPANCIES IN THE PLANS. JACK PRESTON WOOD DESIGNS SHALL BE CONSULTED IMMEDIATELY IF NO SPECIFICATION IS MADE, THEN THE CONSTRUCTION AND FABRICATIONS, THERE AGENTS AND EMPLOYEES, ASSUME ALL LIABILITY ASSOCIATED THEREBY AND HOLD JACK PRESTON WOOD DESIGNS HARMLESS.

JACK PRESTON WOOD
D E S I G N S
2223 S. DAIRYFIELD DR. 204
HOUSTON, TEXAS 77077
PH: (713) 893-2734
FAX: (713) 893-3690
EMAIL: architects@aol.com

JACK PRESTON WOOD
TBID 0249 No. 71-185
AMERICAN INSTITUTE OF BUILDING DESIGN

PLAN TYPE:
PRODUCTION
BALDWIN
CUSTOM
LUXURY
TOWNHOME

REVISION OF PLAN #
40-195
40-164-3580

ASAD 14
ASAD 18

DRAWN BY: MM
CHK BY: SCOT
PLOT DATE: 08 FEBRUARY 1996
CUSTOMER: CONTRACT: ADDRESS:
JOB #: 96-049-3580
SHEET: 11