
GENERAL NOTES: (2nd. FLOOR)

1. 8'-1 1/2" CEILING HEIGHT UNLESS SPECIFIED OTHERWISE. SEE PLAN FOR WINDOW HEIGHTS.
2. 2 x 8 CEILING JOISTS OVER. SEE PLAN FOR SPACING.
3. REFER TO "STANDARD RESIDENTIAL NOTE SHEET" FOR OTHER INFORMATION PERTAINING TO THIS DRAWING.
4. 2 x 4 STUDS - 16" O.C. UNLESS NOTED OTHERWISE
5. ROOF SHEATHING - 7/16" OSB W/ 15# FELT
   WALL SHEATHING: 7/16" OSB
   FLOOR SHEATHING: 3/4" T & G PLYWOOD
   INTERIOR FINISH: 1/2" SHEETROCK UNLESS SPEC'D. OTHERWISE.
6. BUILDER TO LOCATE ATTIC ACCESS ON SITE. (MINIMUM 22" x 30" OPENING)
7. FOR NUMBER OF JACK STUDS REQUIRED AT ALL OPENINGS, SEE PAGE D-3 FOR JACK STUD TABLE

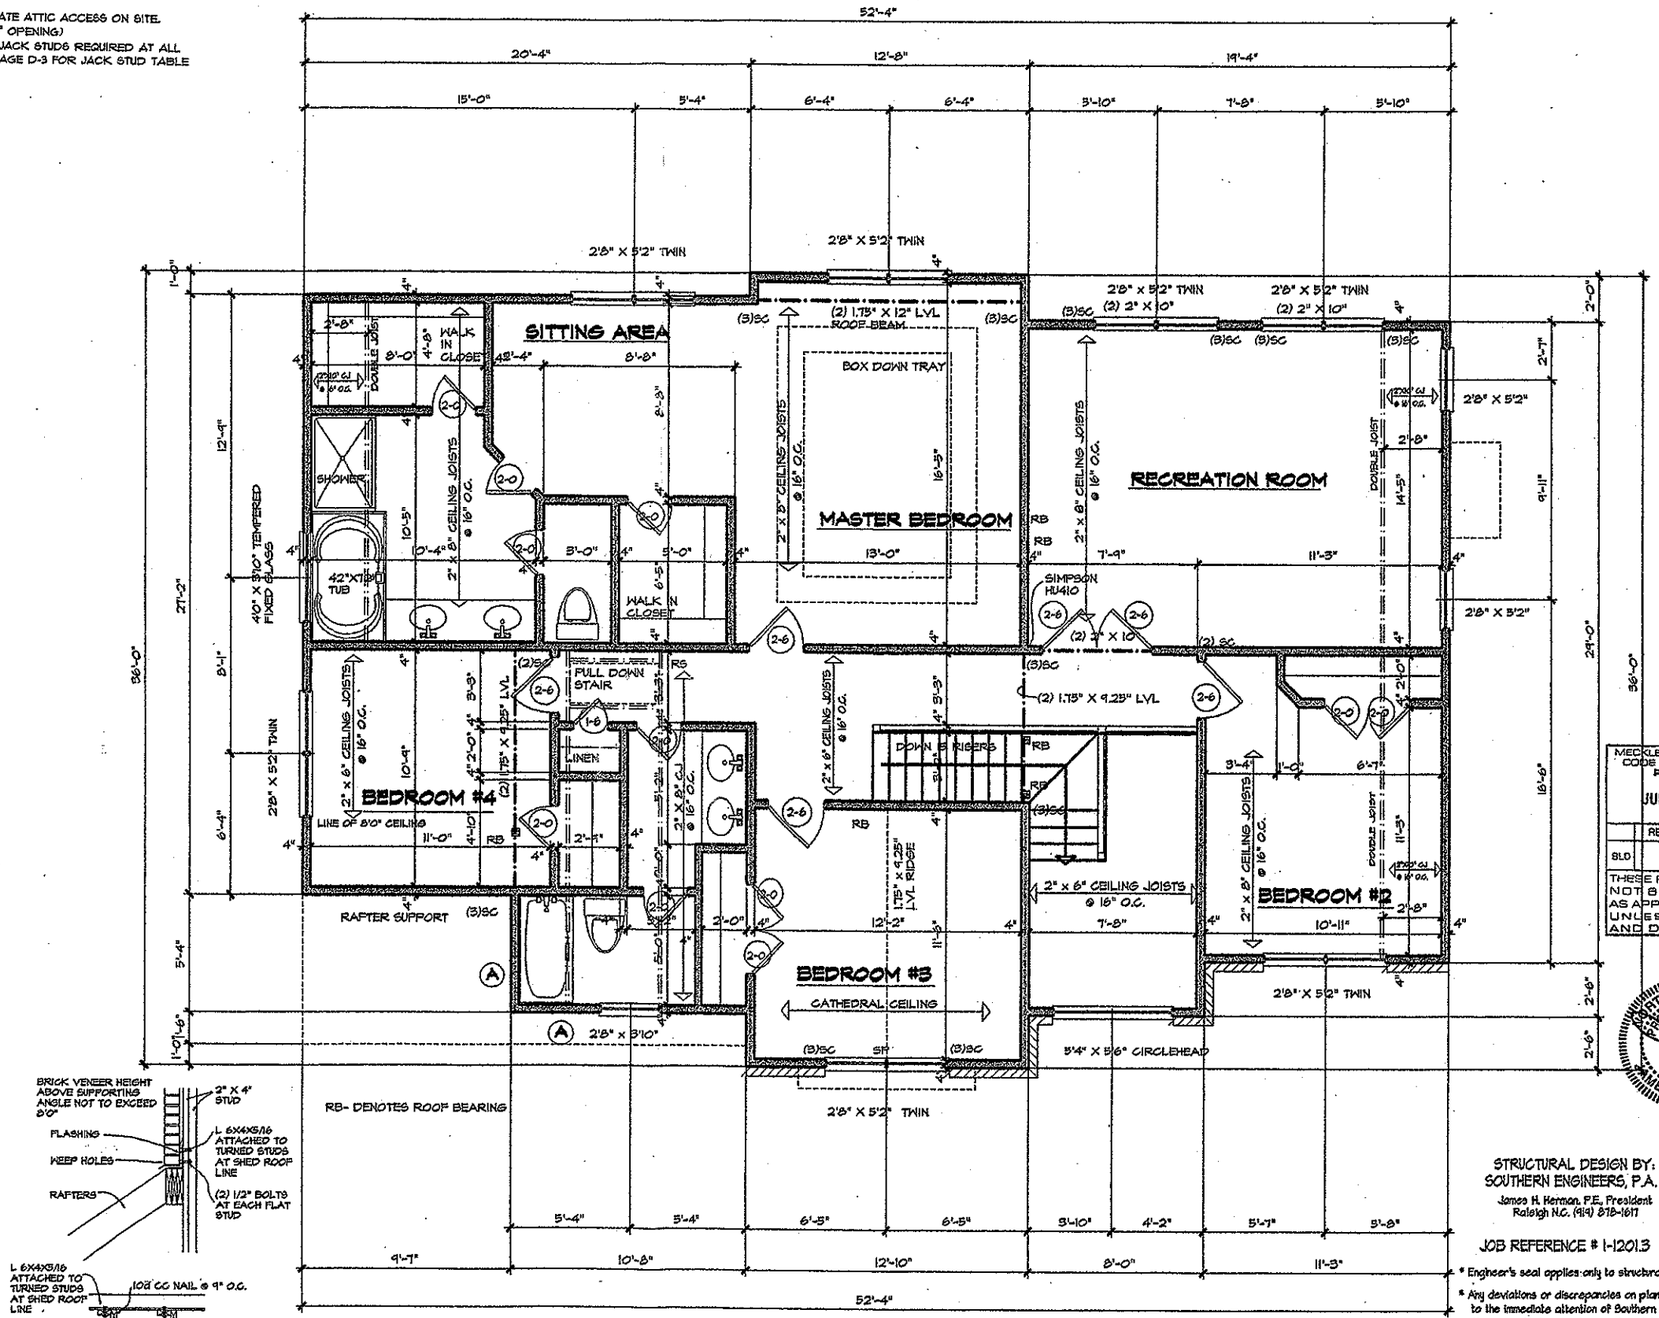

LINTEL DETAIL (A)

SECOND FLOOR PLAN WITH OPTIONAL RECREATION ROOM

SCALE 1/4" = 1'-0"

STRUCTURAL DESIGN BY:
SOUTHERN ENGINEERS, P.A.
James H. Herman, P.E., President
Raleigh N.C. (919) 878-1617

JOB REFERENCE # 1-1201.3

* Engineer's seal applies only to structural components.
* Any deviations or discrepancies on plans are to be brought to the immediate attention of Southern Engineers. Failure to do so will void Southern Engineer's liability

MECKLENBURG COUNTY CODE ENFORCEMENT RECEIVED
JUL 0 2 2003

	REVIEWER	DATE APPROVED
SLD		

THESE PLANS SHOULD NOT BE ACCEPTED AS APPROVED PLANS UNLESS INITIALED AND DATED ABOVE

NORTH CAROLINA PROFESSIONAL SEAL 6073 ENGINEER JAMES H. HERMAN

PURCHASER MUST VERIFY ALL DIMENSIONS AND CONDITIONS BEFORE BEGINNING CONSTRUCTION.

HAYNES & WELCH ASSUMES NO LIABILITY FOR CONTRACTORS PRACTICES AND PROCEDURES

CODES AND CONDITIONS MAY VARY WITH LOCATION. A LOCAL DESIGNER, ARCHITECT OR ENGINEER SHOULD BE CONSULTED BEFORE CONSTRUCTION.

THESE DRAWINGS ARE INSTRUMENTS OF SERVICE AND AS SUCH SHALL REMAIN PROPERTY OF THE DESIGNER

©COPYRIGHT 2002 HAYNES & WELCH ALL RIGHTS RESERVED

DATE 03/18/02
010117

AMERICAN INSTITUTE OF BUILDING DESIGN


ST LAWRENCE HOMES
The Carlisle
ELEVATION I

HAYNES & WELCH, INC.
RESIDENTIAL DESIGNERS
6929 FALLS OF NEUSE RD., SUITE 111 RALEIGH, NORTH CAROLINA 27615 919-847-8838

COPYRIGHT HOUSE PLAN SERVICE


GENERAL NOTES:

1. 9'-0" CEILING HEIGHT UNLESS SPECIFIED OTHERWISE. SEE PLAN FOR WINDOW HEIGHTS.
2. 2 x 10 FLOOR JOISTS OVER. SEE PLAN FOR SPACING.
3. REFER TO "STANDARD RESIDENTIAL NOTE SHEET" FOR OTHER INFORMATION PERTAINING TO THIS DRAWING.
4. THE GARAGE SHALL BE SEPARATED FROM THE RESIDENCE BY MEANS OF MINIMUM 1/2" GYPSUM BOARD APPLIED TO GARAGE SIDE.
5. 2 x 4 STUDS - 16" O.C. UNLESS NOTED OTHERWISE
6. ROOF SHEATHING: 7/16" OSB W/ 15# FELT
   WALL SHEATHING: 7/16" OSB
   FLOOR SHEATHING: 3/4" T & G PLYWOOD
   INTERIOR FINISH: 1/2" SHEETROCK UNLESS SPEC'D. OTHERWISE.

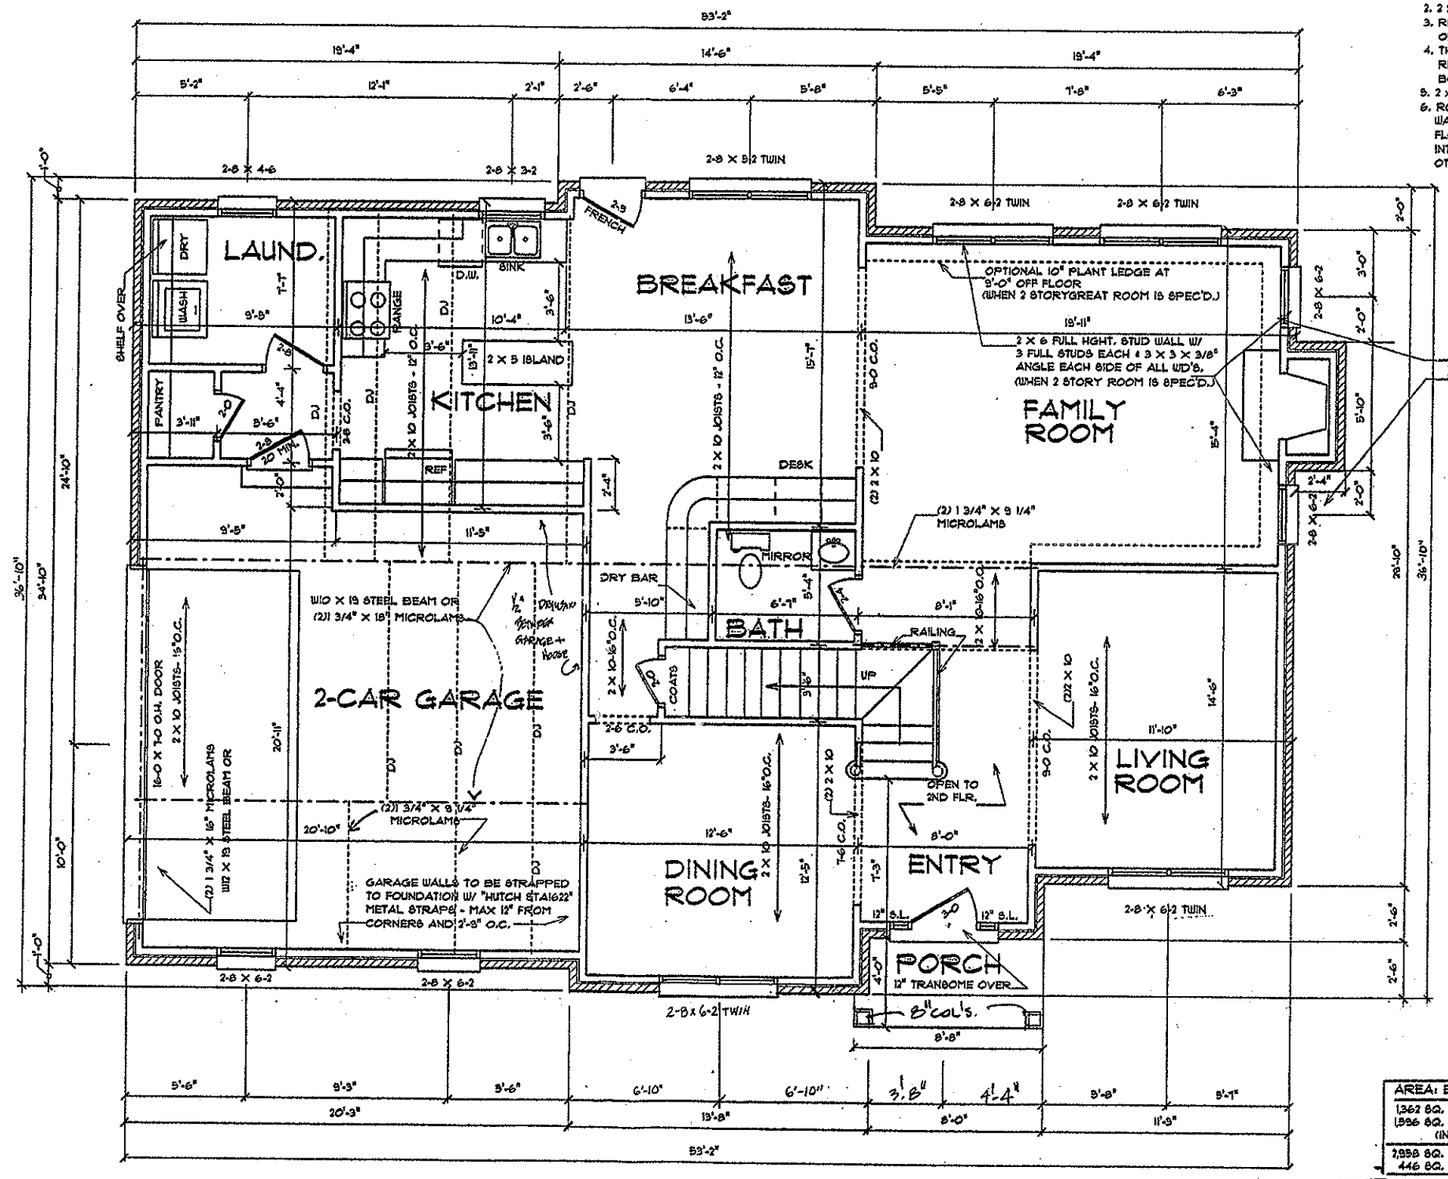

FIRST FLOOR PLAN

SCALE: 1/4"=1'-0"

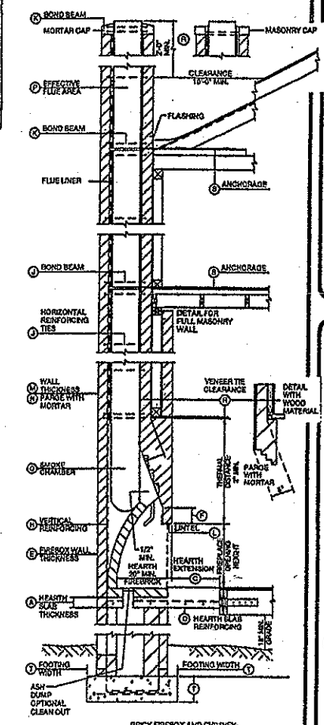

BRICK FIREBOX AND CHIMNEY-SECTIONAL SIDE VIEW ON WOOD FLOOR

MASONRY FIREPLACE & CHIMNEY -SECTION-
No SCALE

AREA: BRICK CASED
1362 SQ. FT. 1ST FLOOR
1596 SQ. FT. 2ND FLOOR (INC. REC ROOM)
2,958 SQ. FT. HEATED TOTAL
446 SQ. FT. GARAGE
3,404 SQ. FT. UNDER ROOF

MECKLENBURG COUNTY CODE ENFORCEMENT RECEIVED
JUL 0 2 2003

	REVIEWER	DATE APPROVED
GLD	[illegible]	7/02/03

THESE PLANS SHOULD NOT BE ACCEPTED AS APPROVED PLANS UNLESS INITIALED AND DATED ABOVE

NORTH CAROLINA PROFESSIONAL SEAL 13987 ENGINEER CHARLES R SHUFFLER

ALL BRICK ELEV. II SIDE ENTRY

"THE CARLISLE"

A|I|B|D member of American Institute of Building Design

ST. LAWRENCE HOMES

"THE CARLISLE"

HOUSE PLAN SERVICE

DRAFTING & DESIGN

MICHAEL CHITWOOD, DESIGNER
OFFICE PHONE: (704) 536-2552
1529 HAMMERSMITH COURT

DATE: JAN. 2000
DRAWN BY: MC
JOB NAME: ST. LAWRENCE
SHEET NO. 3 OF 7 SHEETS