
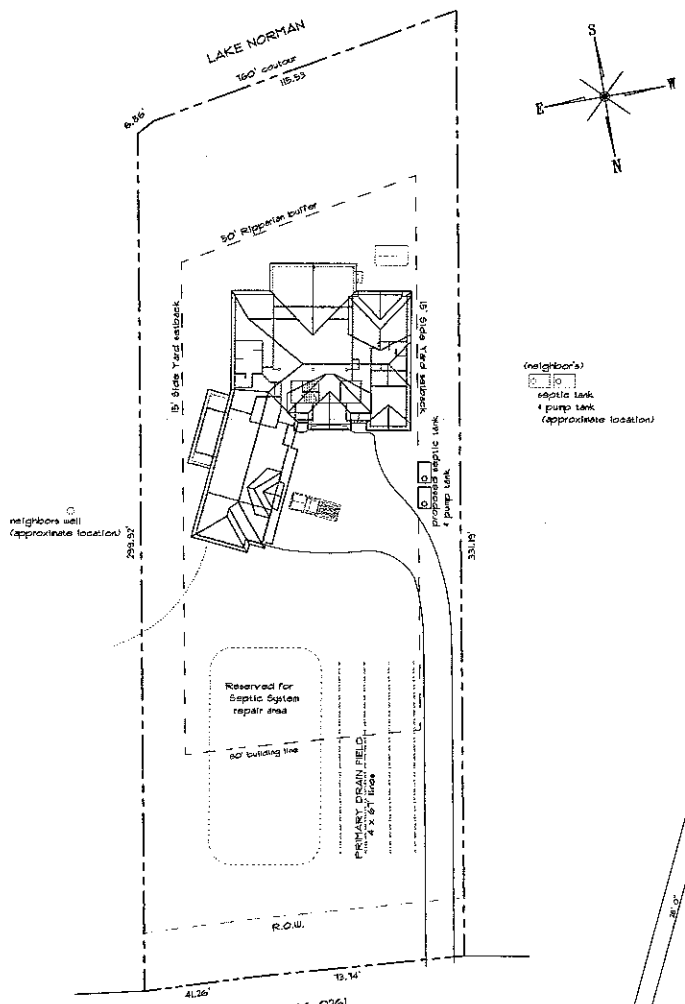


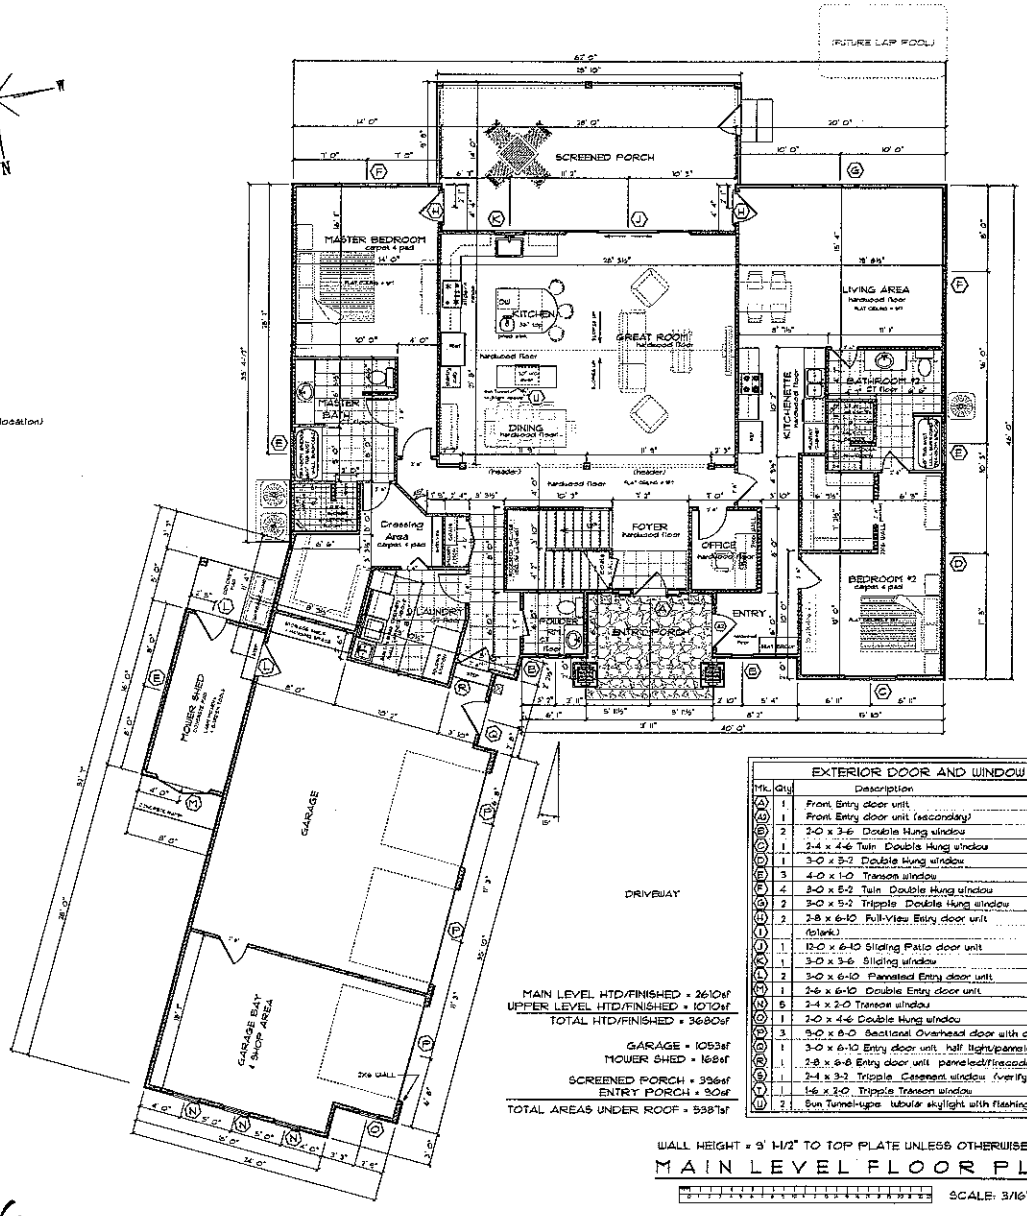

EXTERIOR DOOR AND WINDOW SCHEDULE		
Mk.	Qty.	Description
A	1	Front, Entry door unit
B	1	Front, Entry door unit (secondary)
C	2	2-0 x 3-6 Double Hung window
D	1	2-4 x 4-6 Twin Double Hung window
E	1	3-0 x 5-2 Double Hung window
F	3	4-0 x 1-0 Transom window
G	4	3-0 x 5-2 Twin Double Hung window
H	2	3-0 x 5-2 Tripple Double Hung window
I	2	2-8 x 6-10 Full-View Entry door unit
J		(blank)
K	1	12-0 x 6-10 Sliding Patio door unit
L	1	3-0 x 3-6 Sliding window
M	2	3-0 x 6-10 Paneled Entry door unit
N	1	2-6 x 6-10 Double Entry door unit
O	6	2-4 x 2-0 Transom window
P	1	2-0 x 4-6 Double Hung window
Q	3	9-0 x 8-0 Sectional Overhead door with operator
R	1	3-0 x 6-10 Entry door unit, half light/paneled
S	1	2-8 x 6-8 Entry door unit paneled at fireside
T	1	2-4 x 3-2 Tripple Casement window (verify 'casement')
U	1	1-6 x 2-0 Tripple Transom window
V	2	Sun Tunnel-type tubular skylight with flashing and diffuser

MAIN LEVEL HTD/FINISHED = 2610sf
UPPER LEVEL HTD/FINISHED = 1070sf
TOTAL HTD/FINISHED = 3680sf

GARAGE = 1053sf
MOWER SHED = 168sf

SCREENED PORCH = 396sf
ENTRY PORCH = 90sf

TOTAL AREAS UNDER ROOF = 5387sf

WALL HEIGHT = 9' 1/2" TO TOP PLATE UNLESS OTHERWISE NOTED

MAIN LEVEL FLOOR PLAN

SCALE: 3/16" = 1'-0"

Acknowledgement Of
Plans Submittal ONLY!
SCALE: 1"=20'
Date 8-7-14
Date 8-7-14

Experience with Vision
Encore Building Group, LLC
P.O. Box 3995
Mooresville, NC 28117
704-746-4331
stevewaters66@gmail.com


ENCORE
BUILDING GROUP, LLC

Drawn by: KRL
DATE: 06-23-14

RESIDENCE FOR THE DOUNER FAMILY
119 Perrin Drive Mooresville, NC. 28117
Waters Edge PB16-23

SHEET
1



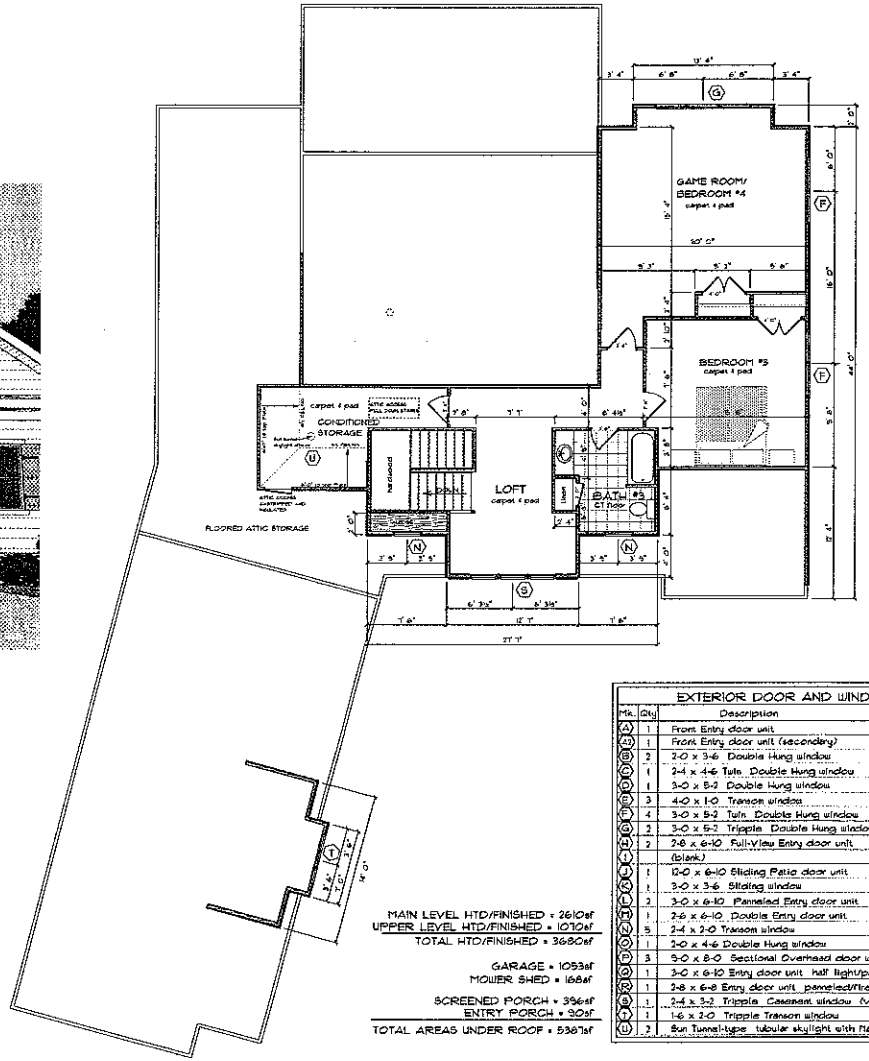

EXTERIOR DOOR AND WINDOW SCHEDULE		
Mk.	Qty.	Description
A	1	Front Entry door unit
B	1	Front Entry door unit (secondary)
C	2	2-0 x 3-6 Double Hung window
D	1	2-4 x 4-6 Twin Double Hung window
E	1	3-0 x 5-2 Double Hung window
F	3	4-0 x 1-0 Transom window
G	4	3-0 x 5-2 Twin Double Hung window
H	2	3-0 x 5-2 Tripple Double Hung window
I	2	2-8 x 6-10 Full-View Entry door unit
J		(blank)
K	1	12-0 x 6-10 Sliding Patio door unit
L	1	3-0 x 3-6 Sliding window
M	2	3-0 x 6-10 Panneled Entry door unit
N	1	2-6 x 6-10 Double Entry door unit
O	5	2-4 x 2-0 Transom window
P	1	2-0 x 4-6 Double Hung window
Q	3	9-0 x 8-0 Sectional Overhead door with operator
R	1	3-0 x 6-10 Entry door unit half light/panneled
S	1	2-8 x 6-8 Entry door unit panneled/fireceda
T	1	2-4 x 3-2 Tripple Casement window (verify "casement")
U	1	1-6 x 2-0 Tripple Transom window
V	2	Sun Tunnel-type tubular skylight with flashing and diffuser

MAIN LEVEL HTD/FINISHED = 2610sf
UPPER LEVEL HTD/FINISHED = 1070sf
TOTAL HTD/FINISHED = 3680sf

GARAGE = 1093sf
MOWER SHED = 168sf

SCREENED PORCH = 396sf
ENTRY PORCH = 30sf

TOTAL AREAS UNDER ROOF = 5387sf

WALL HEIGHTS = 8' 1-1/2" TO TOP PLATE UNLESS OTHERWISE NOTED

UPPER LEVEL FLOOR PLAN

SCALE: 3/16" = 1'-0"

Acknowledgement Of
Plans Submittal ONLY!

Steve Waters Date 6-7-14

_____ Date _____

Supervision with Vision
Encore Building Group, LLC
P.O. Box 3995
Mooresville, NC. 28117
704-746-4531
stevewaters66@gmail.com

ENCORE BUILDING GROUP, LLC

Drawn by: KRL
DATE: 06-23-14

RESIDENCE FOR THE DOWNER FAMILY
119 Perrin Drive Mooresville, NC. 28117
Waters Edge PB16-23

SHEET
2