
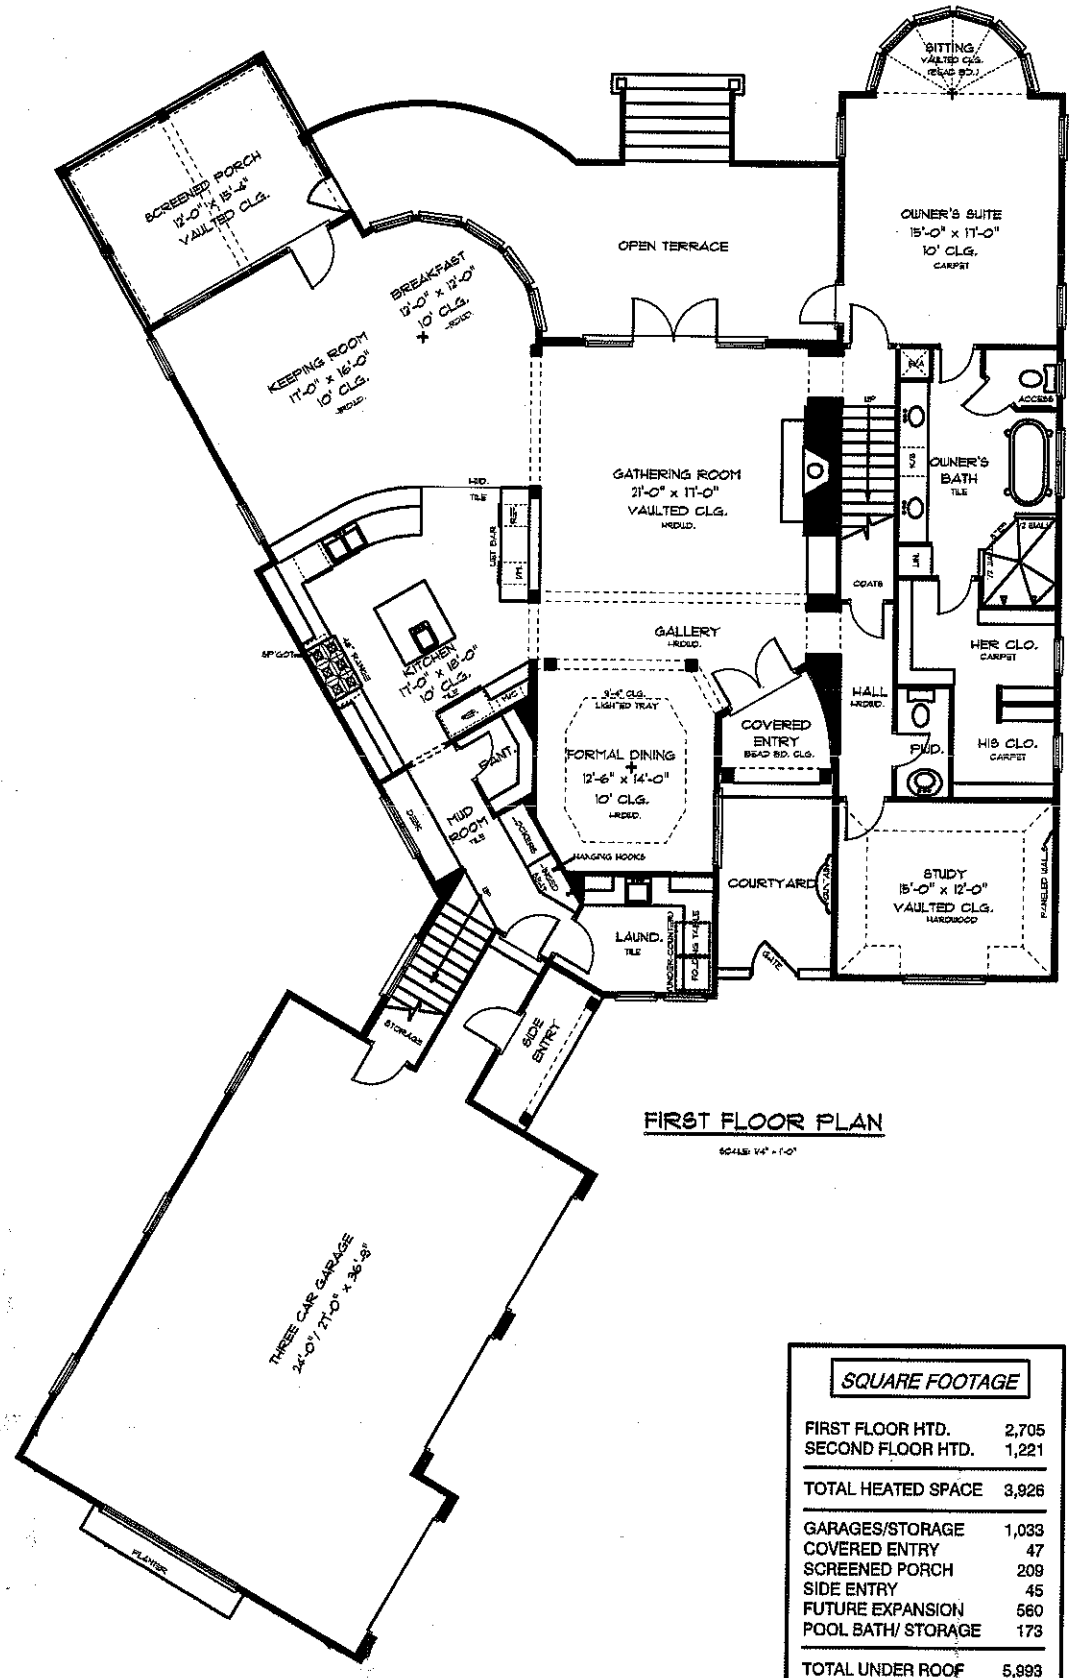



FIRST FLOOR PLAN

SCALE: 1/4" = 1'-0"

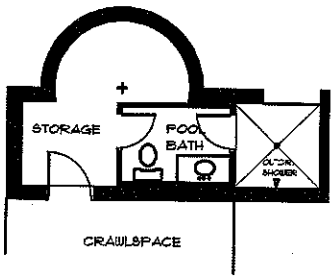

Acknowledgment Of
Plans Submittal ONLY
Date 3-7-07
Date 3-7-07

SQUARE FOOTAGE	
FIRST FLOOR HTD.	2,705
SECOND FLOOR HTD.	1,221
TOTAL HEATED SPACE	3,926
GARAGES/STORAGE	1,033
COVERED ENTRY	47
SCREENED PORCH	209
SIDE ENTRY	45
FUTURE EXPANSION	560
POOL BATH/ STORAGE	173
TOTAL UNDER ROOF	5,993

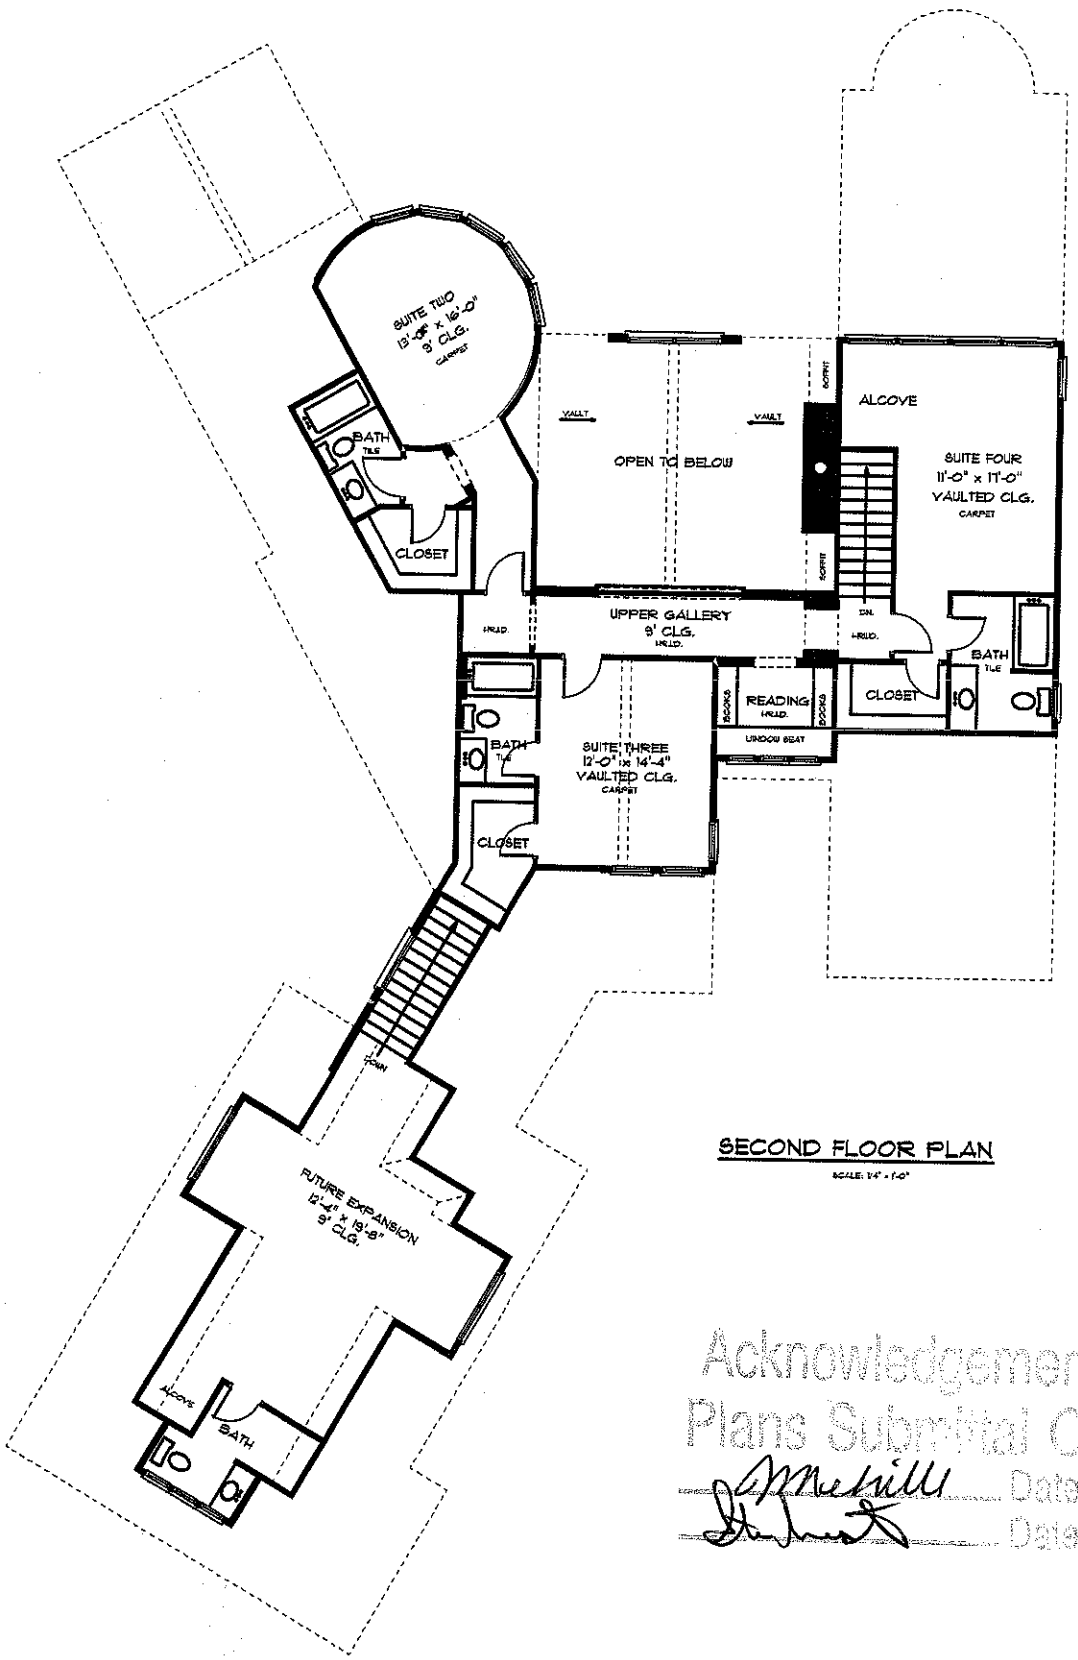

SECOND FLOOR PLAN

SCALE: 1/4" = 1'-0"

Acknowledgement Of
Plans Submittal ONLY!

Date 3-7-07

Date 3-7-07