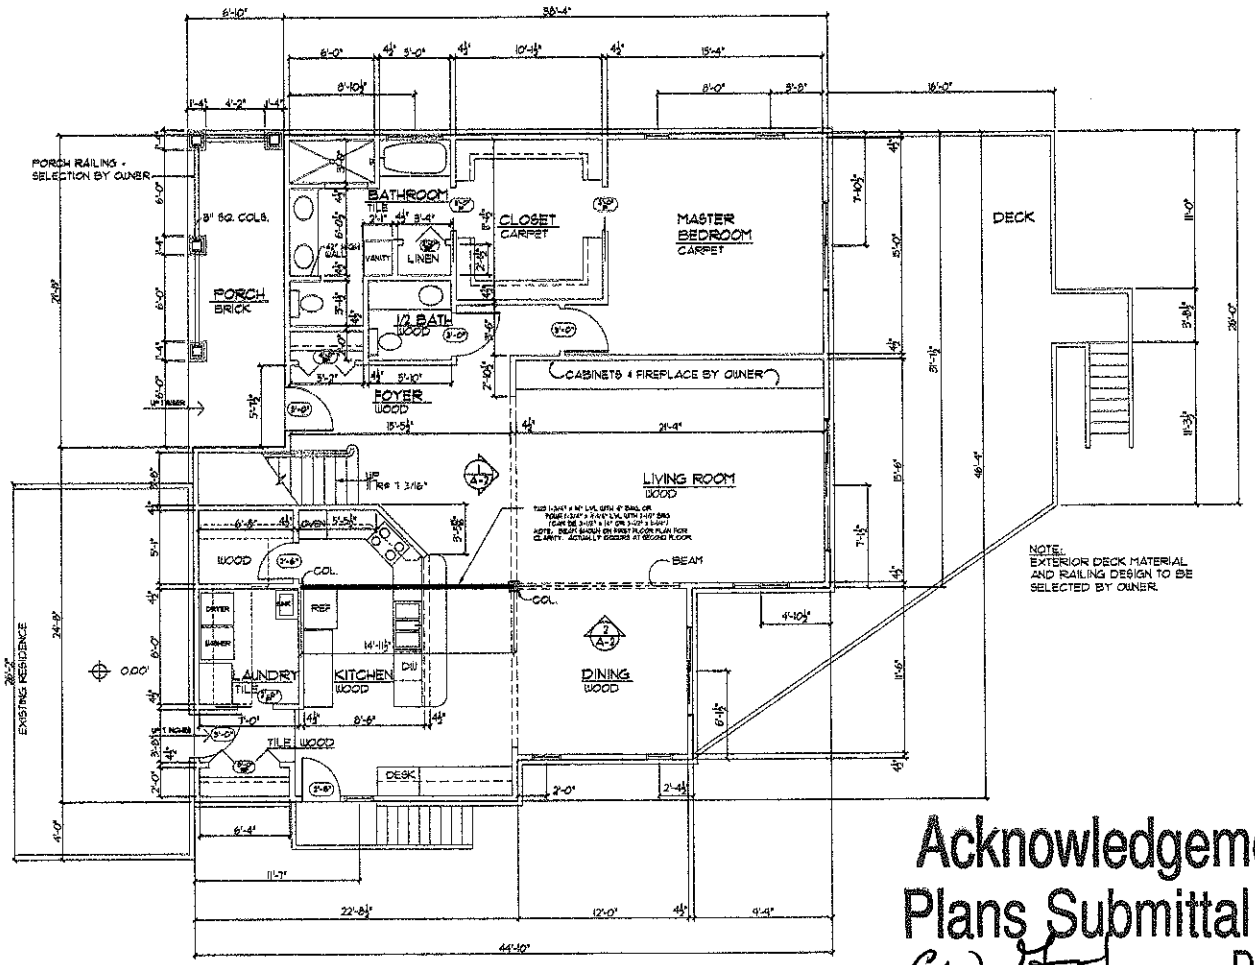


FIRST FLOOR PLAN

SCALE : 1/4" = 1'-0"

Acknowledgement Of Plans Submittal ONLY!

Date 10-13-11

Date

GARETH B. BEARD, A.I.A.
ARCHITECT
600 PICADILLY PLACE HAIDEN NORTH CAROLINA 28650 (828) 456-6022


DESIGNED
DENNIS C. STANKE AIA
162 MOCCASIN BLUFF ROAD
MOORESVILLE, NC

PROJECT
KATSAMAS RESIDENCE
215 WOOD DUCK LOOP
MOORESVILLE, NC


SHEET TITLE
FLOOR PLAN
FIRST FLOOR

ISSUED FOR
PERMIT 5-27-11

SHEET NO.
A-1

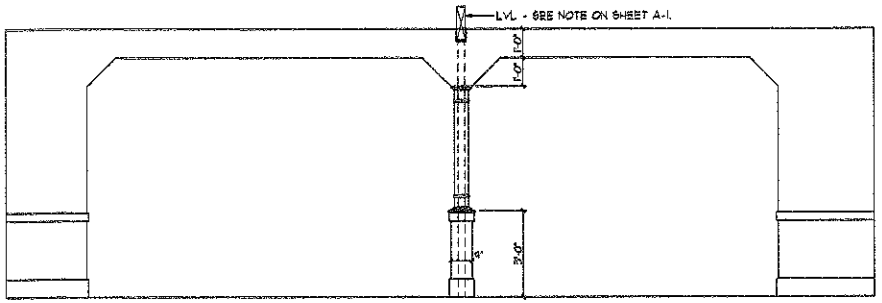

1 / A-2 ELEVATION
SCALE : 1/2" = 1'-0"

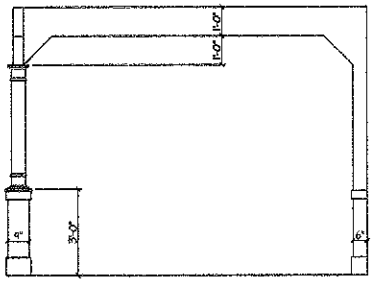


2 / A-2 ELEVATION
SCALE : 1/2" = 1'-0"

Acknowledgement Of Plans Submittal ONLY!

C.W. H Date 10-13-11

Date

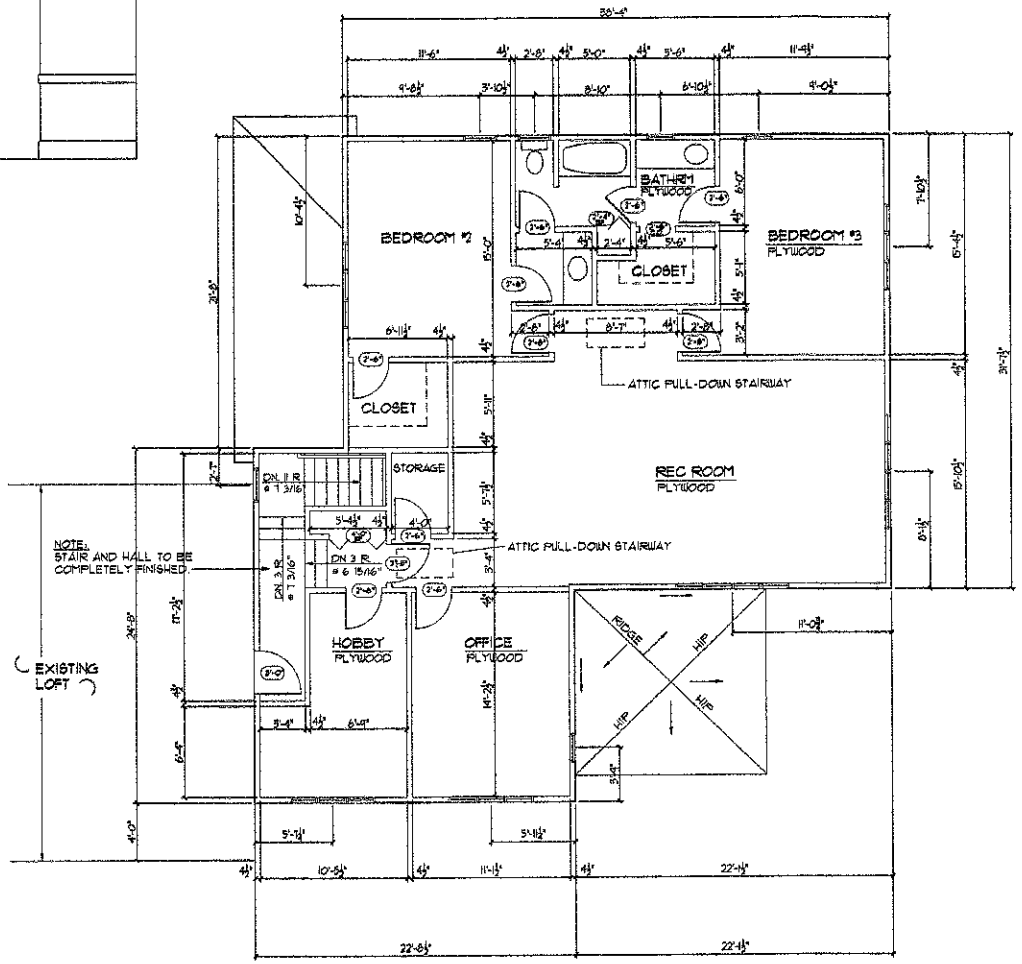

SECOND FLOOR PLAN
SCALE : 1/4" = 1'-0"

NOTES:
1. FLOORS TO BE PLYWOOD SUBFLOOR.
2. ALL WALLS TO BE DRYWALL READY FOR FINISH PAINT.
3. BATHROOM TO BE FULLY PLUMBED WITH FIXTURES AND CABINETS INSTALLED.

GARETH B. BEARD, A.I.A.
ARCHITECT
1000 PECAN PLACE RALEIGH, NORTH CAROLINA 27610 (919) 828-8032

OWNER
DENNIS C. STAINCE, AIA
162 MORGAN BLUFF ROAD
MOORESVILLE, NC

PROJECT
KATSAMAS RESIDENCE
215 WOOD DUCK LOOP
MOORESVILLE, NC

SHEET TITLE
FLOOR PLAN
SECOND FLOOR

DRAWN: J.W. / REVISED BY:
A
A
A
DATE: 5-27-11

SHEET #
A-2