

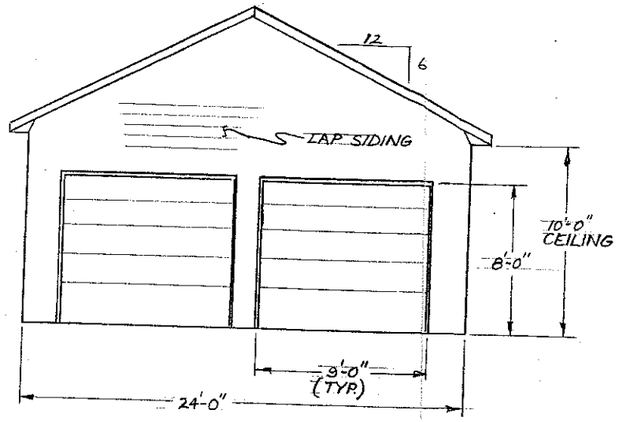


GARAGE FRT. EL. SCALE: 1/4"=1'-0"

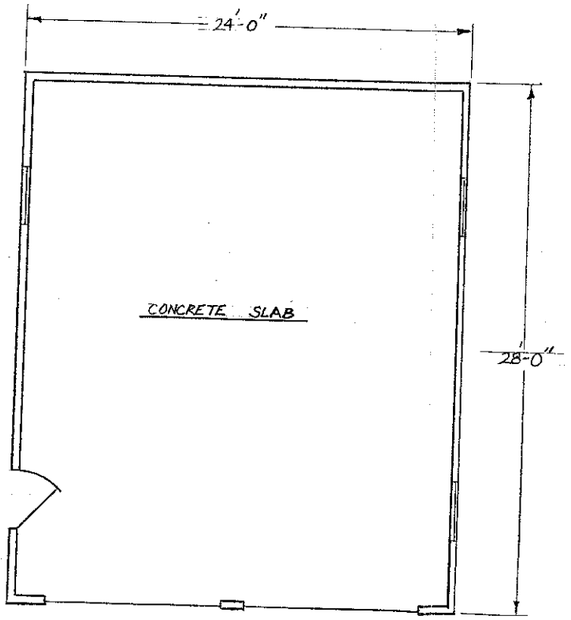

GARAGE FLOOR PLAN SCALE: 1/4"=1'-0"
SQ. FT. = 672

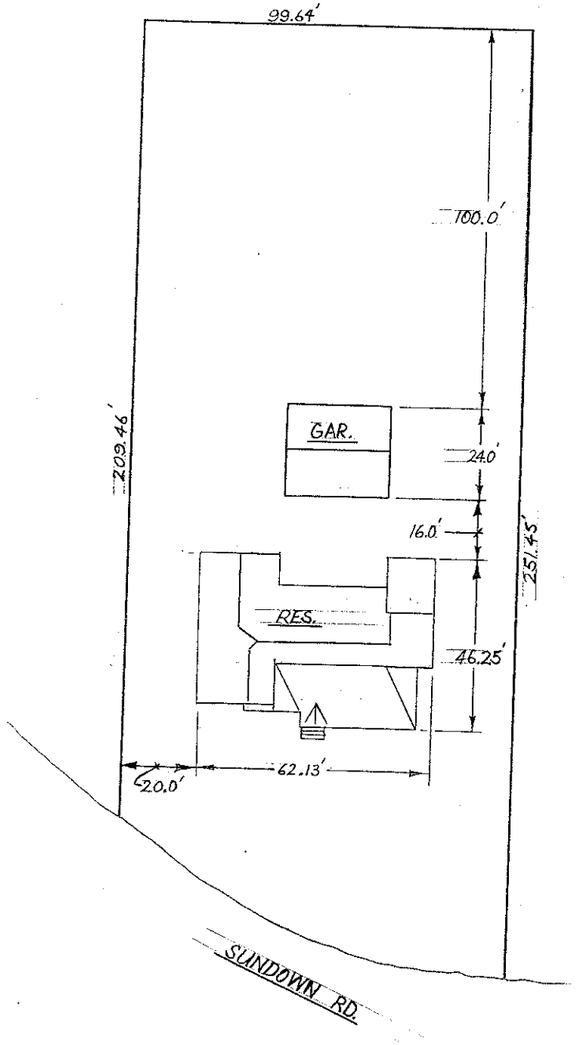

LOT 1 LAKESIDE COVE (SCALE: 1"=20')
PLOT PLAN

Acknowledgement Of
Plans Submittal ONLY!
Maria Lobo Date 5/17/2010
Phyllis Kidd Date 5-17-2010

KIDD'S CONSTRUCTION			
GARAGE & PLOT PLAN	SCALE	DRAWN BY	PMK
		REVISED	
LOT 1 LAKESIDE COVE			
DATE	APPROVED BY	DRAWING NUMBER	
4-28-10			