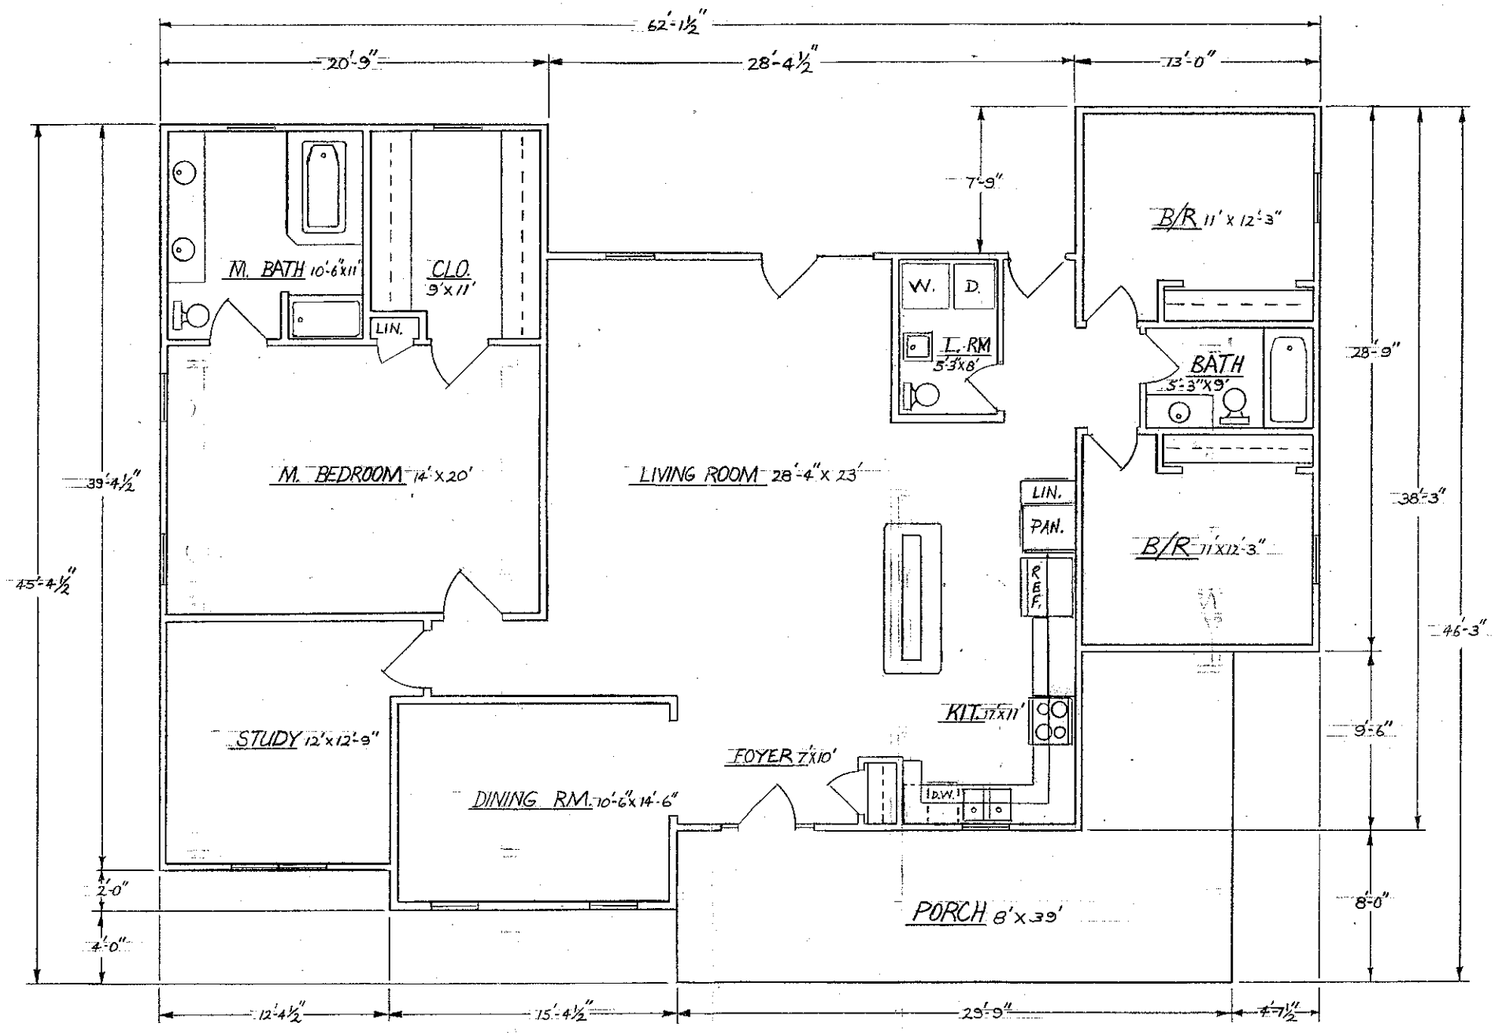


NOTES:

1. HEATED SQ. FT. = 2100
   NON-HEATED SQ. FT. = 840 FRT. PORCH AND GARAGE (SEE GARAGE DRAWING).
2. CEILING HEIGHT = 9'-0".

Acknowledgement Of
Plans Submittal ONLY!
Maire Dobson Date 5/17/2010
Philip Kidd Date 5-17-2010

KIDD'S CONSTRUCTION			
FLOOR PLAN	SCALE 1/4"=1'-0"	DRAWN BY PMK	REVISED
LOT #1 LAKESIDE COVE			
DATE 4-19-10	APPROVED BY		DRAWING NUMBER