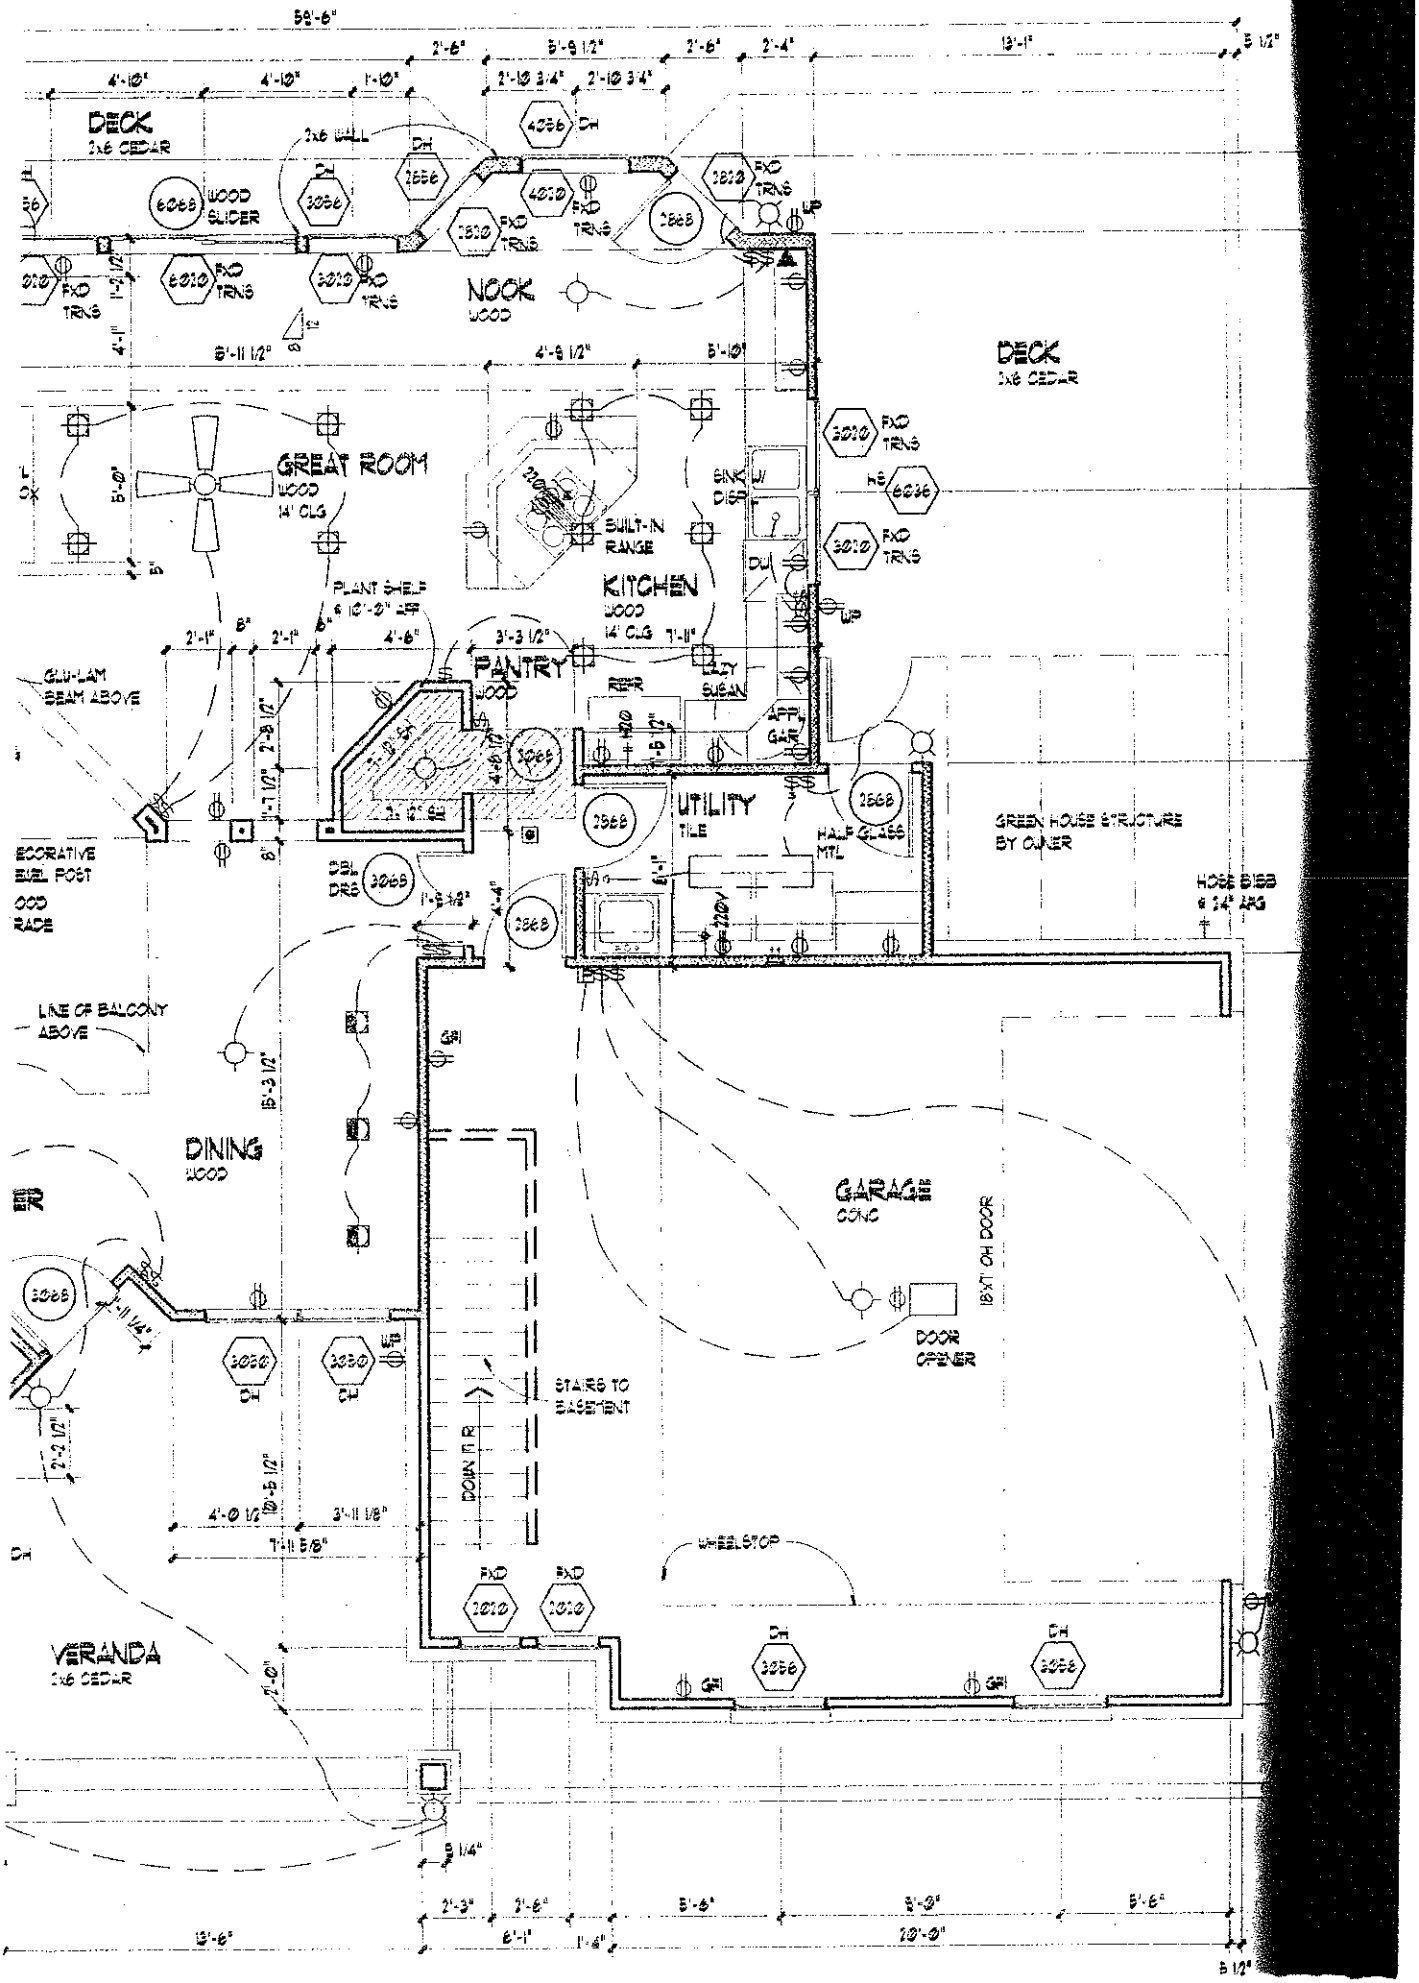
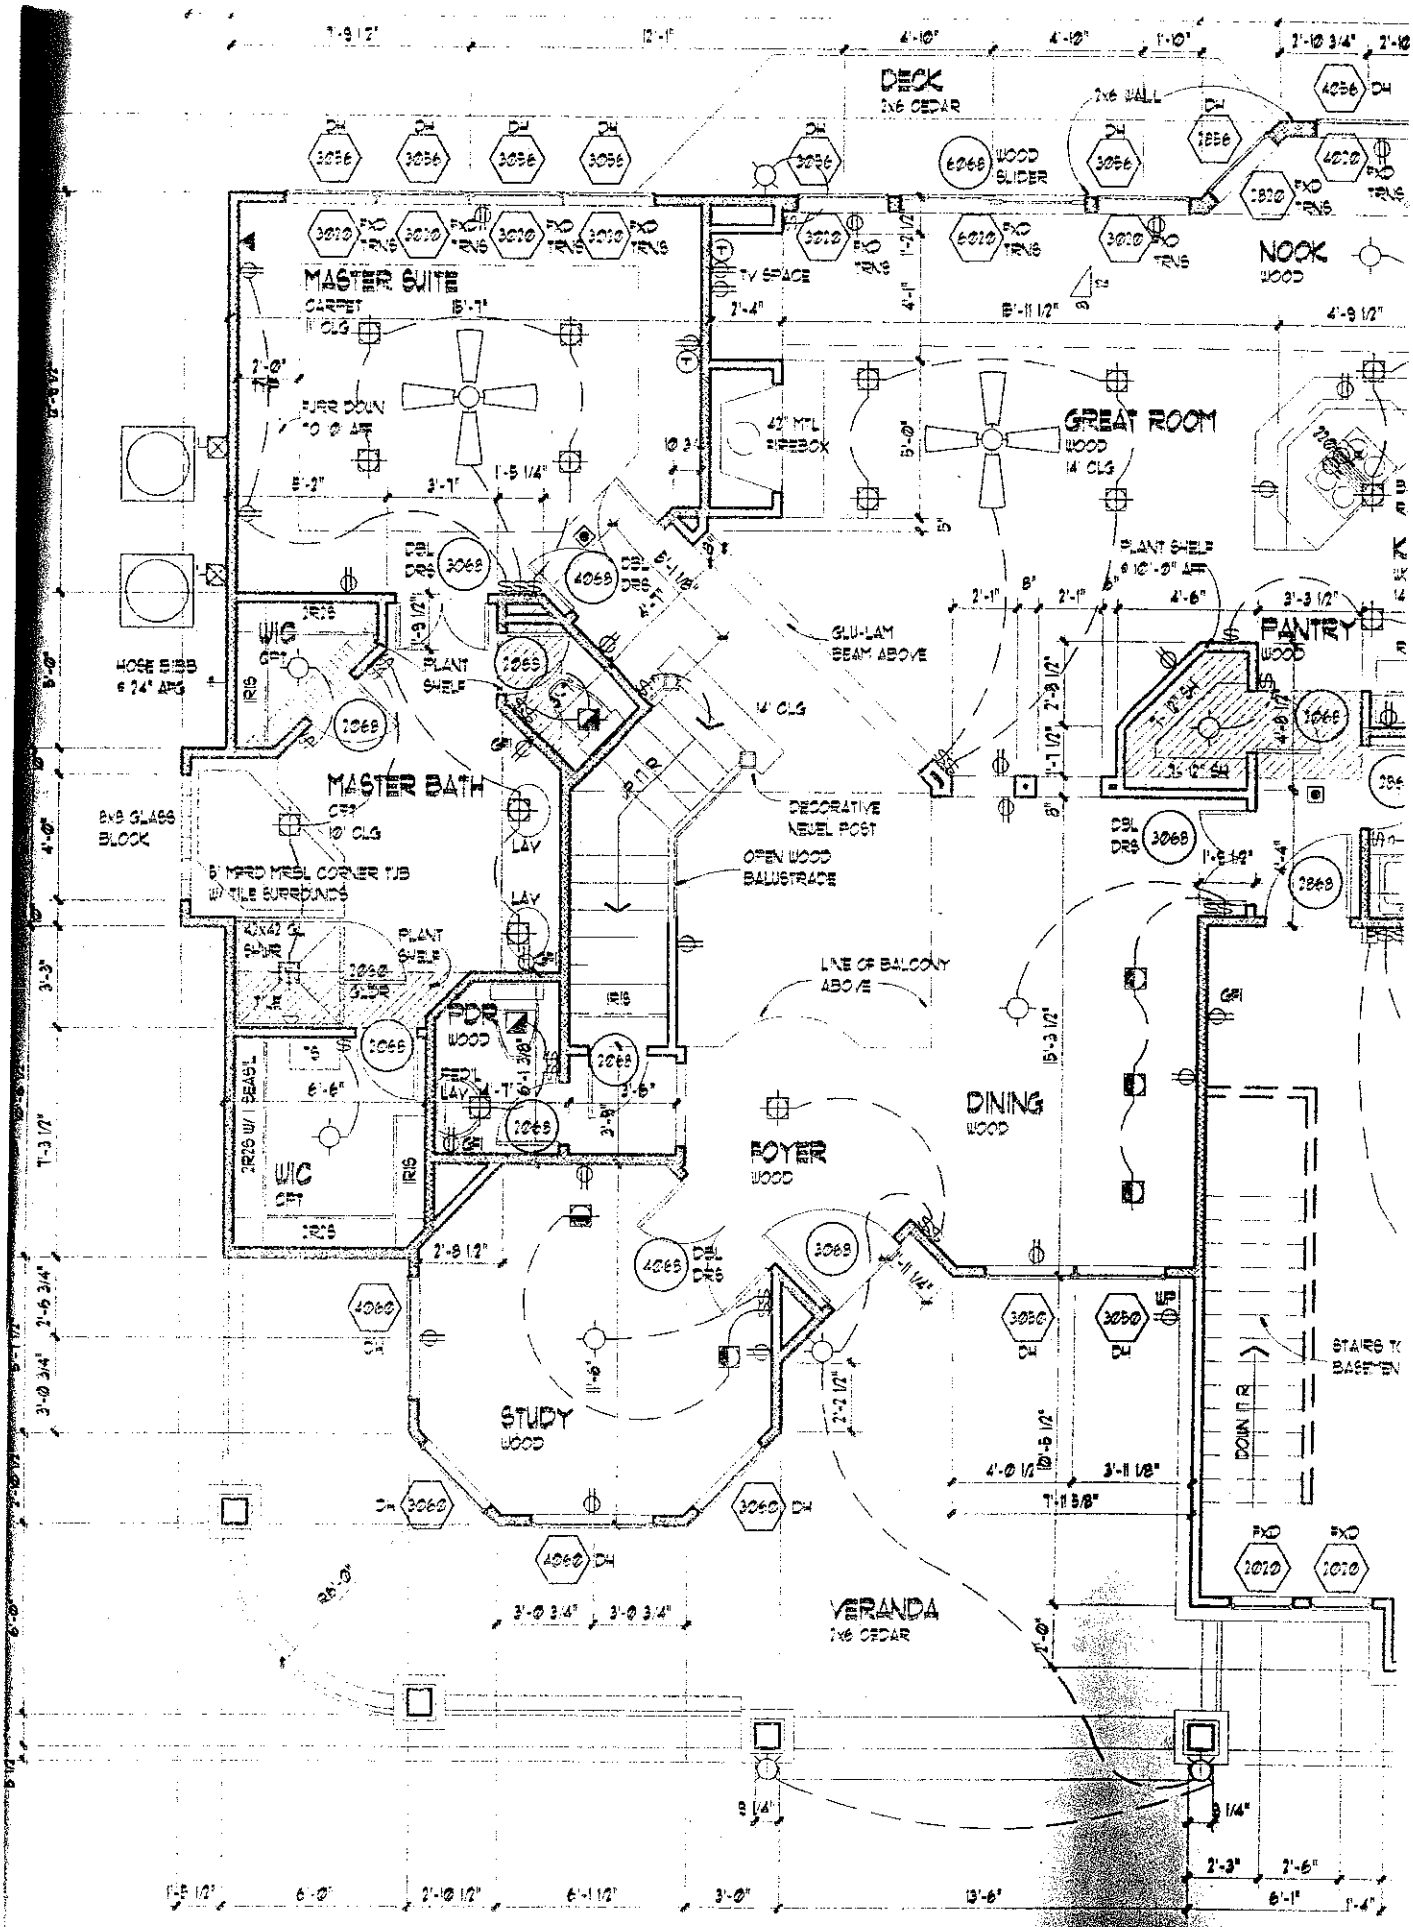
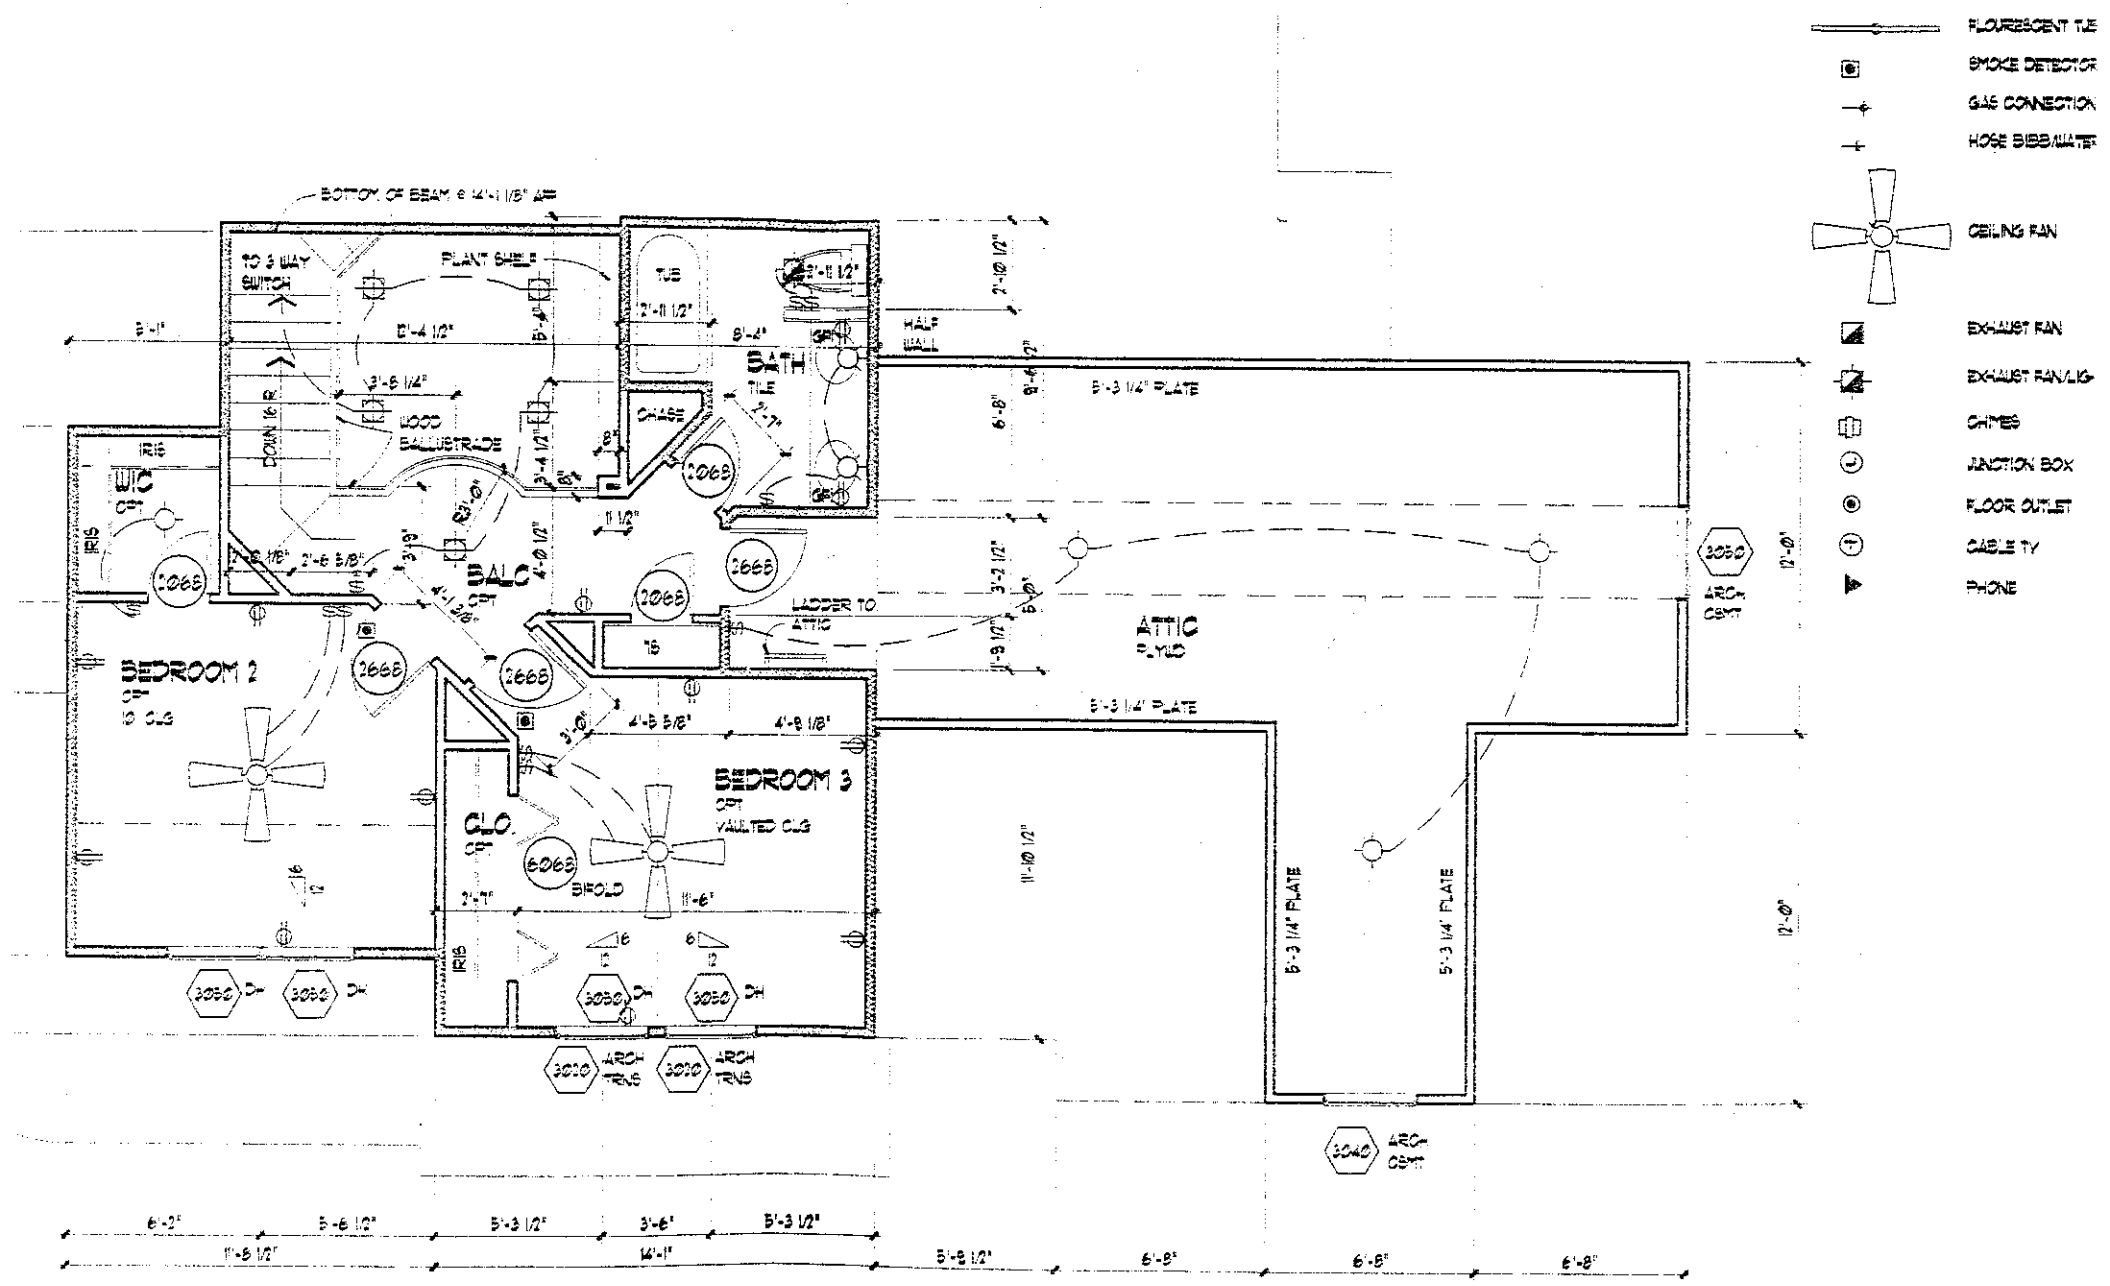

DECK
2x6 CEDAR
2x6 WALL
WOOD SLIDER
FXD TRNS
NOOK
WOOD
GREAT ROOM
WOOD
14' CLG
BUILT-IN RANGE
SINK DISP
DW
KITCHEN
WOOD
14' CLG
LAZY SUSAN
REFR
APPL GAR
PANTRY
WOOD
PLANT SHELF @ 10'-0" AFF
GLU-LAM BEAM ABOVE
UTILITY
TILE
HALF GLASS MTL
GREEN HOUSE STRUCTURE BY OWNER
HOSE BIBB @ 24" AFG
DECORATIVE NEWEL POST
WOOD
RADE
LINE OF BALCONY ABOVE
DINING
WOOD
GARAGE
CONC
18'X7' OH DOOR
DOOR OPENER
STAIRS TO BASEMENT
DOWN TO FR
WHEELSTOP
VERANDA
2x6 CEDAR
59'-6"
13'-1"
5 1/2"
5 1/4"
13'-6"
10'-0"




# First Floor Plan

Scale: 1/4" = 1'-0"




# Second Floor Plan