IREDELL COUNTY HEALTH DEPARTMENT
ENVIRONMENTAL HEALTH DIVISION
Application For Improvement Permit

ALL items on this application form must be completed before Health Department can begin work. One application must be completed by the property owner or agent for each (proposed) site.

PERSONAL INFORMATION: (EXT. 20)

Applicant	Phone #	Mailing Address	City	State	Zip Code
Jessica Wolfe	370-7057	1043 E. Morehead St.	Charlotte	NC	28204

Current Property Owner	Mailing Address	City	State	Zip Code
Zaring Homes, Inc.	1043 E. Morehead St. Suite # 200	Charlotte	NC	28204

PROPERTY INFORMATION:

(Proposed) Subdivision Name	(Proposed) Lot #	(Proposed) Block/Section #	State Road #
Regency Lake Village	19	204 Hazelton Loop Mooresville, NC 28117 Davidson Township	

(Proposed) Water Supply: Public, Private Well	**Preliminary Plat Approval Date** (DEVELOPERS ONLY)	Tax Map #
Community		4646181859

Specific Directions to Property: Brawley School TL canvas back TL Regency go to stop sign, x road strsgh ahead

TYPE OF FACILITY: (use check (X) or number as appropriate)

House ✓ Mobile Home _____ Commercial _____ No. Bedrooms 3 No. Baths 2½

No. Persons or Employees (commercial only) _____ Basement _____ Basement with Plumbing ✓

Crawl Space _____ Concrete Slab _____ Garbage Disposal _____ Jaccuzi or spa _____


COVENANT AND SIGNATURE:

I hereby make application to the Iredell County Health Department for a soils/site evaluation of the property described above. This evaluation is to be conducted for the sole purpose of obtaining a septic system Improvement Permit. I hereby authorize Iredell County Health Department representatives to go onto the above property for purposes of conducting this evaluation. I understand that, by state law, any Improvement Permit issued on the above property may be voided if substantial changes are made to the designated sewage system site. The issuance of an Improvement Permit by the Iredell County Health Department does not relieve me from compliance with all other relevant state/local laws or regulations. As owner or authorized agent, I covenant that the contents of this application are true and represent the maximum facilities intended to be placed on this property to my knowledge to date.

I understand that any Improvement Permit issued on the above property is valid for five (5) years from the issuance date and is subject to revocation if the above described site plans or intended use changes.

12/13/99 DATE Jessica S. Wolfe SIGNATURE OF OWNER/AUTHORIZED AGENT

Revised LX#88

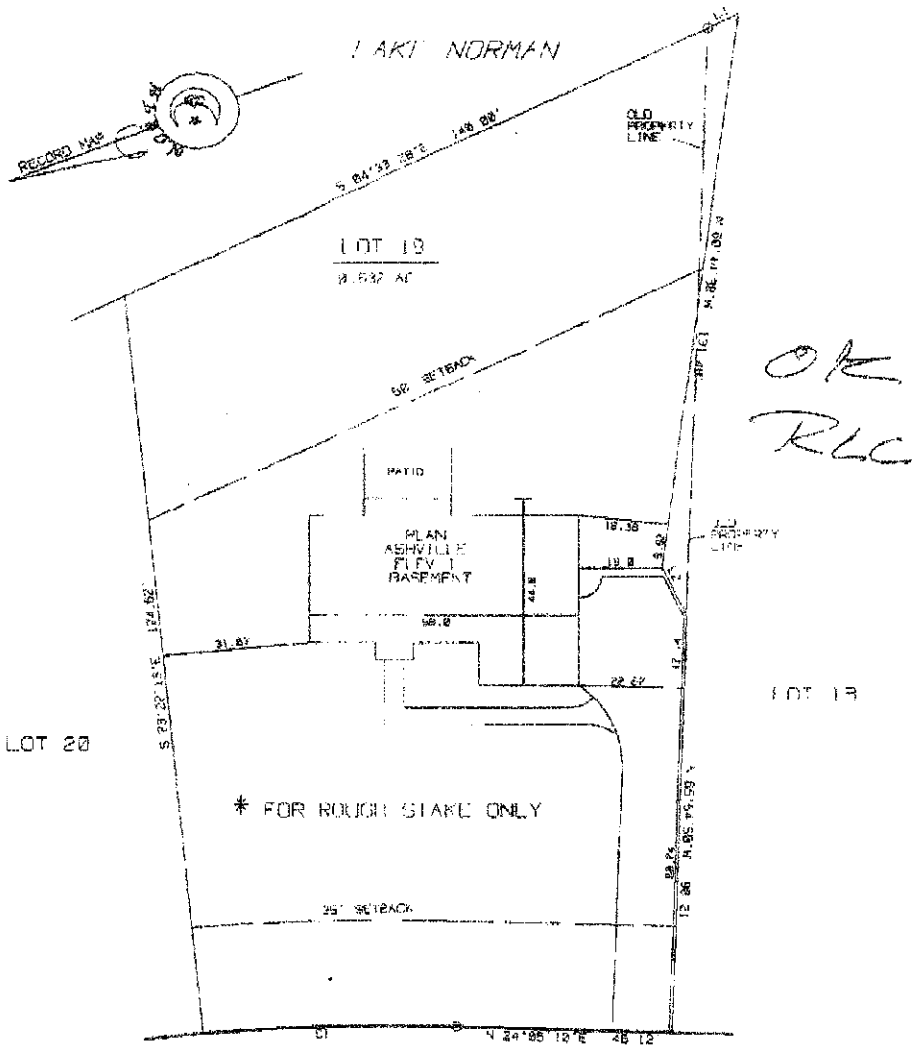

OK
RLC

HAZELTON DRIVE

60' R/W

CURVE	DELTA ANGLE	RADIUS	ARC	TANGENT	CHORD	CHORD BEARING
C1	6°54'13"	460.00'	55.22	27.64	55.19'	N 28°35'27"E

LINE	BEARING	DISTANCE
L 1	S 84°32'28"E	7.12'
L 2	S 59°32'11"W	12.53

DG #28

DESIGN GALLERY HOMES

PLOT PLAN

OF

204 HAZELTON DRIVE
LOT 19 OF REGENCY LAKE VILLAGE
DAVIDSON TOWNSHIP, IREDELL COUNTY, N.C.

SCALE: 1" = 30'

0 15 30 45 60

MAP RECORDED IN BOOK 10
AT PAGE 49-A

REVISED 1/5
DATE: DECEMBER 8, 1999
DSK: DGH1 DGH28
DRAWN BY: DJC