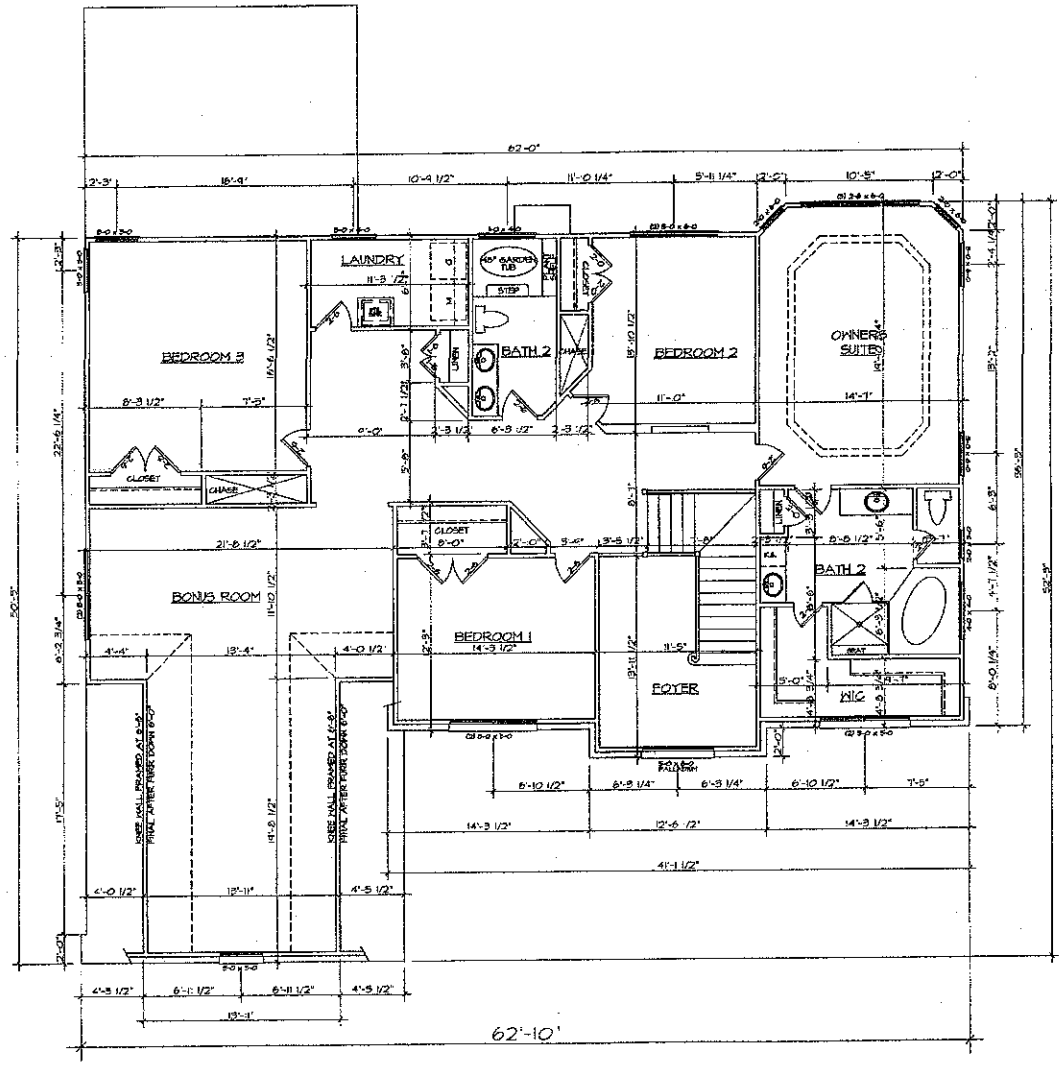


Acknowledgement Of Plans Submittal ONLY!
Date 5/26/04
Date 6-05-04


SECOND FLOOR PLAN
SCALE 1/4"=1'-0"

VICTOR P. ARTUSO
PHONE: 704-454-5979
3034 TOM SAVAGE DRIVE
HARRISBURG N.C. 28075

VPA DESIGN

PLAN NUMBER :
THE_DAVIDSON
SECOND_FLOOR_PLAN

Date:	5/26/04
Scale:	1/4"=1'
Drawn:	VPA
Checked:	***
Sheet:	3

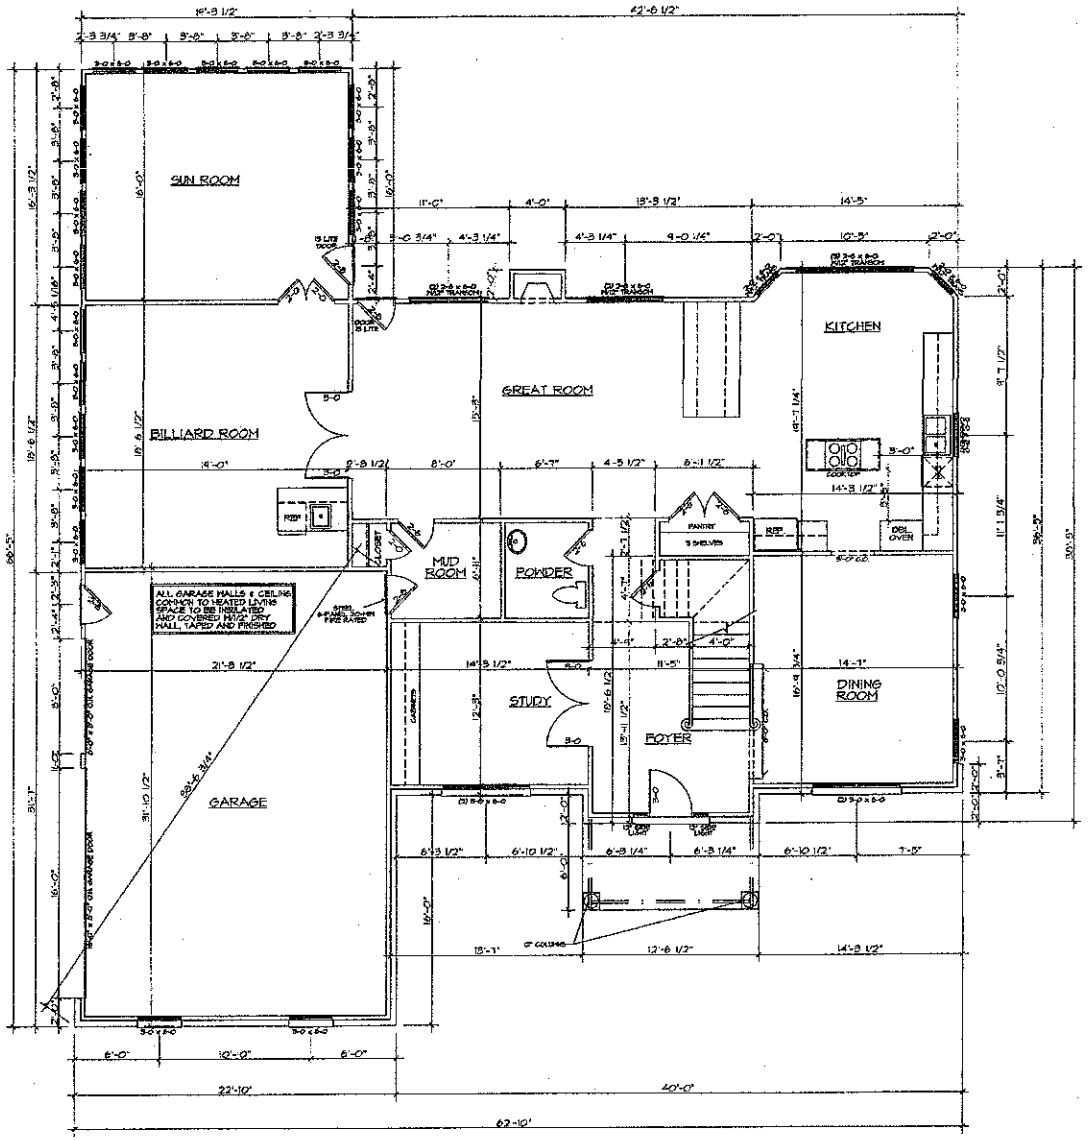

FIRST FLOOR PLAN

SCALE: 1/4"=1'-0"

AREA: (Sq. ft.)	DATE: 5/28/04 VPA
1ST. FLOOR HEATED	2163
2ND. FLOOR HEATED	2196
**TOTAL HEATED AREA	4359
UNFINISHED BASEMENT	2163
GARAGE	698
***TOTAL AREA	7220
OPEN AREA	180

Acknowledgement Of Plans Submittal ONLY!

Date 6/8/04


Date 6-08-04

VICTOR P. ARTUSO
PHONE: 704-454-5979
3034 TOM SAVAGE DRIVE
HARRISBURG N.C. 28075

VPA DESIGN

PLAN NUMBER :
THE_DAVIDSON
FIRST_FLOOR_PLAN

Date:	5/28/04
Scale:	1/4"=1'
Drawn:	VPA
Checked:	***
Sheet:	2

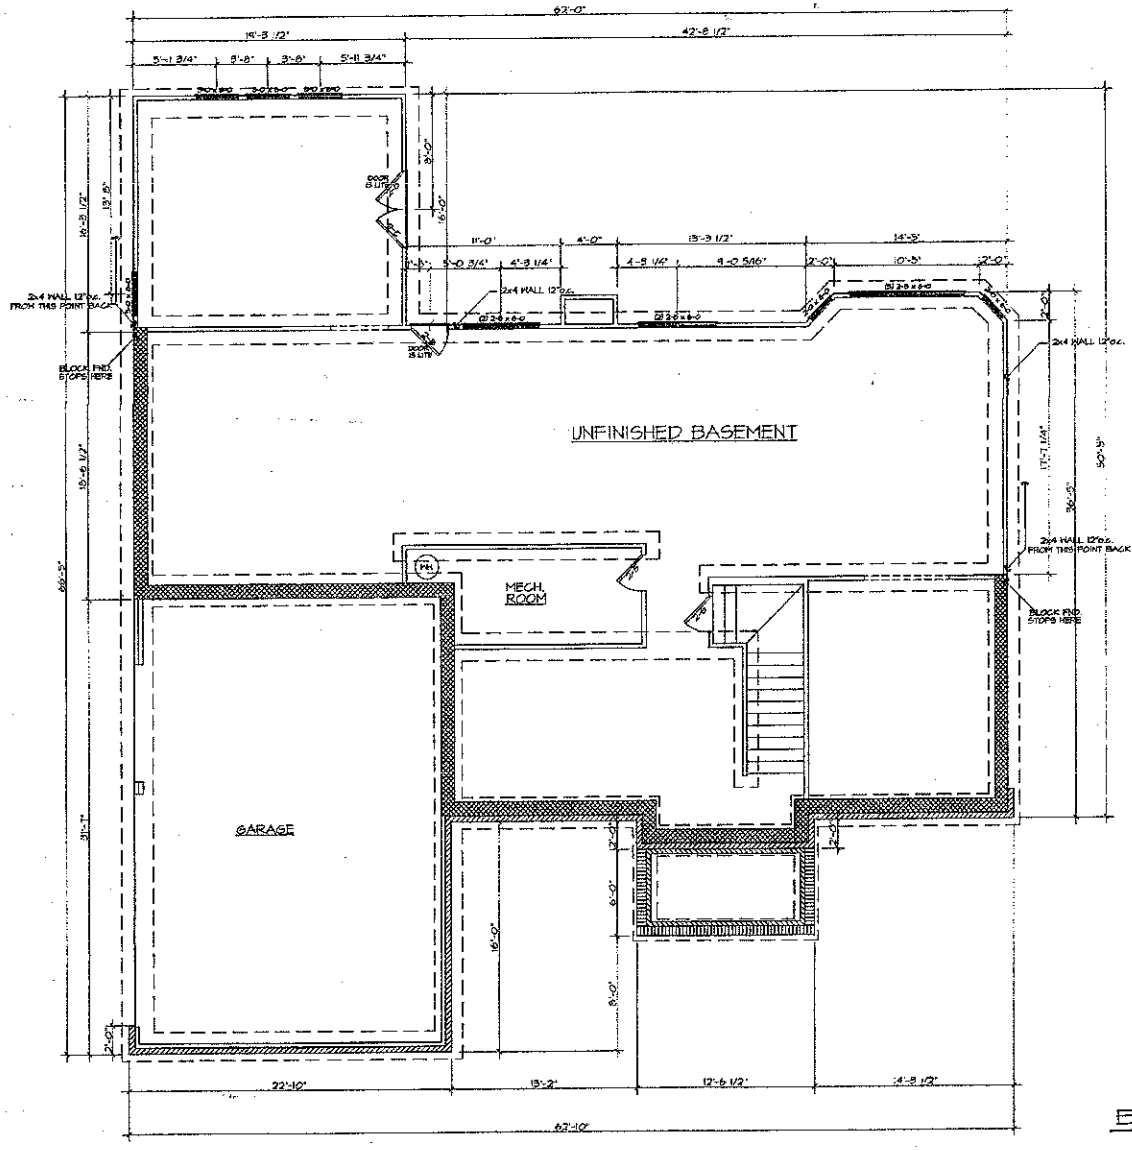

BASEMENT PLAN

SCALE: 1/4"=1'-0"

VICTOR P. ARTUSO
PHONE: 704-454-5979
3034 TOM SAVAGE DRIVE
HARRISBURG N.C. 28075

VPA DESIGN

PLAN NUMBER :
THE_DAVIDSON
BASEMENT_PLAN

Date:	5/26/04
Scale:	1/4"=1'
Drawn:	VPA
Checked:	***
Sheet:	1B