
SITE DEVELOPMENT PLAN

PREPARED BY:

DELTA LAND SERVICES, INC.
6033 FLORENCE AVENUE, SUITE 100
CHARLOTTE, NORTH CAROLINA 28212
(704) 536-8190

SCALE: 1" = 40'

THIS SITE PLAN IS TO SHOW THE PROPOSED LOCATION OF THE HOUSE ON THE LOT AND IS NOT TO BE RELIED UPON FOR CONSTRUCTION.

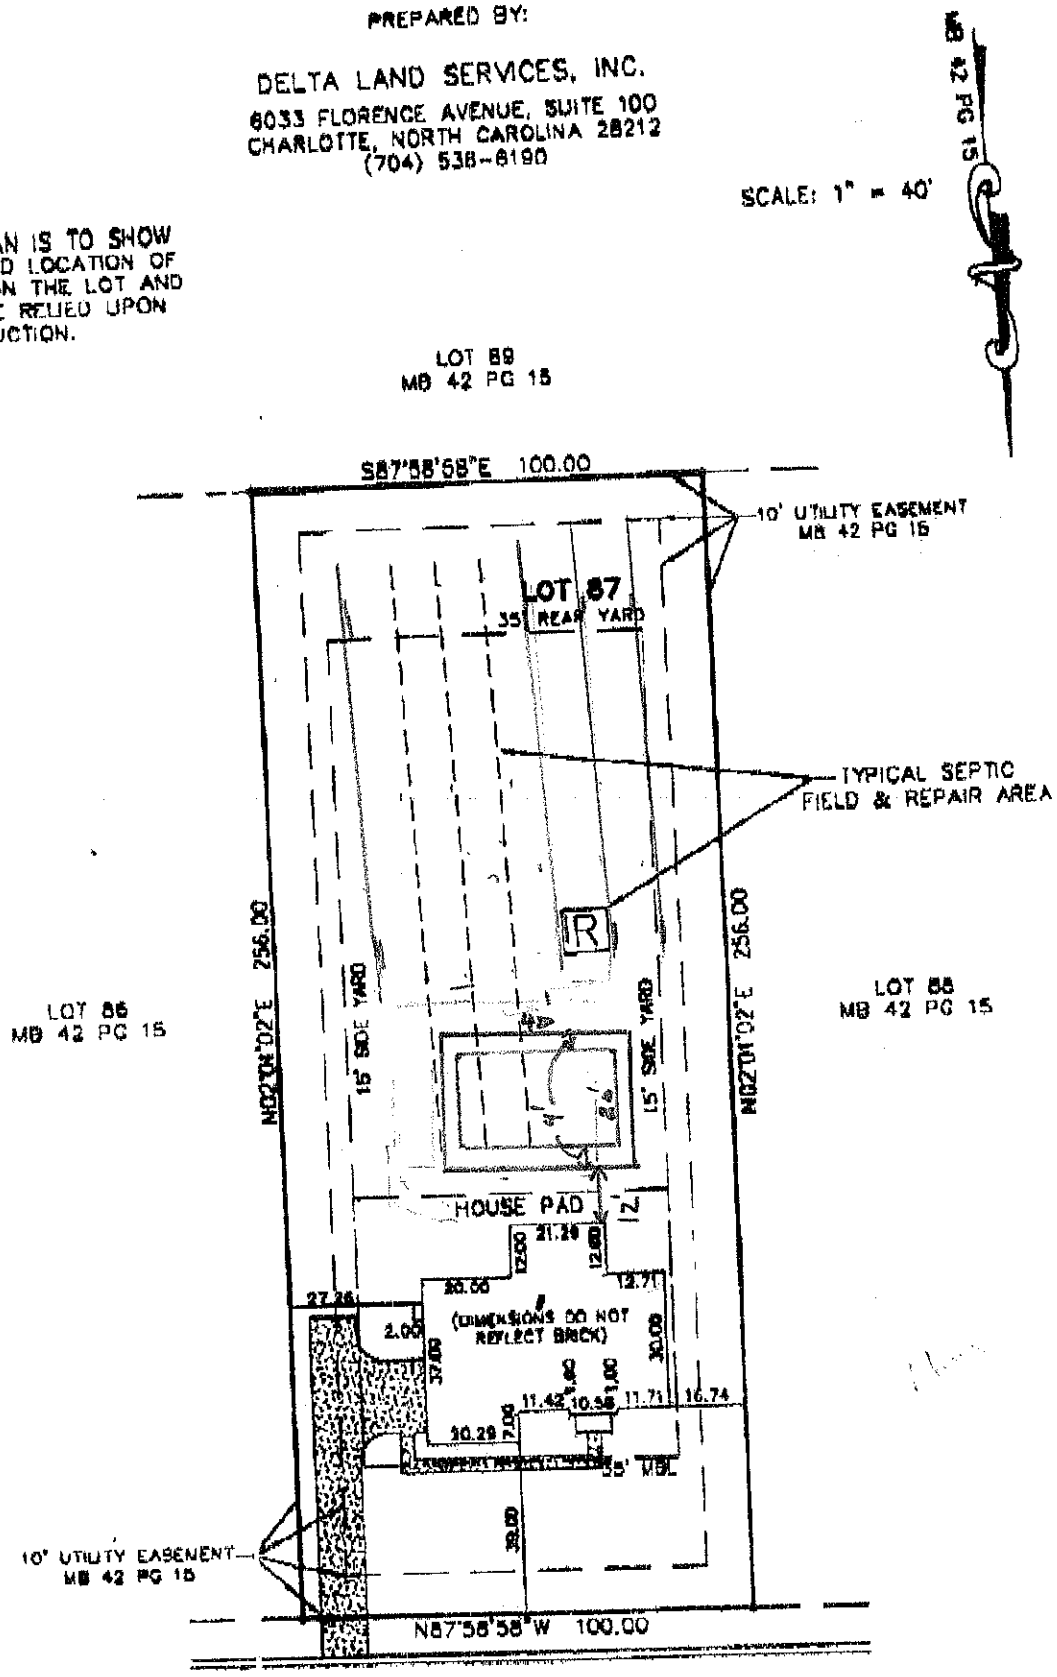

SUNDOWN COVE DRIVE
50' PUBLIC R/W

STAKEOUT ☑

NOT FOR RECORDATION, CONVEYANCES OR SALES