
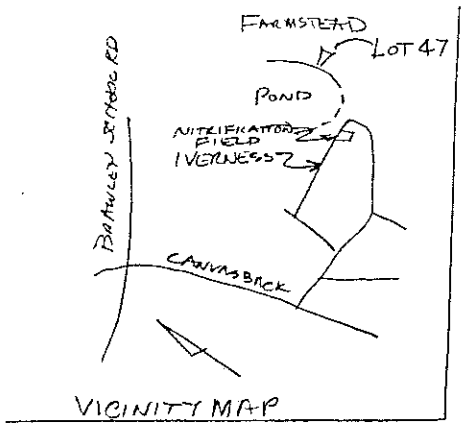



VICINITY MAP

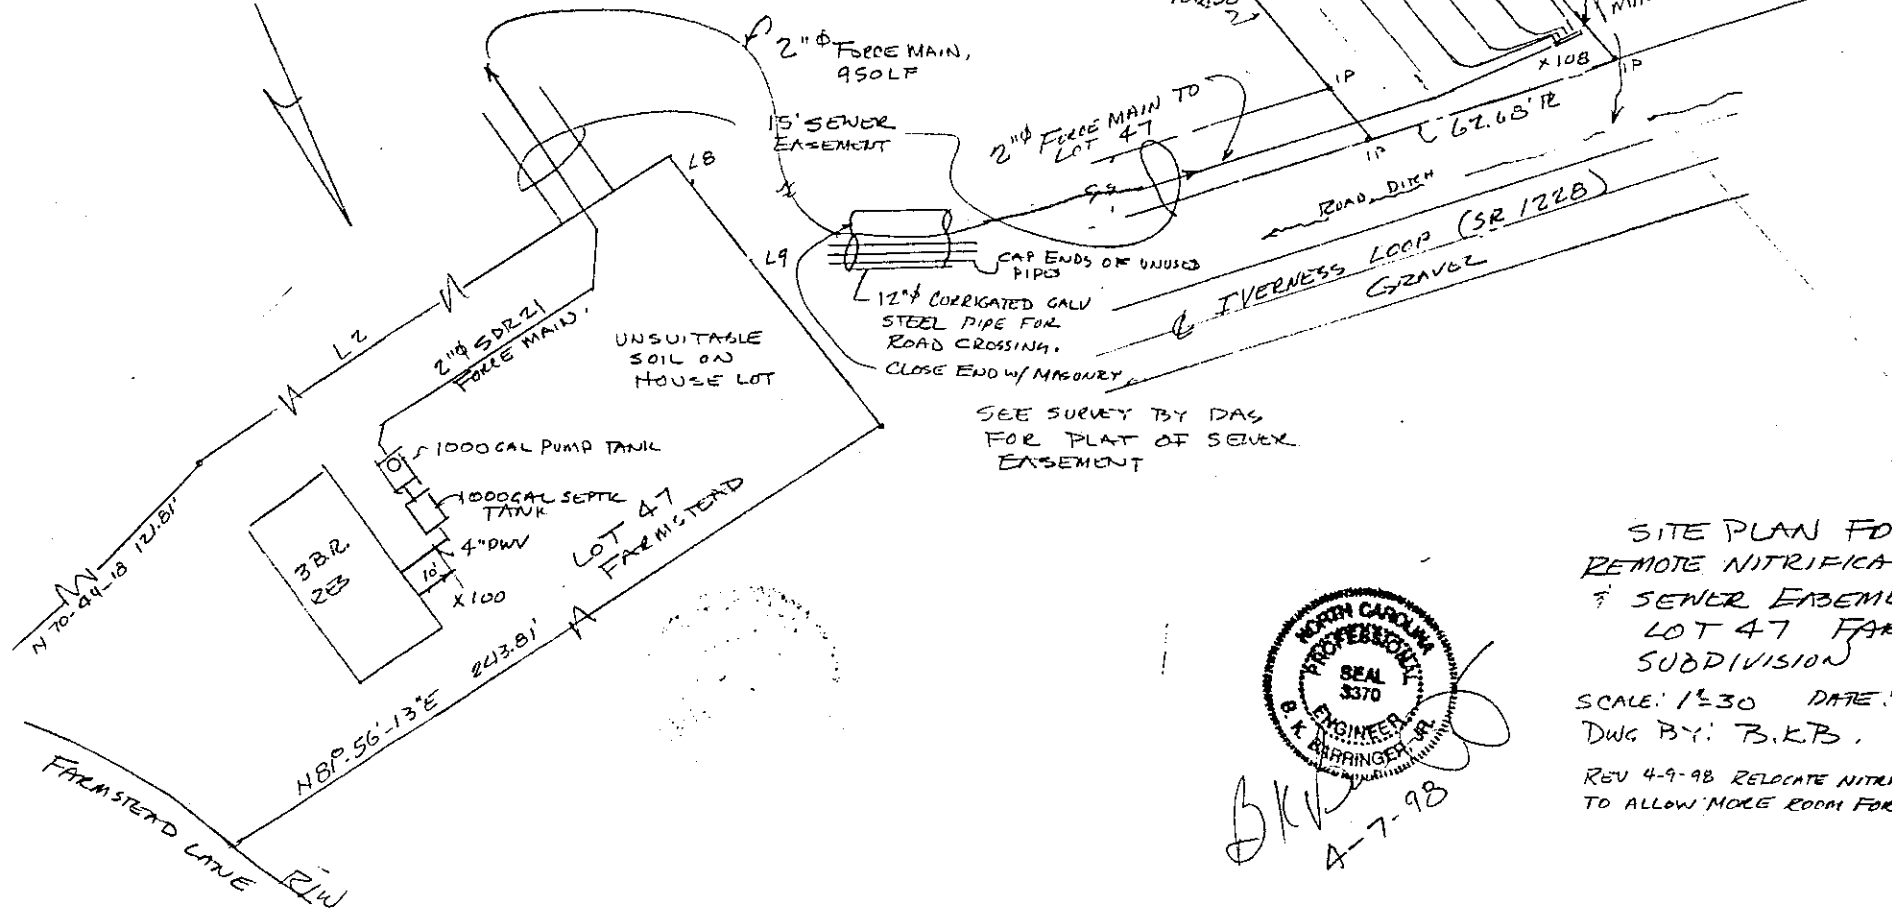


SEE SURVEY BY DAS FOR PLAT OF SEWER EASEMENT

NORTH CAROLINA PROFESSIONAL SEAL 3370 ENGINEER B. K. BARRINGER, JR.

BKB 4-7-98

SITE PLAN FOR REMOTE NITRIFICATION FIELD & SEWER EASEMENT FOR LOT 47 FARMSTEAD SUBDIVISION

SCALE: 1"=30' DATE: 4-6-98

DWG BY: B.K.B.

REV 4-9-98 RELOCATE NITRIFICATION LINES TO ALLOW MORE ROOM FOR REPAIR.