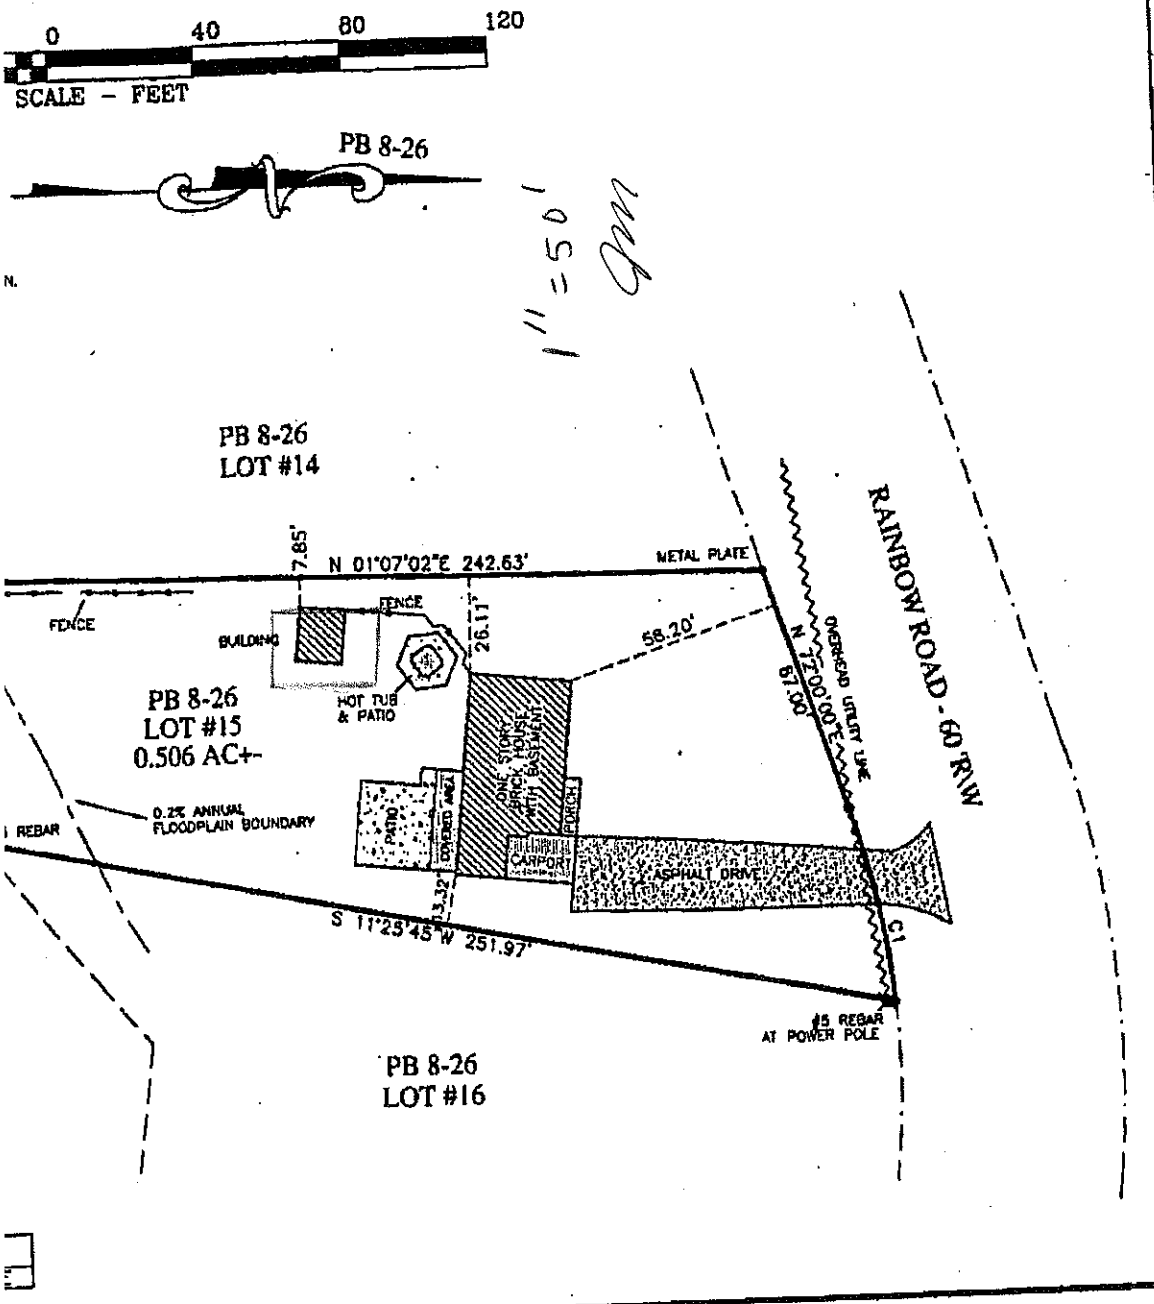


PHYSICAL SURVEY
FOR

KEITH GARGUS &
LISA-MARIE PUCKETT-GARGU

BEING LOT #15, BLOCK B, CATALINA COVE SUBDIV.

FEBRUARY 23, 2012	DB: 795	PG: 883
SCALE: 1" = 40'	DB:	PG:
	PB: 8	PG: 26

DAVIDSON TOWNSHIP
MECKLENBURG COUNTY, NC

DEDMON SURVEYS

CHUCK POOVEY, PLS #3762
ROBERT DEDMON, PLS #3899
3704 NC HIGHWAY #16 NORTH
P.O. BOX 494 - DENVER, NC 28037
PHONE: 704/483/4908
FAX: 704/483/2170


NORTH CAROLINA PROFESSIONAL SEAL L-3899 LAND SURVEYOR ROBERT J. DEDMON

I CERTIFY THIS PLAT WAS DRAWN FROM AN ACTU
SURVEY AND IS CORRECT AND TRUE TO THE BEST
OF MY KNOWLEDGE.

Robert J. Dedmon 3899
PROFESSIONAL LAND SURVEYOR LICENSE

SURV. BY: JR	DRAWN: RD	JOB# JRRAN

VICINITY MAP

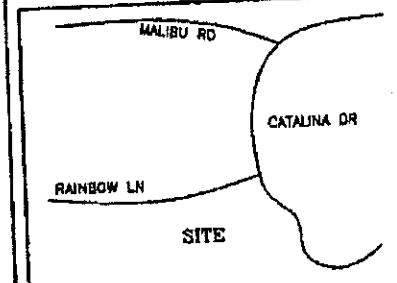

IREDELL COUNTY HEATLH DEPARTMENT
ENVIRONMENTAL HEALTH DIVISION
PAGE 2: *SITE PLAN WORKSHEET*

SEE THE "SAMPLE SITE PLAN" BELOW. *INCOMPLETE SITE PLANS WILL BE RETURNED TO YOU FOR COMPLETION AND MAY RESULT IN A DELAY IN THE ISSUANCE OF YOUR SEPTIC SYSTEM PERMIT!!!*

Place an (X) beside each item as you complete the site plan:

- ____ Property Line measurements are clearly identified...
- ____ All proposed structures are indicated...
  SHOW: proposed house or business footprint, wells, water lines, patios, pools and decks, and any other item that will occupy space on the site
- ____ Front and side setbacks from property line...
- ____ Preferred driveway location and configuration, preferred well location...
- ____ Area you prefer your septic system to be placed...
- ____ North arrow, or other sufficient indicator of direction...

Circle N/A on the following if appropriate:

- ____ Location of septic systems and wells within 100' of your property... N/A
- ____ Location of easements and rights of ways on your property... N/A
- ____ Location of any designated wetlands on the property... N/A

Signature: _____ 11-28-12

REQUIRED property owner or owner's legal representative signature. DATE

USE THIS SPACE TO DRAW YOUR SITE PLAN

