IREDELL COUNTY HEATLH DEPARTMENT

PAGE 2: *SITE PLAN WORKSHEET*

SEE THE SAMPLE SITE PLAN BELOW. INCOMPLETE SITE PLANS WILL BE RETURNED TO YOU FOR COMPLETION AND MAY RESULT IN A DELAY IN THE ISSUANCE OF YOUR SEPTIC SYSTEM PERMIT!!!

Place an (X) beside each item as you complete the site plan:

- X — Property Line measurements are clearly identified…
- X — All proposed structures are indicated…
  SHOW: proposed house or business footprint, wells, water lines, patios, pools and decks, and any other item that will occupy space on the site
- X — Front and side setbacks from property line…
- X — Preferred driveway location and configuration, preferred well location…
- X — Area you prefer your septic system to be placed…
- X — North arrow, or other sufficient indicator of direction…

Circle N/A on the following if appropriate:

- ✓ — Location of septic systems and wells within 100' of your property… **N/A**
- NA — Location of easements and rights of ways on your property… **N/A**
- NA — Location of any designated wetlands on the property… **N/A**


Signature: R. Neil B Tull


Property owner or owner's legal representative signature (SIGNATURE REQUIRED)


1-3-07

DATE

USE THIS SPACE TO DRAW YOUR SITE PLAN

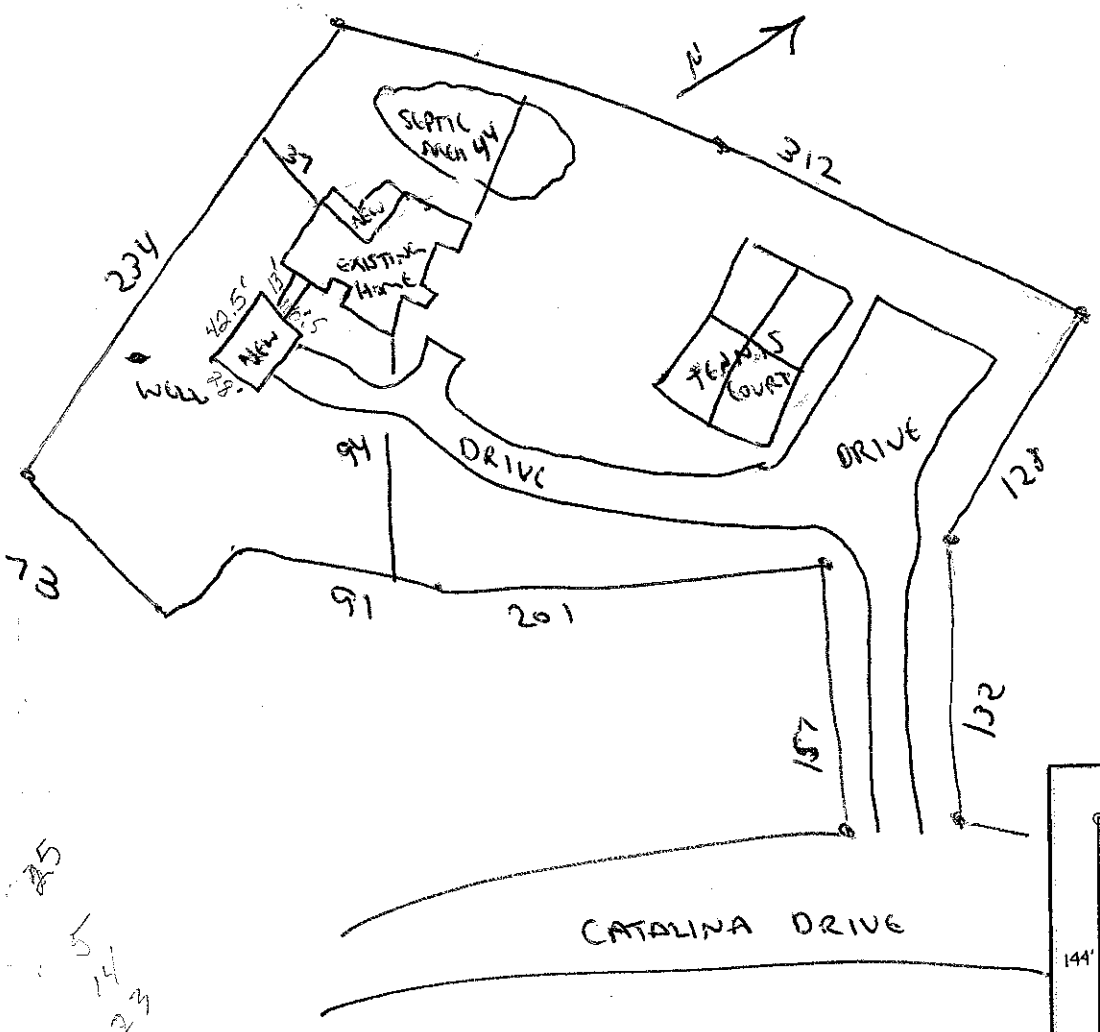

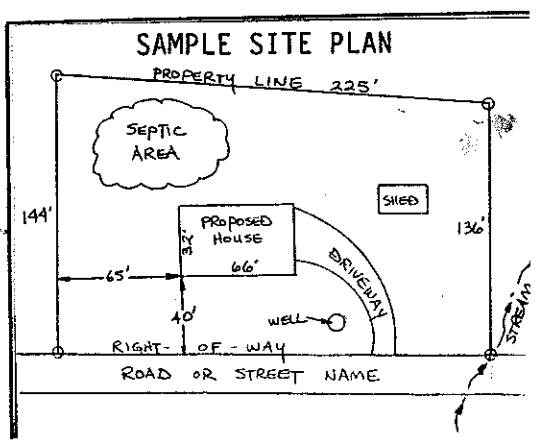

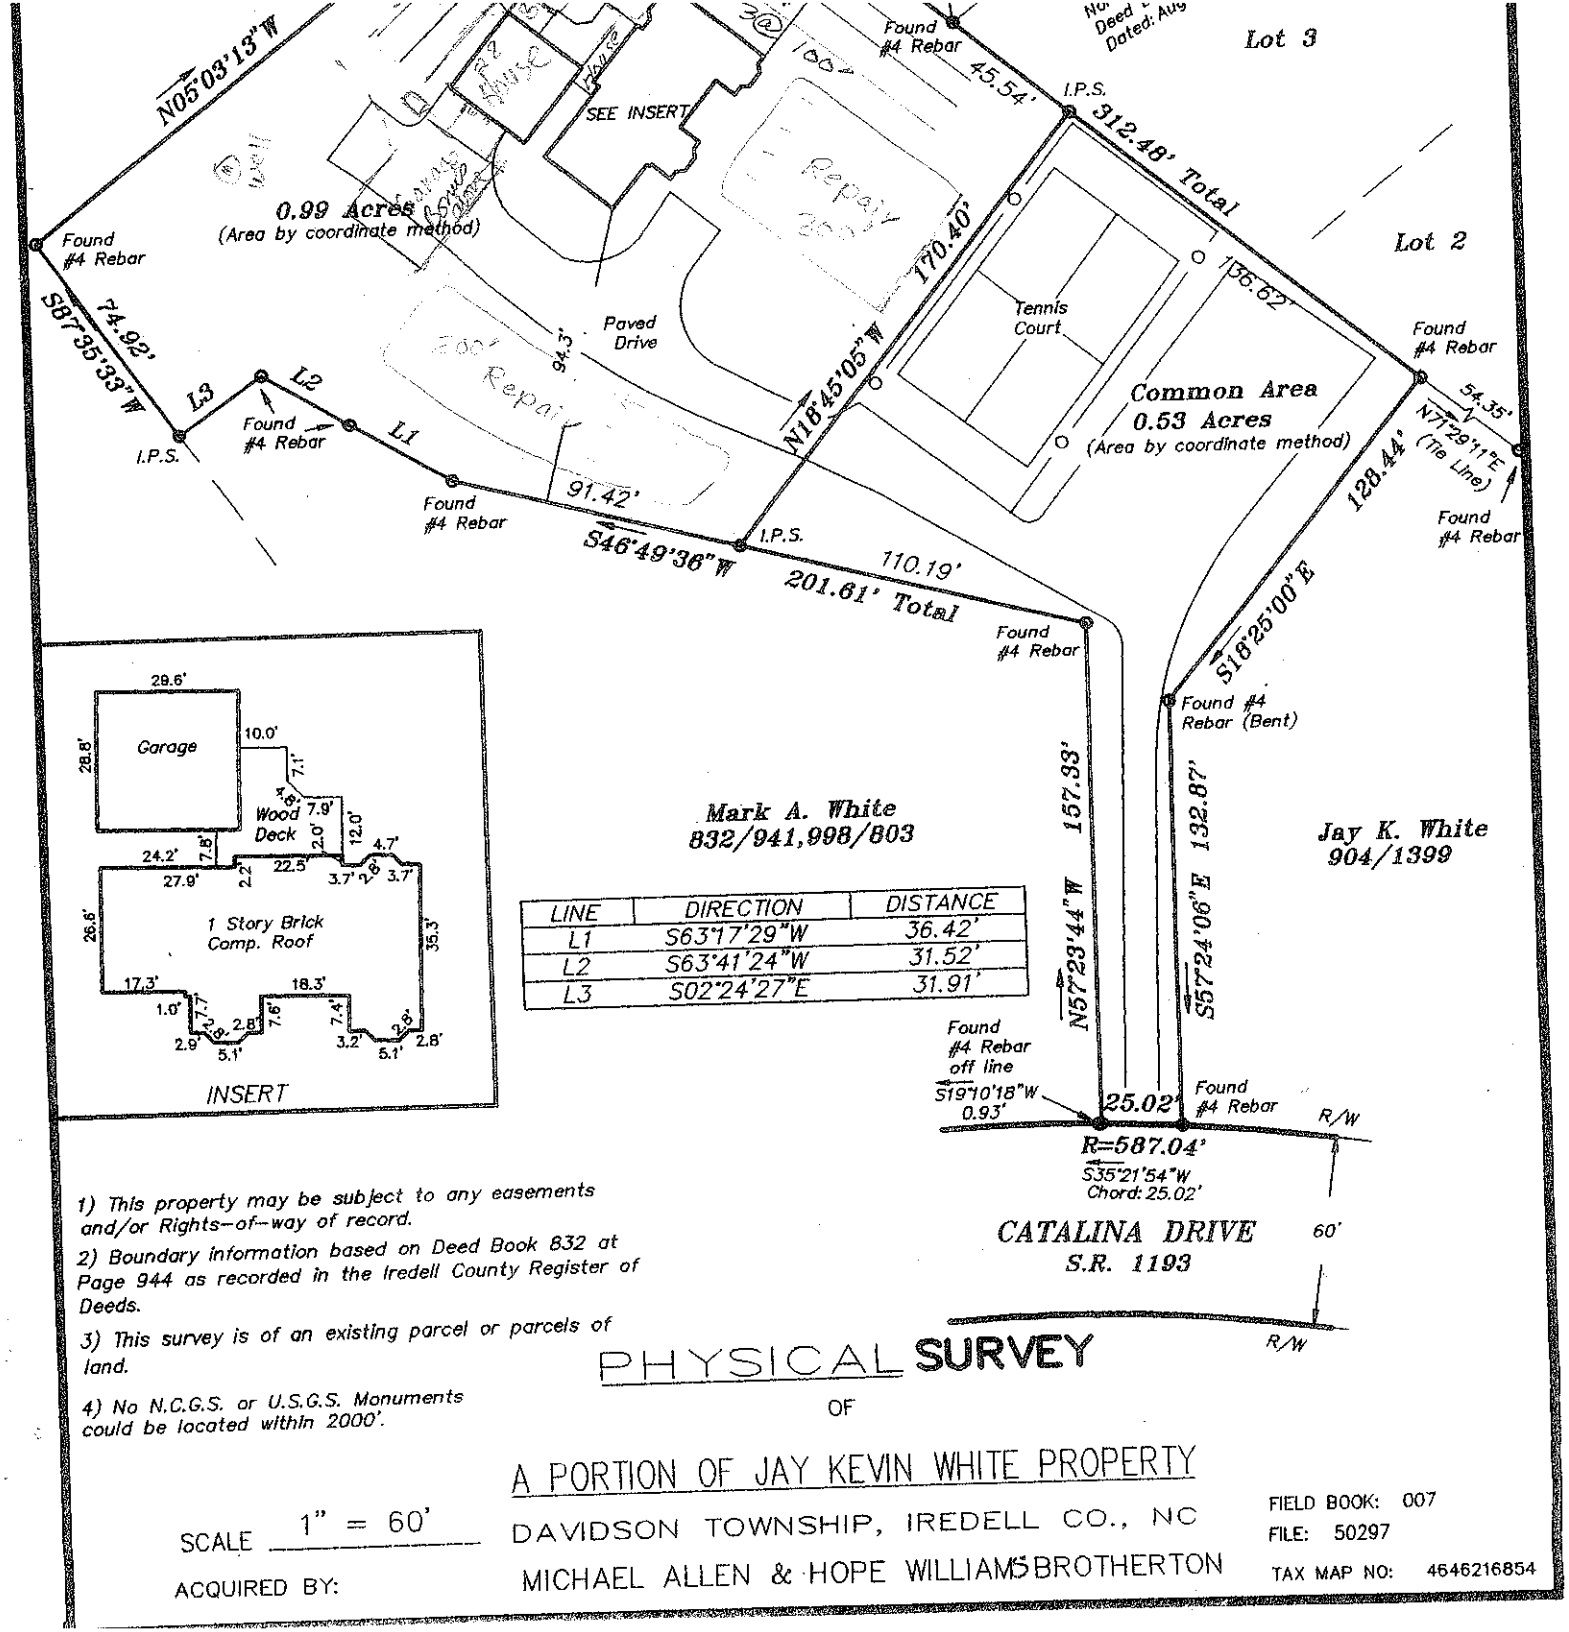

LINE	DIRECTION	DISTANCE
L1	S63°17'29"W	36.42'
L2	S63°41'24"W	31.52'
L3	S02°24'27"E	31.91'

1) This property may be subject to any easements and/or Rights-of-way of record.

2) Boundary information based on Deed Book 832 at Page 944 as recorded in the Iredell County Register of Deeds.

3) This survey is of an existing parcel or parcels of land.

4) No N.C.G.S. or U.S.G.S. Monuments could be located within 2000'.

PHYSICAL SURVEY

OF

A PORTION OF JAY KEVIN WHITE PROPERTY

DAVIDSON TOWNSHIP, IREDELL CO., NC

MICHAEL ALLEN & HOPE WILLIAMS BROTHERTON

SCALE 1" = 60'

ACQUIRED BY:

FIELD BOOK: 007

FILE: 50297

TAX MAP NO: 4646216854