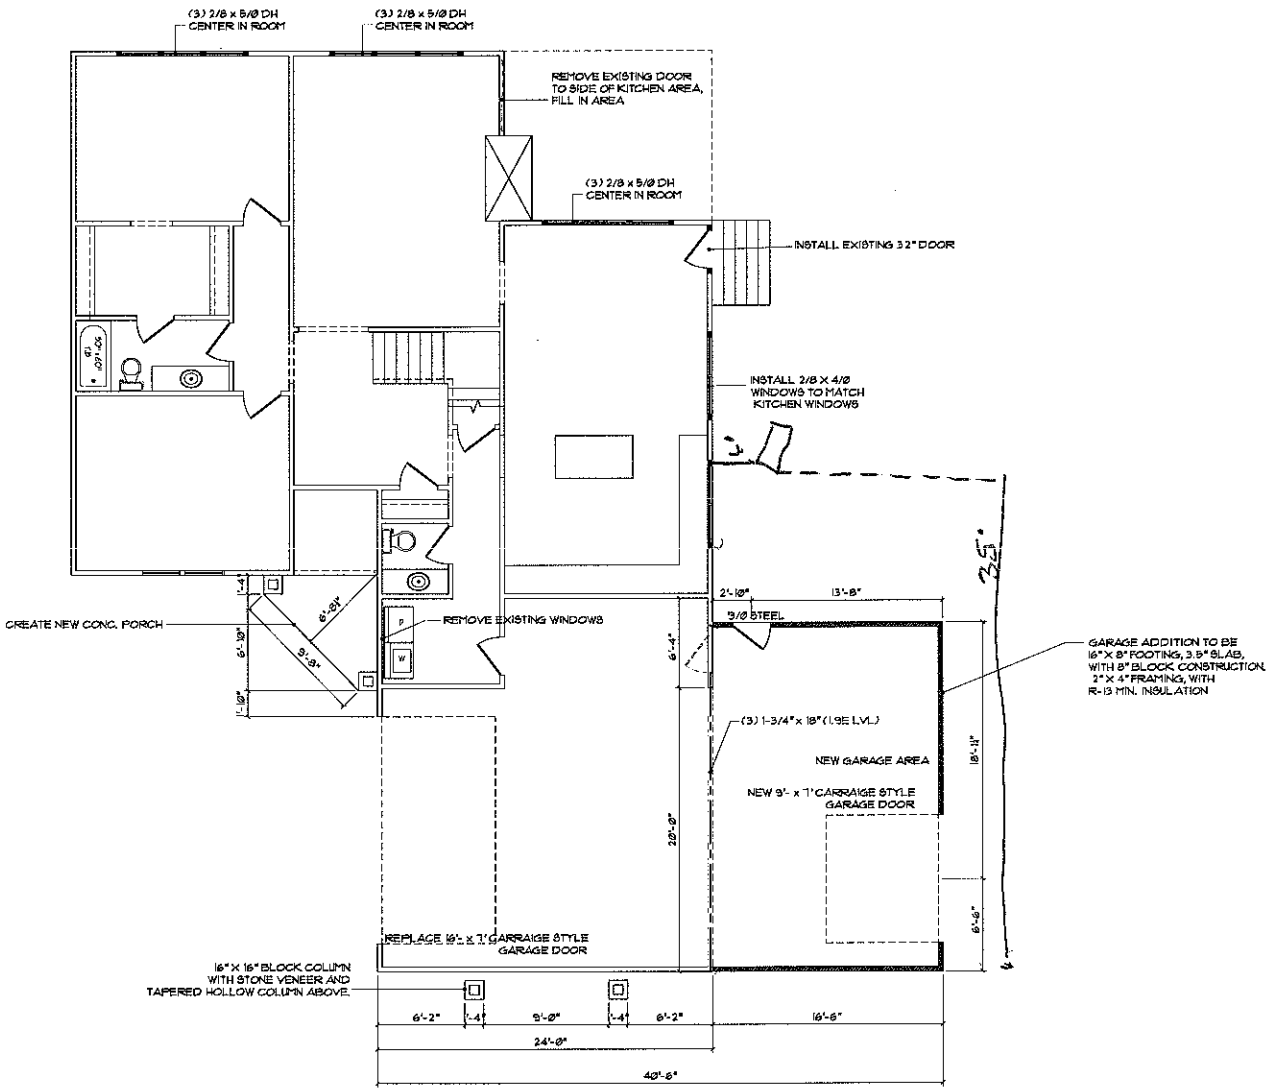


1/3 FIRST FLOOR PLAN
SCALE 1/4" = 1'-0"


DRAWING TITLE: FIRST FLOOR PLAN

PROJECT INFORMATION
RENISE JORDAN
329 SUNDOWN RD.
MOORESVILLE, NC

PROJECT INFORMATION
PROJECT NO: 295824
ORIGINAL DATE: 07.05.23
REVISED DATE:
DRAWN BY: J.BASINGER
SCALE: 1/4" = 1'-0"

Basinger Design Co.
James R. Basinger, PE

SHEET NO: 3

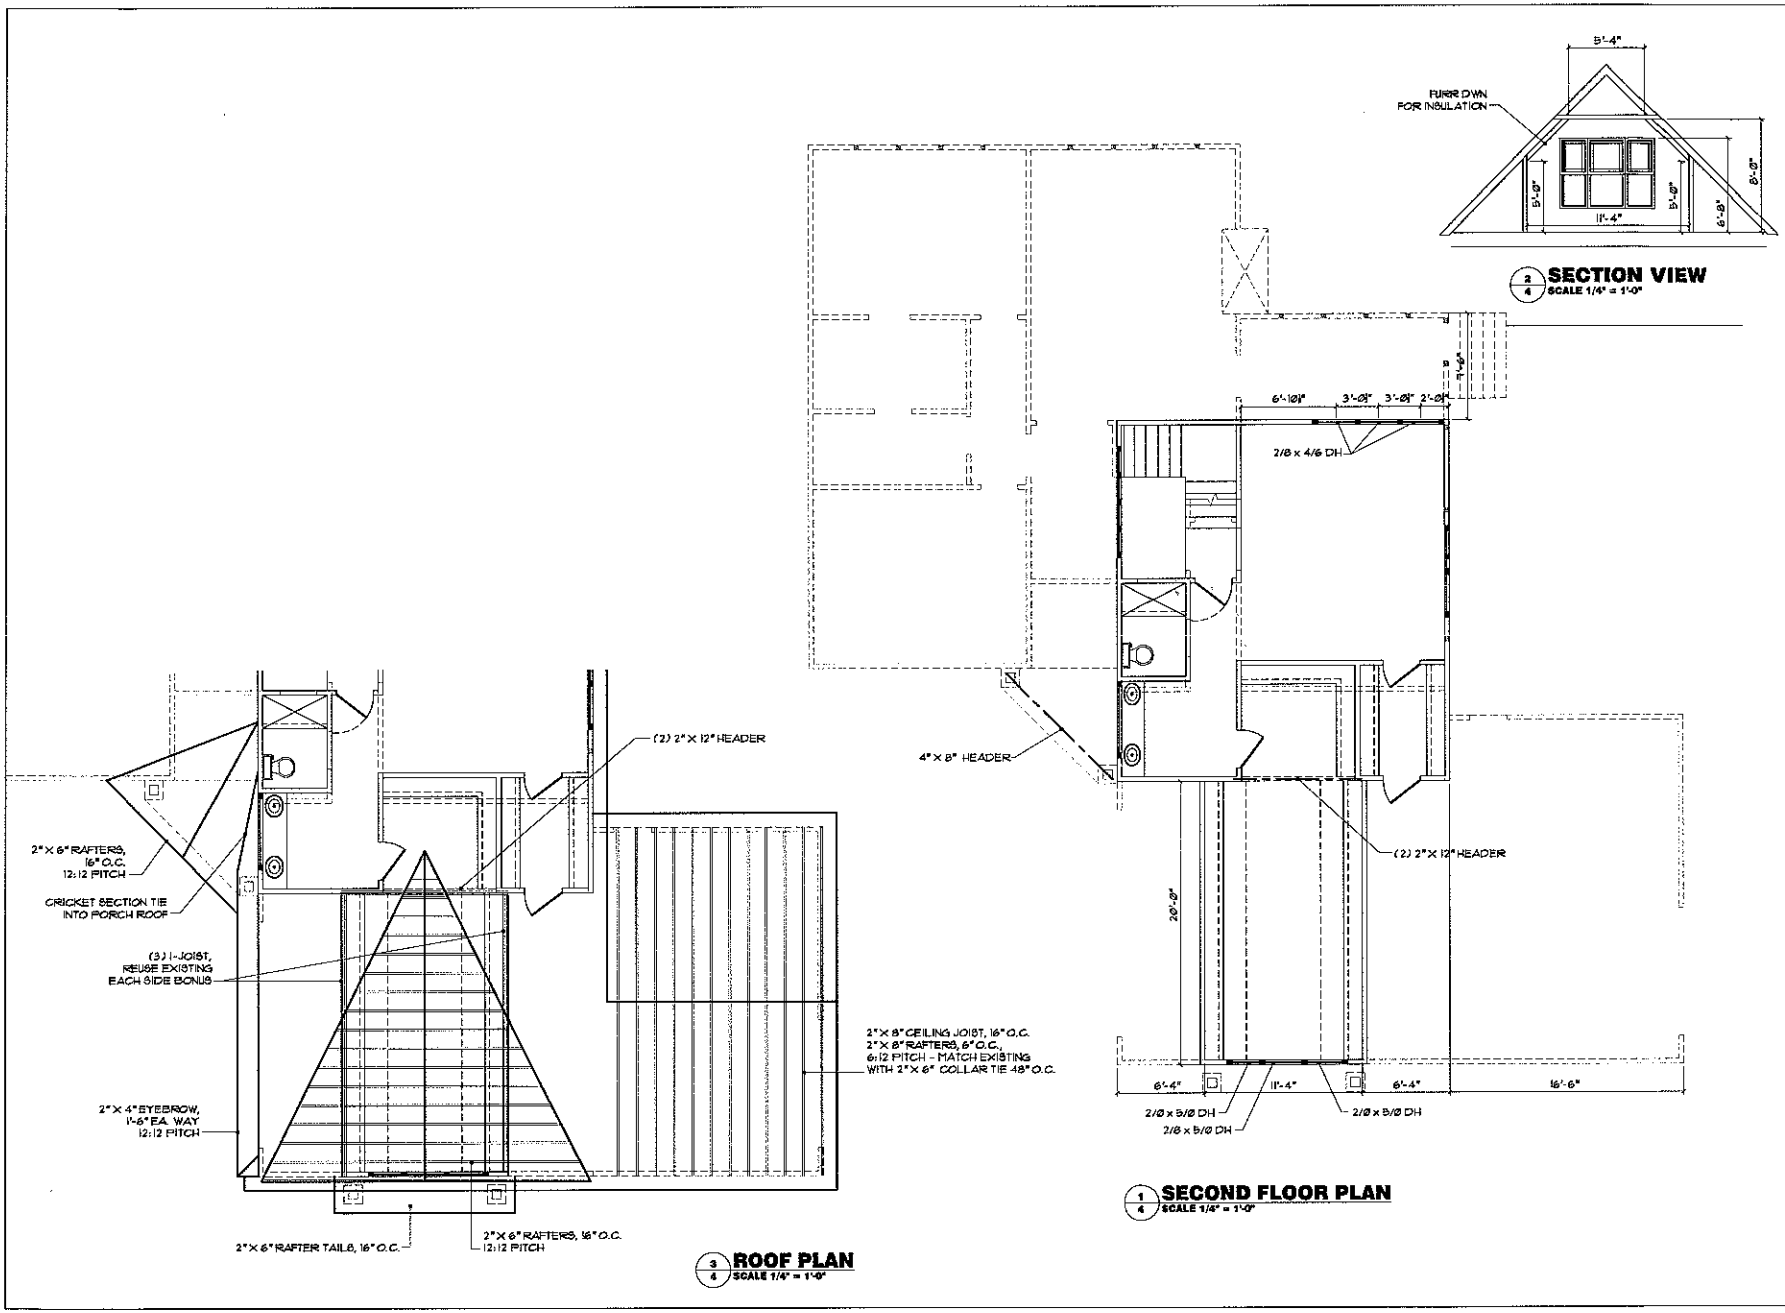

2/4 SECTION VIEW
SCALE 1/4" = 1'-0"

1/4 SECOND FLOOR PLAN
SCALE 1/4" = 1'-0"

3/4 ROOF PLAN
SCALE 1/4" = 1'-0"

DRAWING TITLE
SECOND FLOOR PLAN

PROJECT INFORMATION
DENISE JORDAN
329 SUNDOWN RD.
MOORESVILLE, NC

PROJECT INFORMATION
PROJECT NO: 295824
ORIGINAL DATE: 07.05.09
REVISED DATE:
DRAWN BY: J.BASINGER
SCALE: 1/4" = 1'-0"

Basinger Design Co.
James R. Basinger, PE
[illegible]

SHEET NO:
4