ADD 3 CAR GARAGE CC 1/5


SITE DEVELOPMENT PLAN

PREPARED BY:

DELTA LAND SERVICES, INC.
6033 FLORENCE AVENUE, SUITE 100
CHARLOTTE, NORTH CAROLINA 28212
(704) 536-6190

THIS SITE PLAN IS TO SHOW THE PROPOSED LOCATION OF THE HOUSE ON THE LOT AND IS NOT TO BE RELIED UPON FOR CONSTRUCTION.

SCALE: 1" = 40'

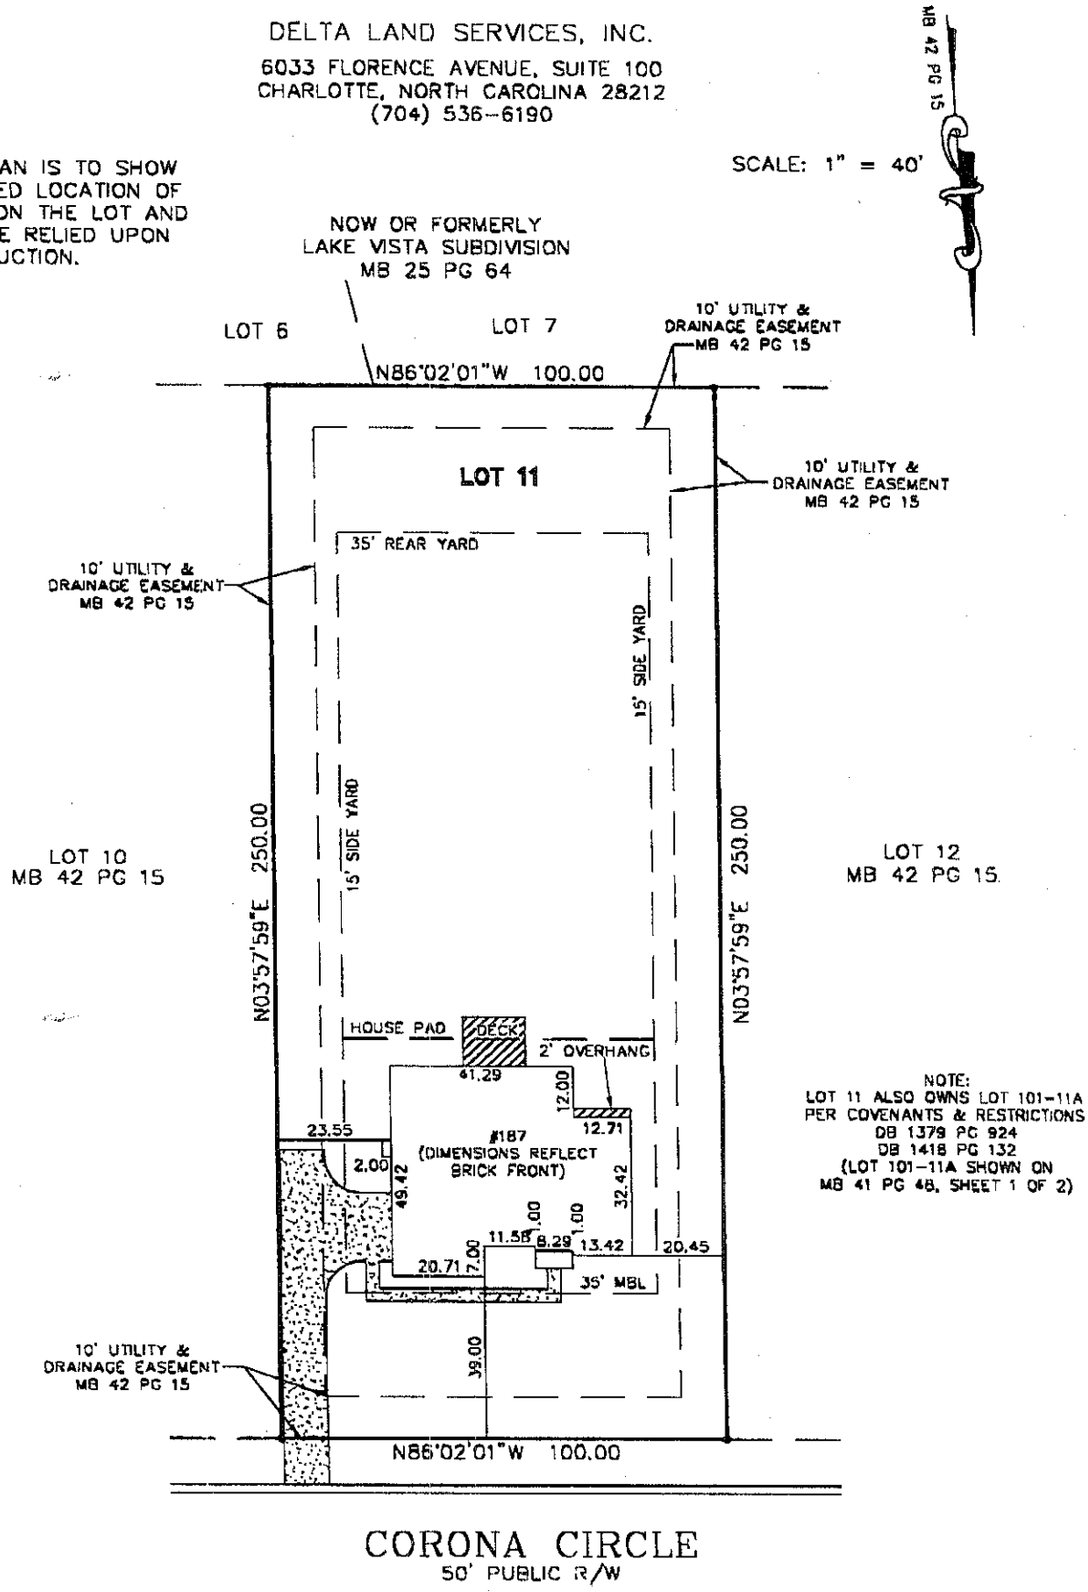

STAKEOUT ☐

NOT FOR RECORDATION, CONVEYANCES OR SALES

Subdivision ESTATES AT SUNDOWN COVE, PHASE 2 County IREDELL
Address 184 CORONA CIRCLE Owner RYAN
Lot 11 Block ___ Plan ROSEMONT Elevation B Drive (Left) SIDE (Right) ___ (Courtyard) ___ Deck X
Patio ___ Fireplace SIDE Garage (1 Car) ___ (2 Car) X (3 Car) ___ Brick FRONT Basement ___ Curtain Wall X
Crawl ___ Slab ___ Other SUNROOM, MORNING ROOM

REVISED: DWN: JA CKD: [illegible] DATE: 12/ 22/ 03

G:\SUNDOWN COVE\SD-0011.DWG - JA