
SITE DEVELOPMENT PLAN

PREPARED BY:

DELTA LAND SERVICES, INC.
6033 FLORENCE AVENUE, SUITE 100
CHARLOTTE, NORTH CAROLINA 28212
(704) 536-6190

SCALE: 1"=40'

THIS SITE PLAN IS TO SHOW THE PROPOSED LOCATION OF THE HOUSE ON THE LOT AND IS NOT TO BE RELIED UPON FOR CONSTRUCTION.

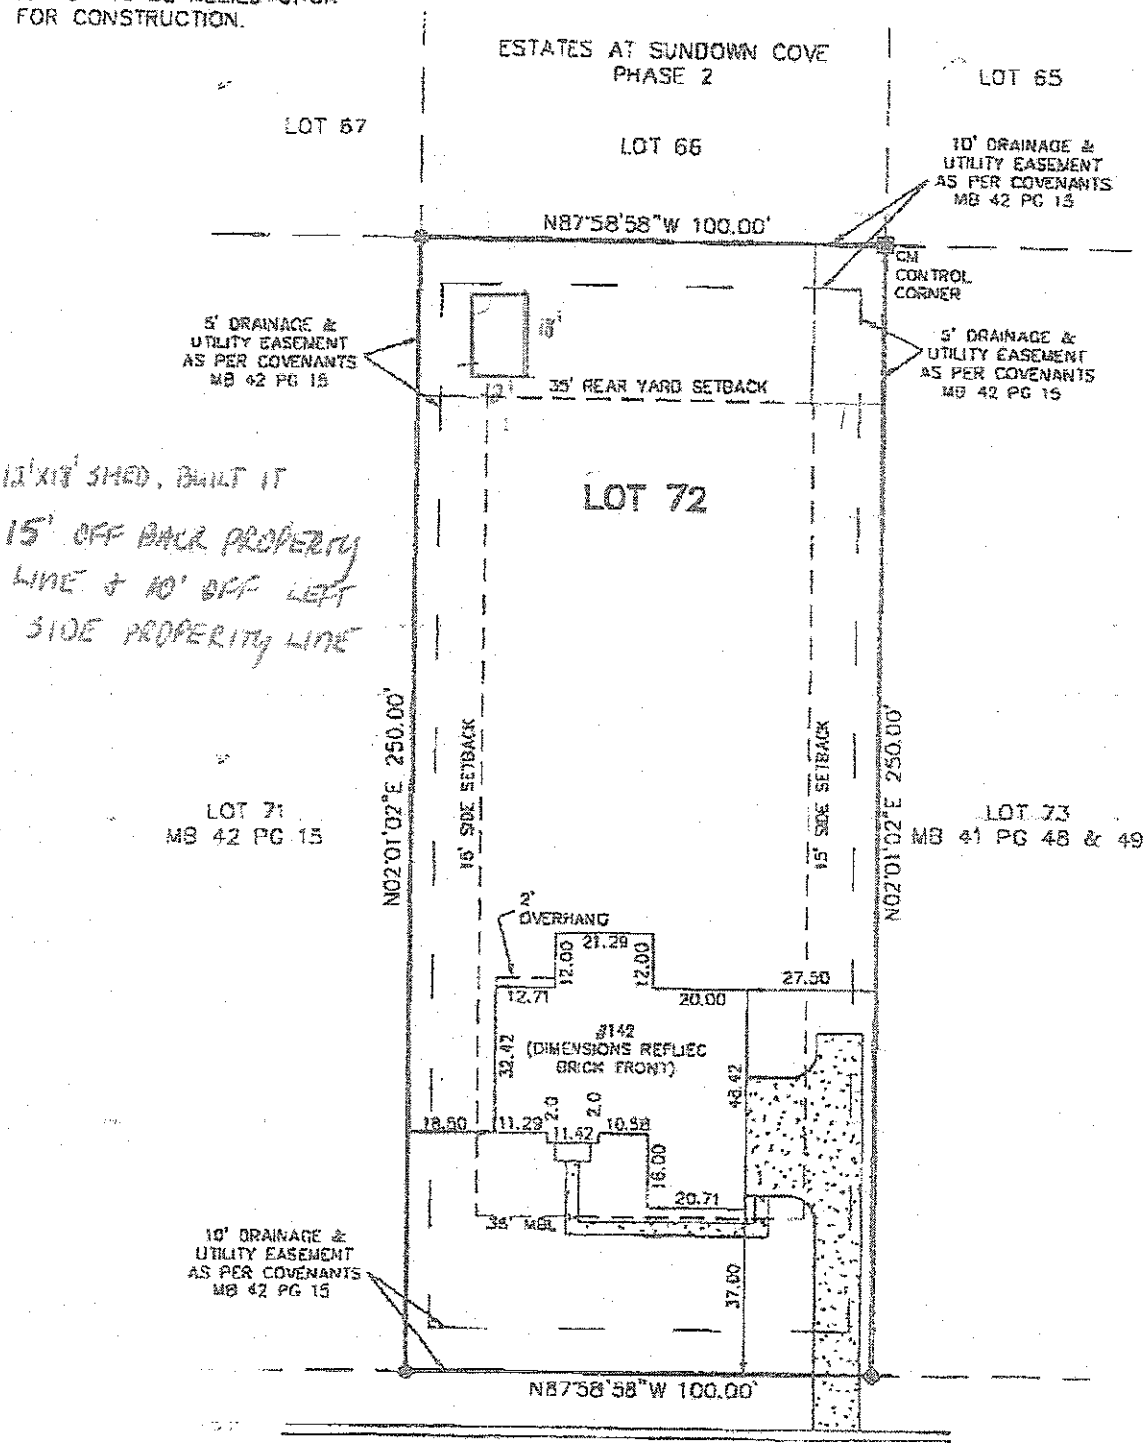

SUNDOWN COVE DRIVE

50' PUBLIC R/W

ESTIMATED DRIVEWAY AREA = 1246 SQ. FT.±

STAKEOUT ☐

NOT FOR RECORDATION, CONVEYANCES OR SALES