5050

Boyat

(110) 110 Outlet - 3 ✓

✓ 3 Complete Fans

✓ 5 - Ceiling Fans Pre wire


5 (TV) cable ✓


5 - Phone (P) ✓

Flood light - 1 ✓


(CL) Couch lights - 2 ✓


(LT) rough-in only 2 in the other Conservatory Suite first floor

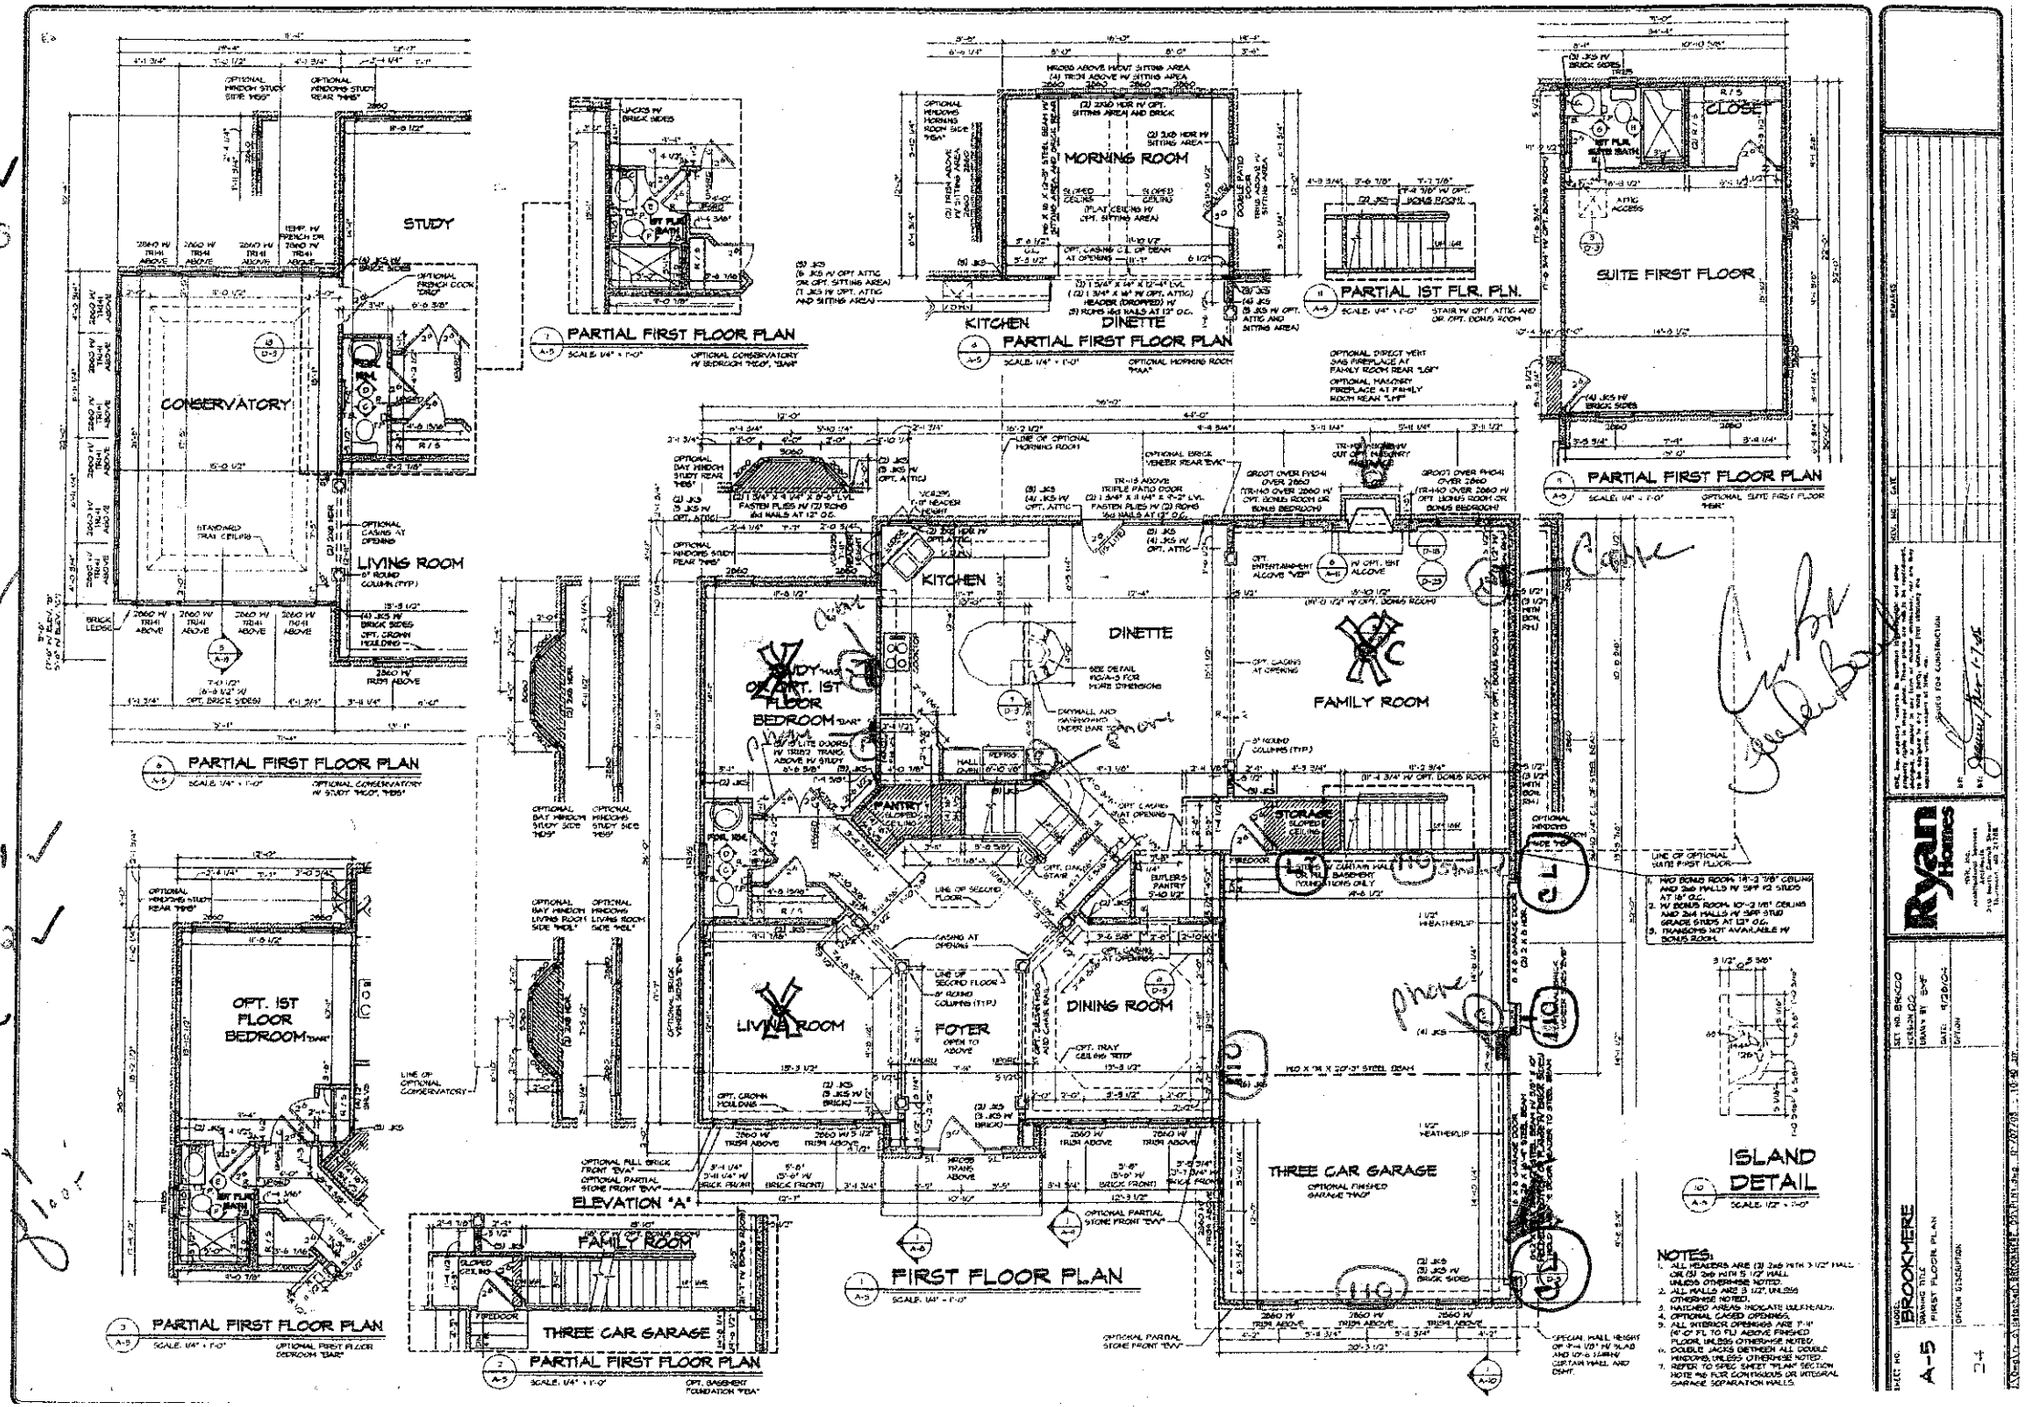


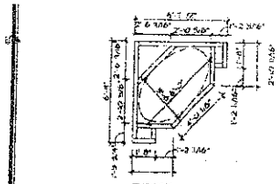


TUB DECK NOTES:
- RIVA 6 TUB PLATFORM KNEEWALL HEIGHT TO BE 11 1/4"
- INSTALL 5/8" PLYWOOD OVER 11 1/4" KNEEWALLS
- ALL WATL IS 2X4 UNLESS OTHERWISE NOTED
- INSTALL FILLER PANELS AS NEEDED TO SUPPORT TUB

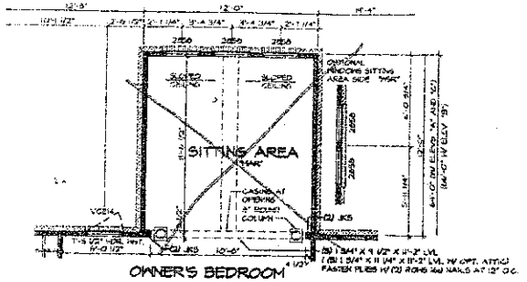

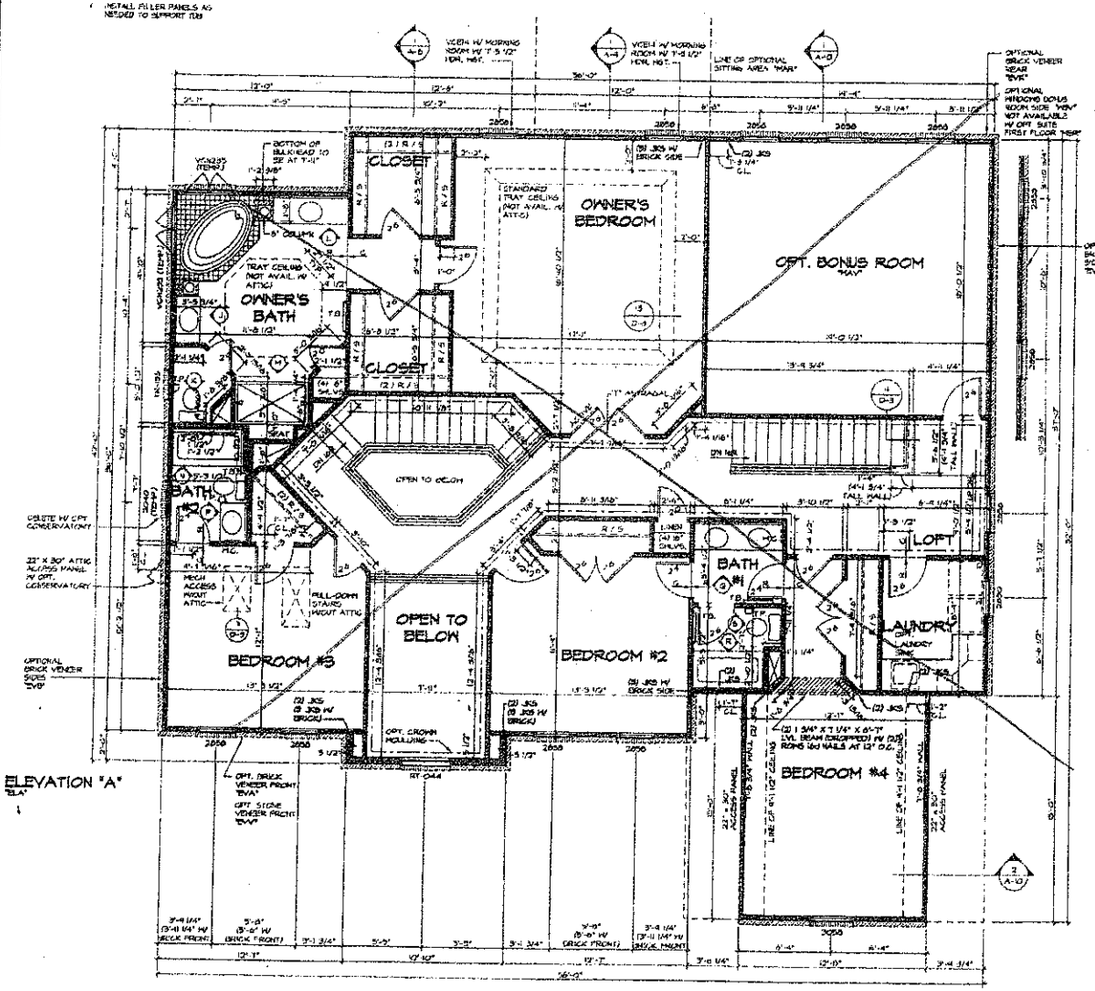

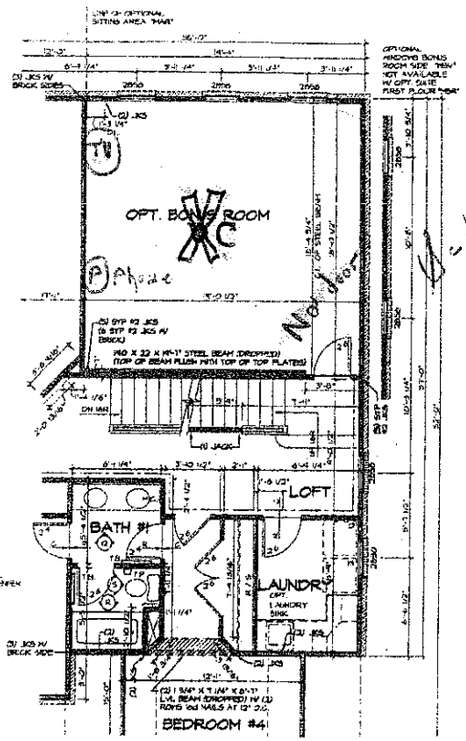

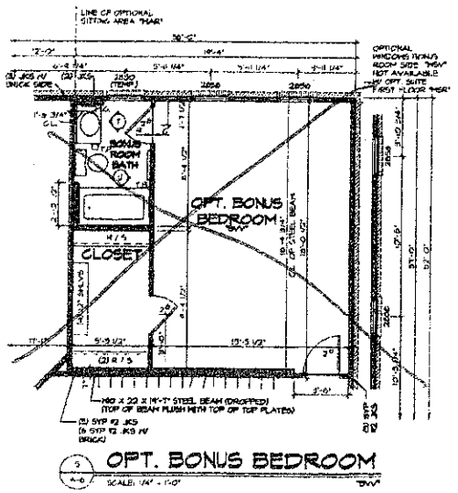

NOTES:
1. ALL HEADERS ARE (2) 2x8 WITH 7 1/2" HALL UNLESS OTHERWISE NOTED.
2. ALL WALLS ARE 5 1/2", UNLESS OTHERWISE NOTED.
3. HATCHED AREAS INDICATE BUILDHEADS.
4. OPTIONAL CASED OPENINGS.
5. ALL INTERIOR OPENINGS ARE 7'-0" 12'-0" FL TO FLJ ABOVE FINISHED FLOOR, UNLESS OTHERWISE NOTED.
6. DOUBLE JACKS BETWEEN ALL DOUBLE WINDOWS, UNLESS OTHERWISE NOTED.
7. REFER TO SPEC SHEET "A" FOR SECTION NOTE #8 FOR CONTINUOUS OR INTEGRAL GARAGE SEPARATION WALLS

SECOND FLOOR PLAN
SCALE: 1/4" = 1'-0"

Ryan Homes

MODEL BROOKMERE
ELEVATION "A"
DRAWING TITLE SECOND FLOOR PLAN
OPTION: KEEP-LOFT/A
OPTION: KEEP-LOFT/B
BONUS BEDROOM

SHEET NO. A-6
27