
# SITE DEVELOPMENT PLAN

PREPARED BY:

DELTA LAND SERVICES, INC.
6033 FLORENCE AVENUE, SUITE 100
CHARLOTTE, NORTH CAROLINA 28212
(704) 536-6190

THIS SITE PLAN IS TO SHOW THE PROPOSED LOCATION OF THE HOUSE ON THE LOT AND IS NOT TO BE RELIED UPON FOR CONSTRUCTION.

SCALE: 1"=40'

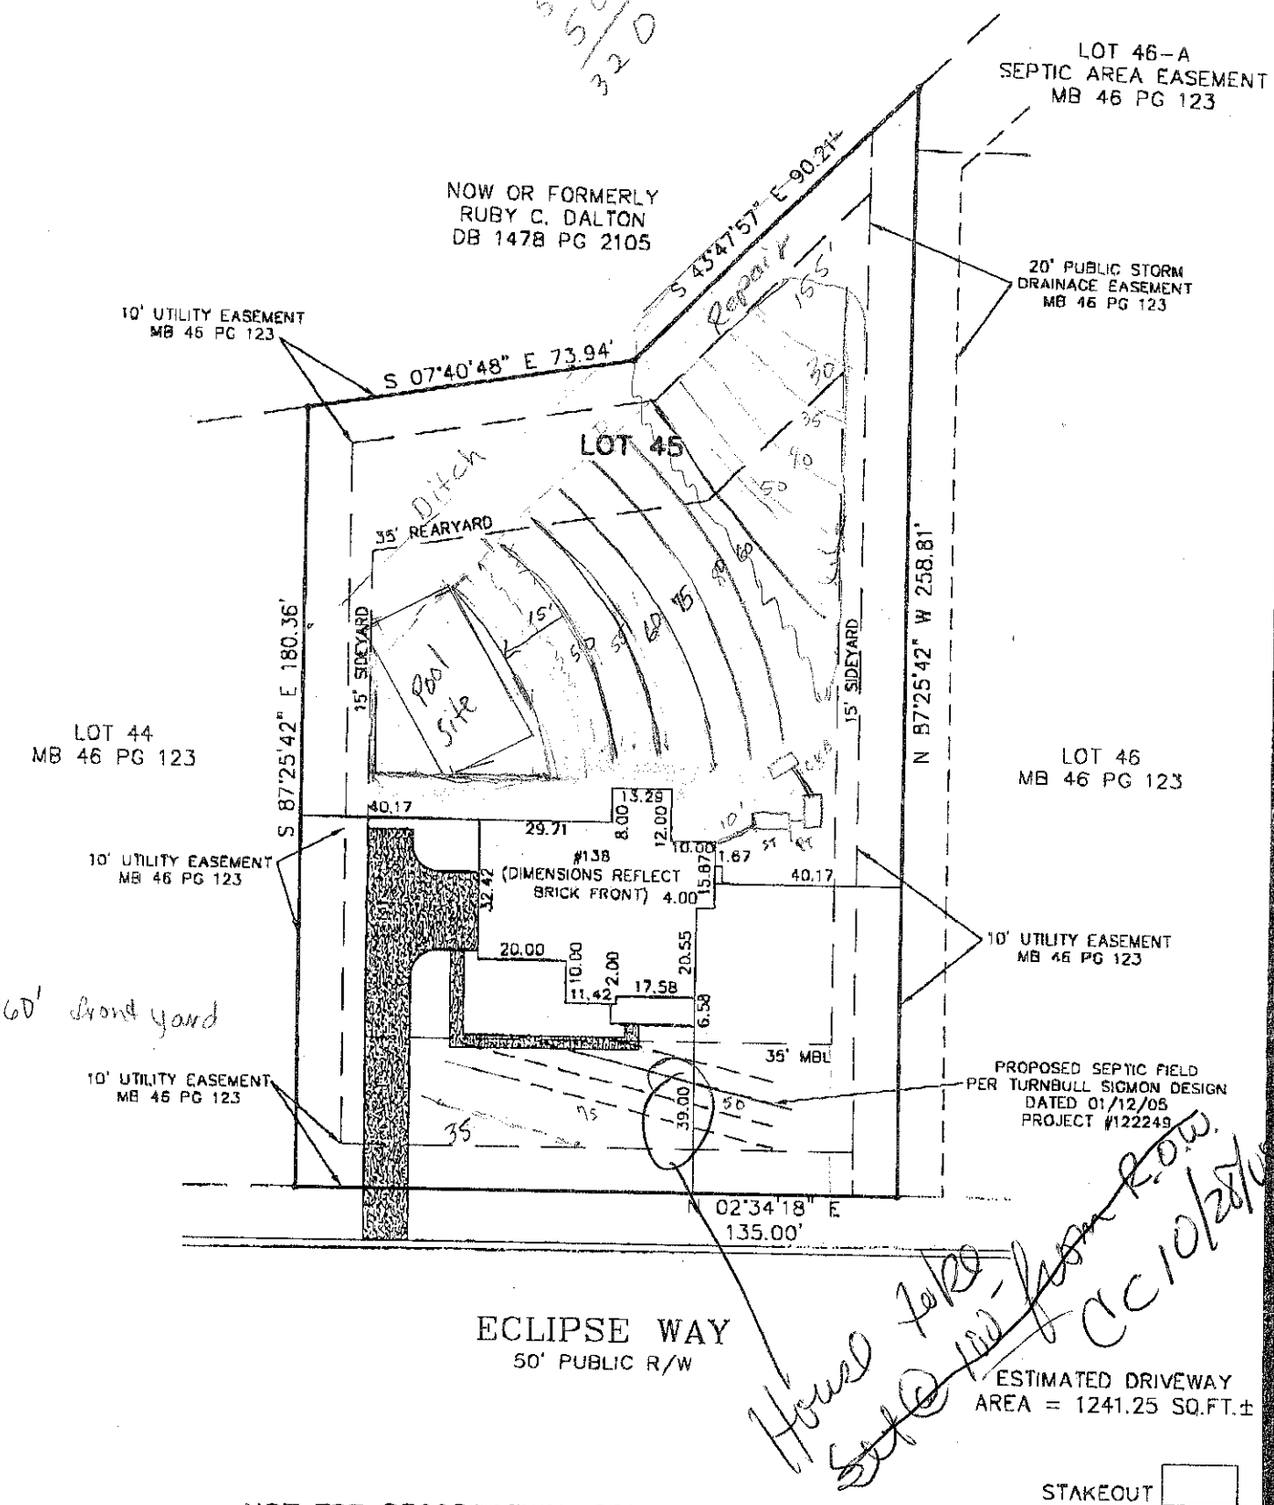


**NOT FOR RECORDATION, CONVEYANCES OR SALES**

Subdivision SUNDOWN COVE, PHASE 3 County IREDELL
Address 138 ECLIPSE WAY Owner RYAN HOMES
Lot 45 Block ___ Plan PINECLIFF Elevation C Drive (Left) X (Right) ___ (Courtyard) ___ Deck ___
Patio ___ Fireplace X Garage (1 Car) ___ (2 Car) ___ X (3 Car) ___ Brick FRONT Basement ___ Curtain Wall ___ X
Crawl ___ Slab ___ Other 4" EXT, SUNROOM, PARTIAL FRONT PORCH

REVISED:

DWN: BEC CKD: MB DATE: 10/ 11/ 05

G:\SUNDOWN COVE\SD-0045.DWG - BEC