


Heated

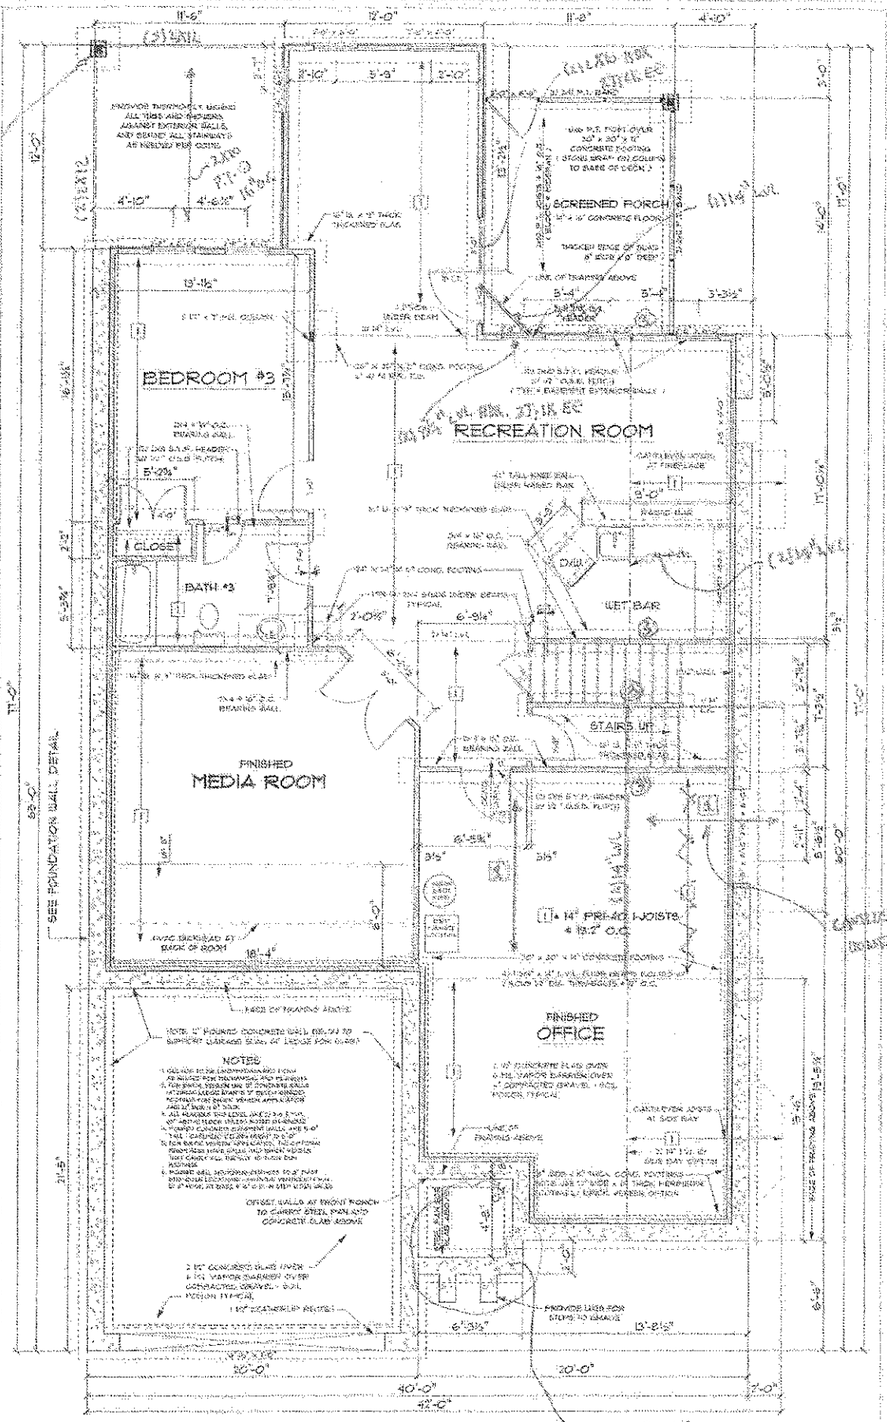

2 A-1 LOWER FLOOR PLAN
SCALE: 1/4" = 1'-0"

Full Porch

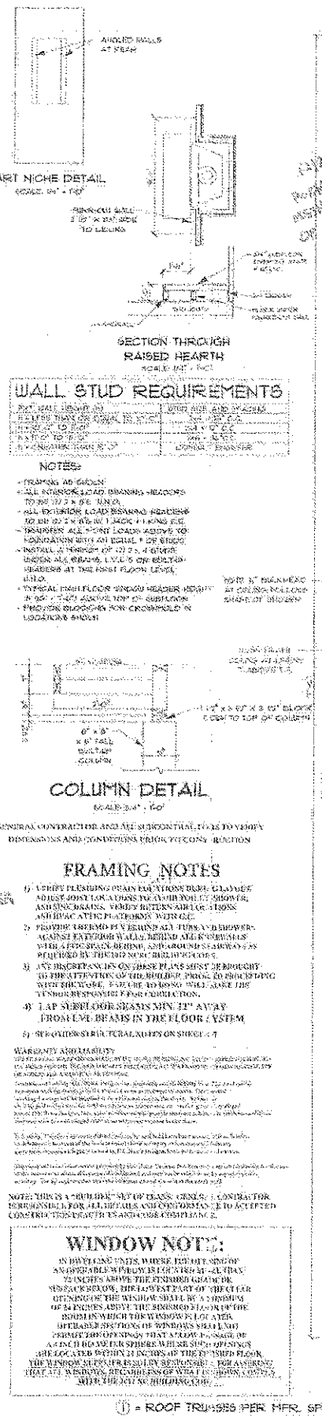

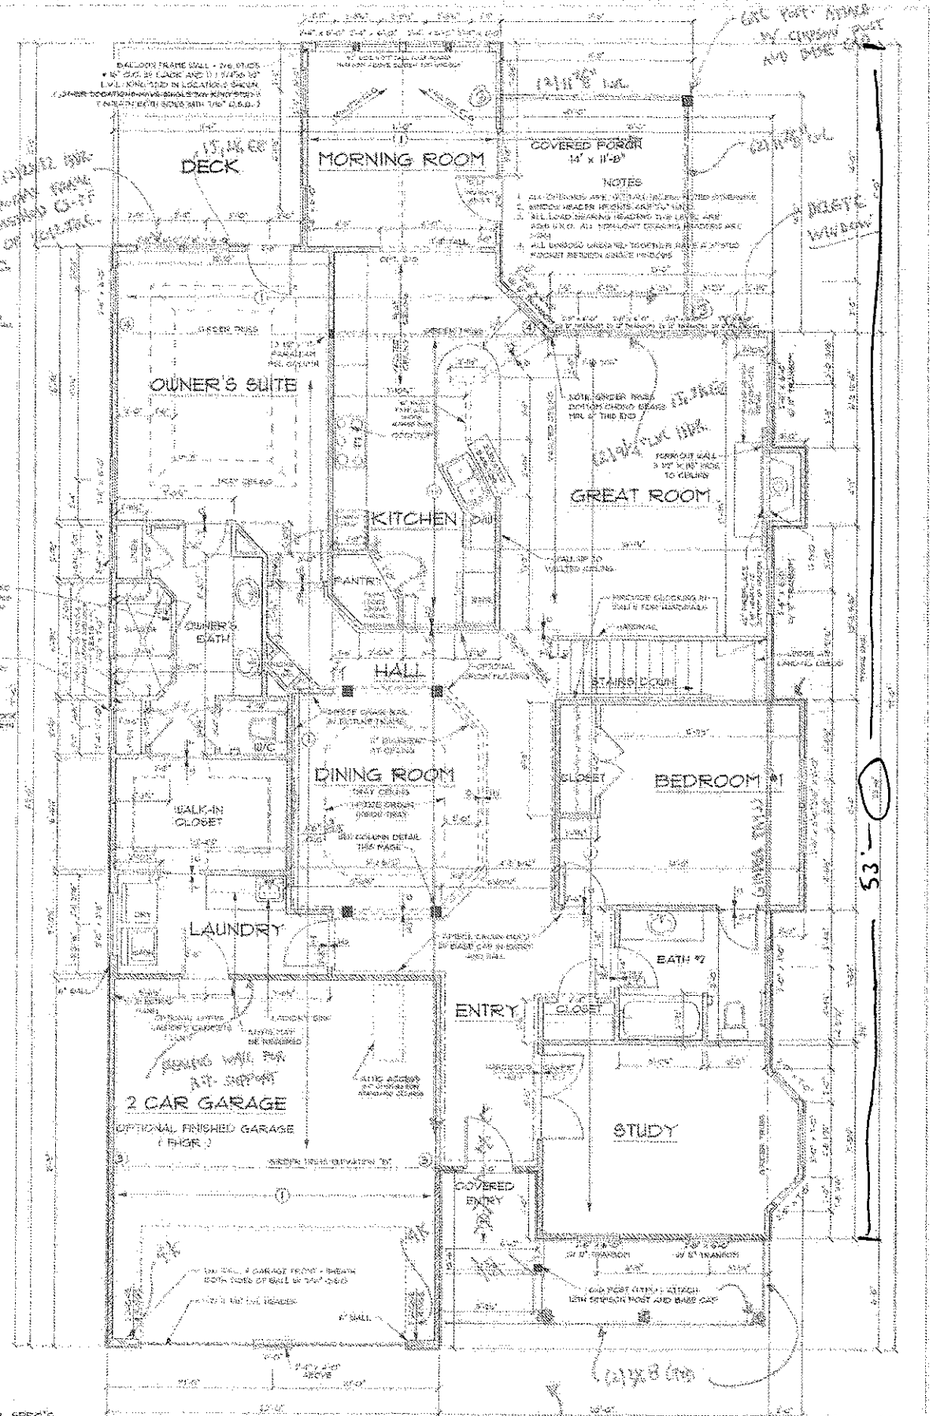

1 A-1 MAIN FLOOR PLAN
SCALE: 1/4" = 1'-0"

Full Porch

11-6-13

© COPYRIGHT 2013 U S Home Designs, Inc. All rights reserved.

Plans by U.S. HOME DESIGNS, INC.
1810 Peach Blossom Ct. Harrisburg, NC 28075 704-664-4400
Designer: Stephen W. Turley cell: 704-309-0762 stu1@ec9mail.com
www.ushomedesigns.com

Copper Builders Inc.
The Manchester

SHEET NO. A-1 OF 4